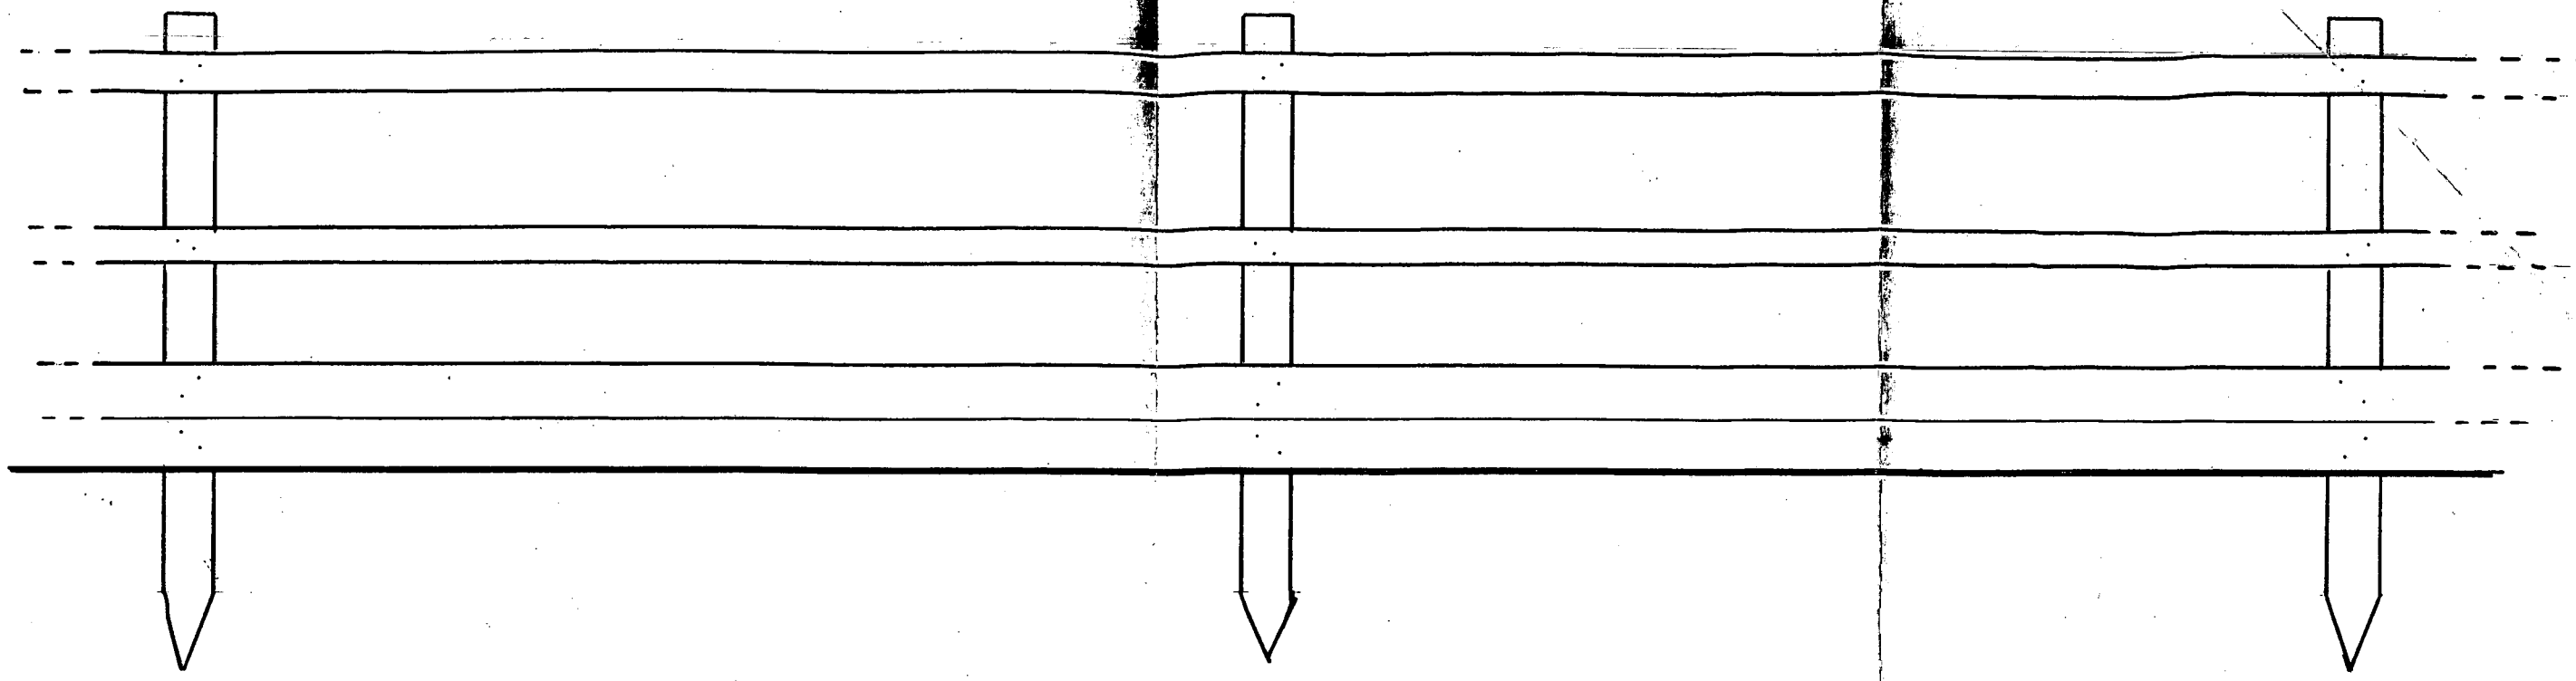

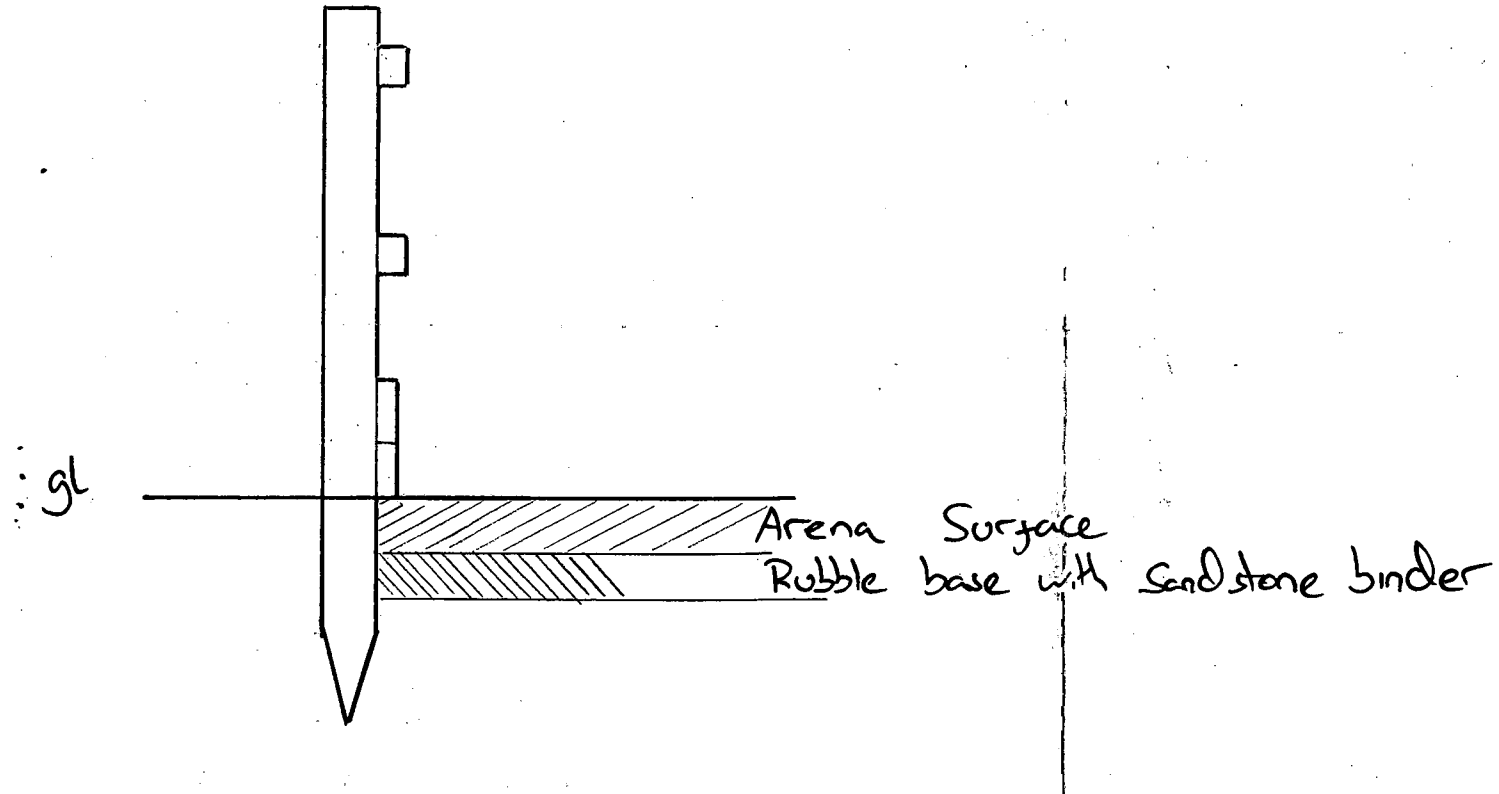

ARUN DISTRICT COUNCIL

No.	SL	48	05	
RECEIVED	22.11.05			

Woodlands Farm
Slindon

Fence and Surface
Specification
Scale 1:20

PLANNING REF.:SL/48/05/ 22/11/2005