



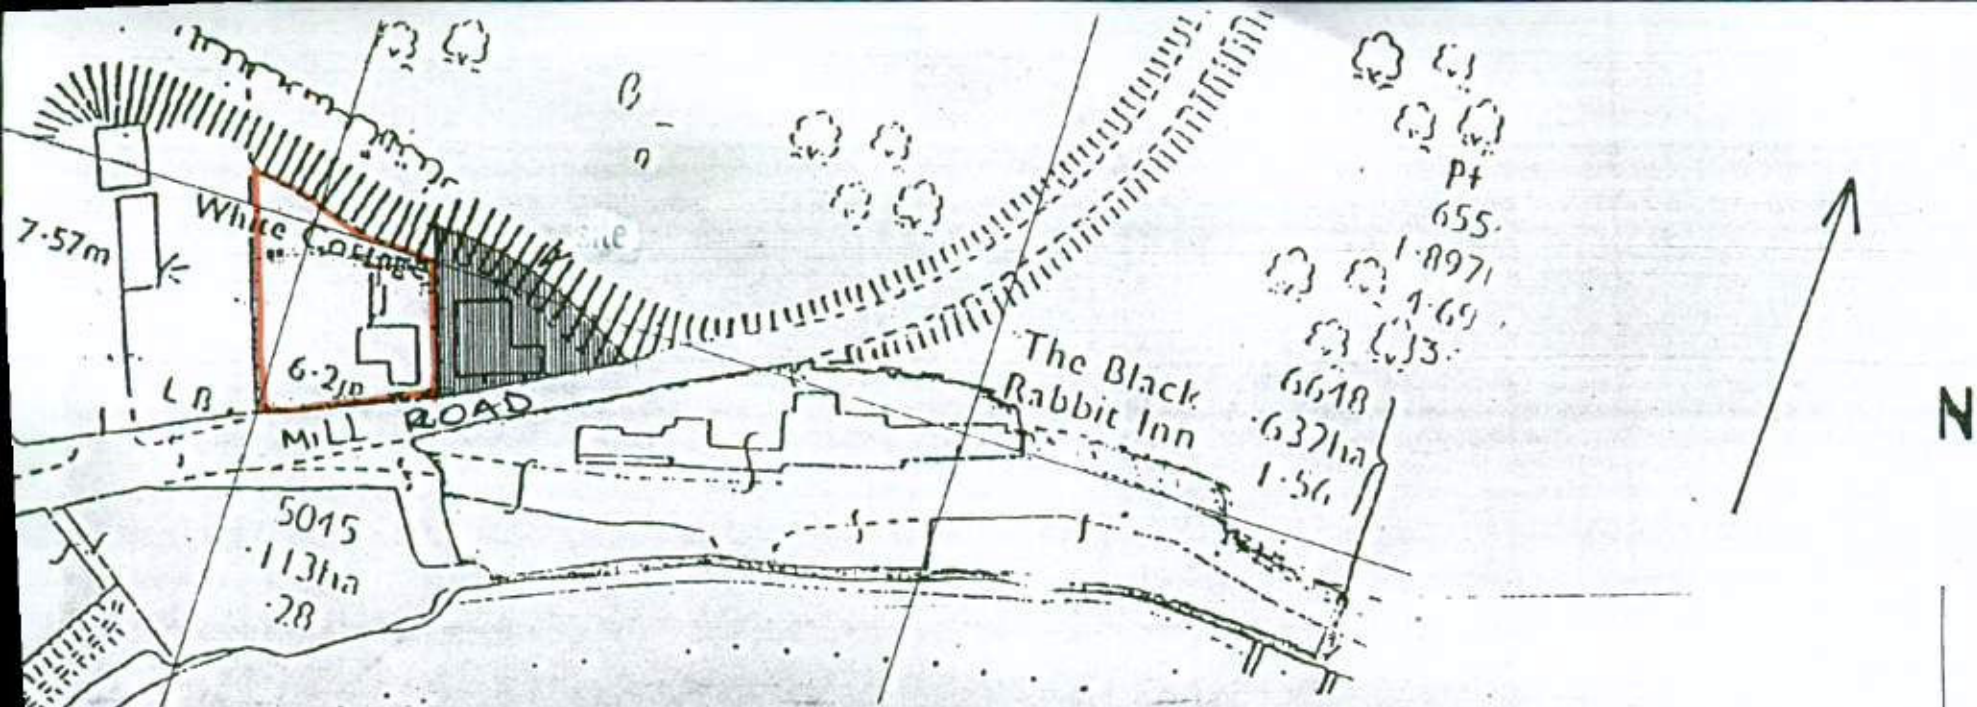

LOCATION PLAN 1/1250

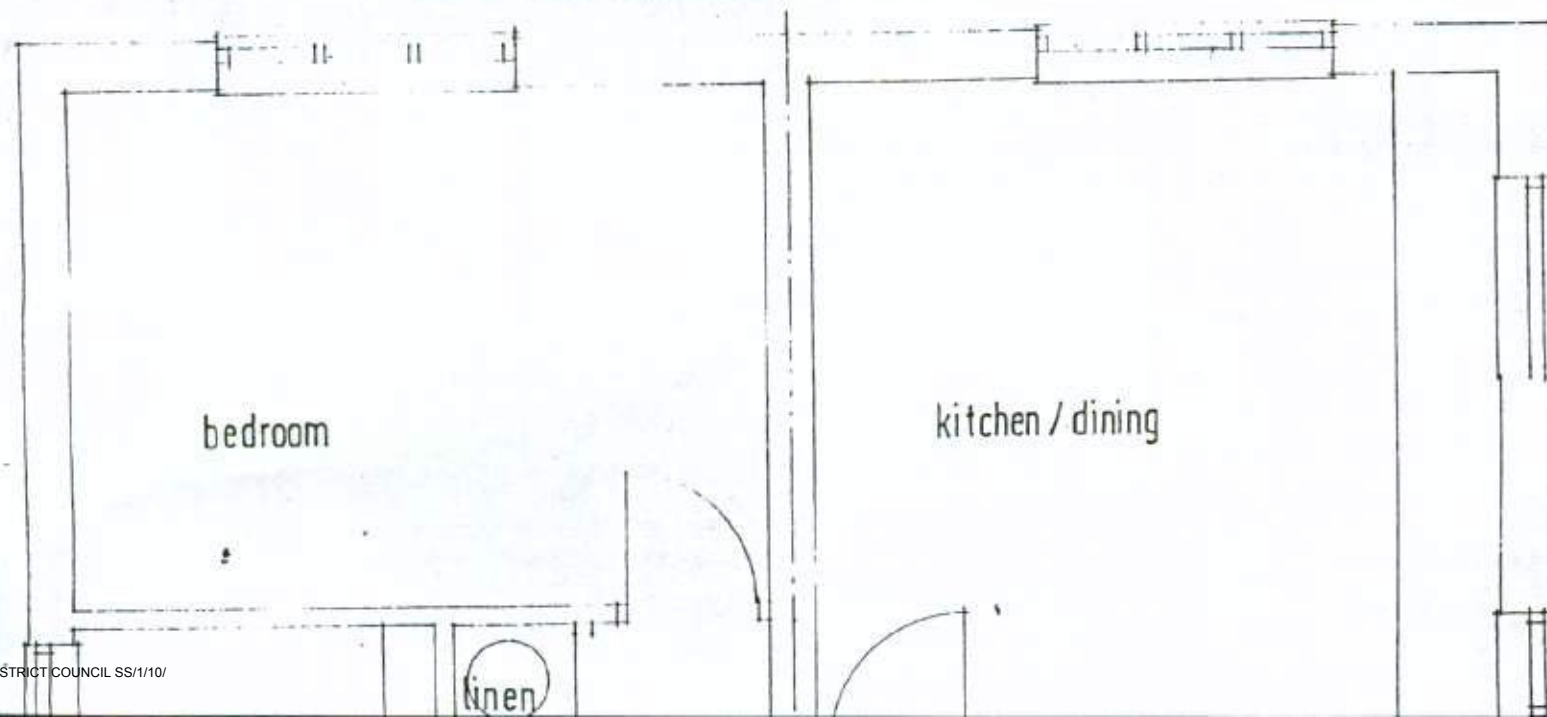

ARUN DISTRICT COUNCIL				
No.	SS	1	10	
Received				