


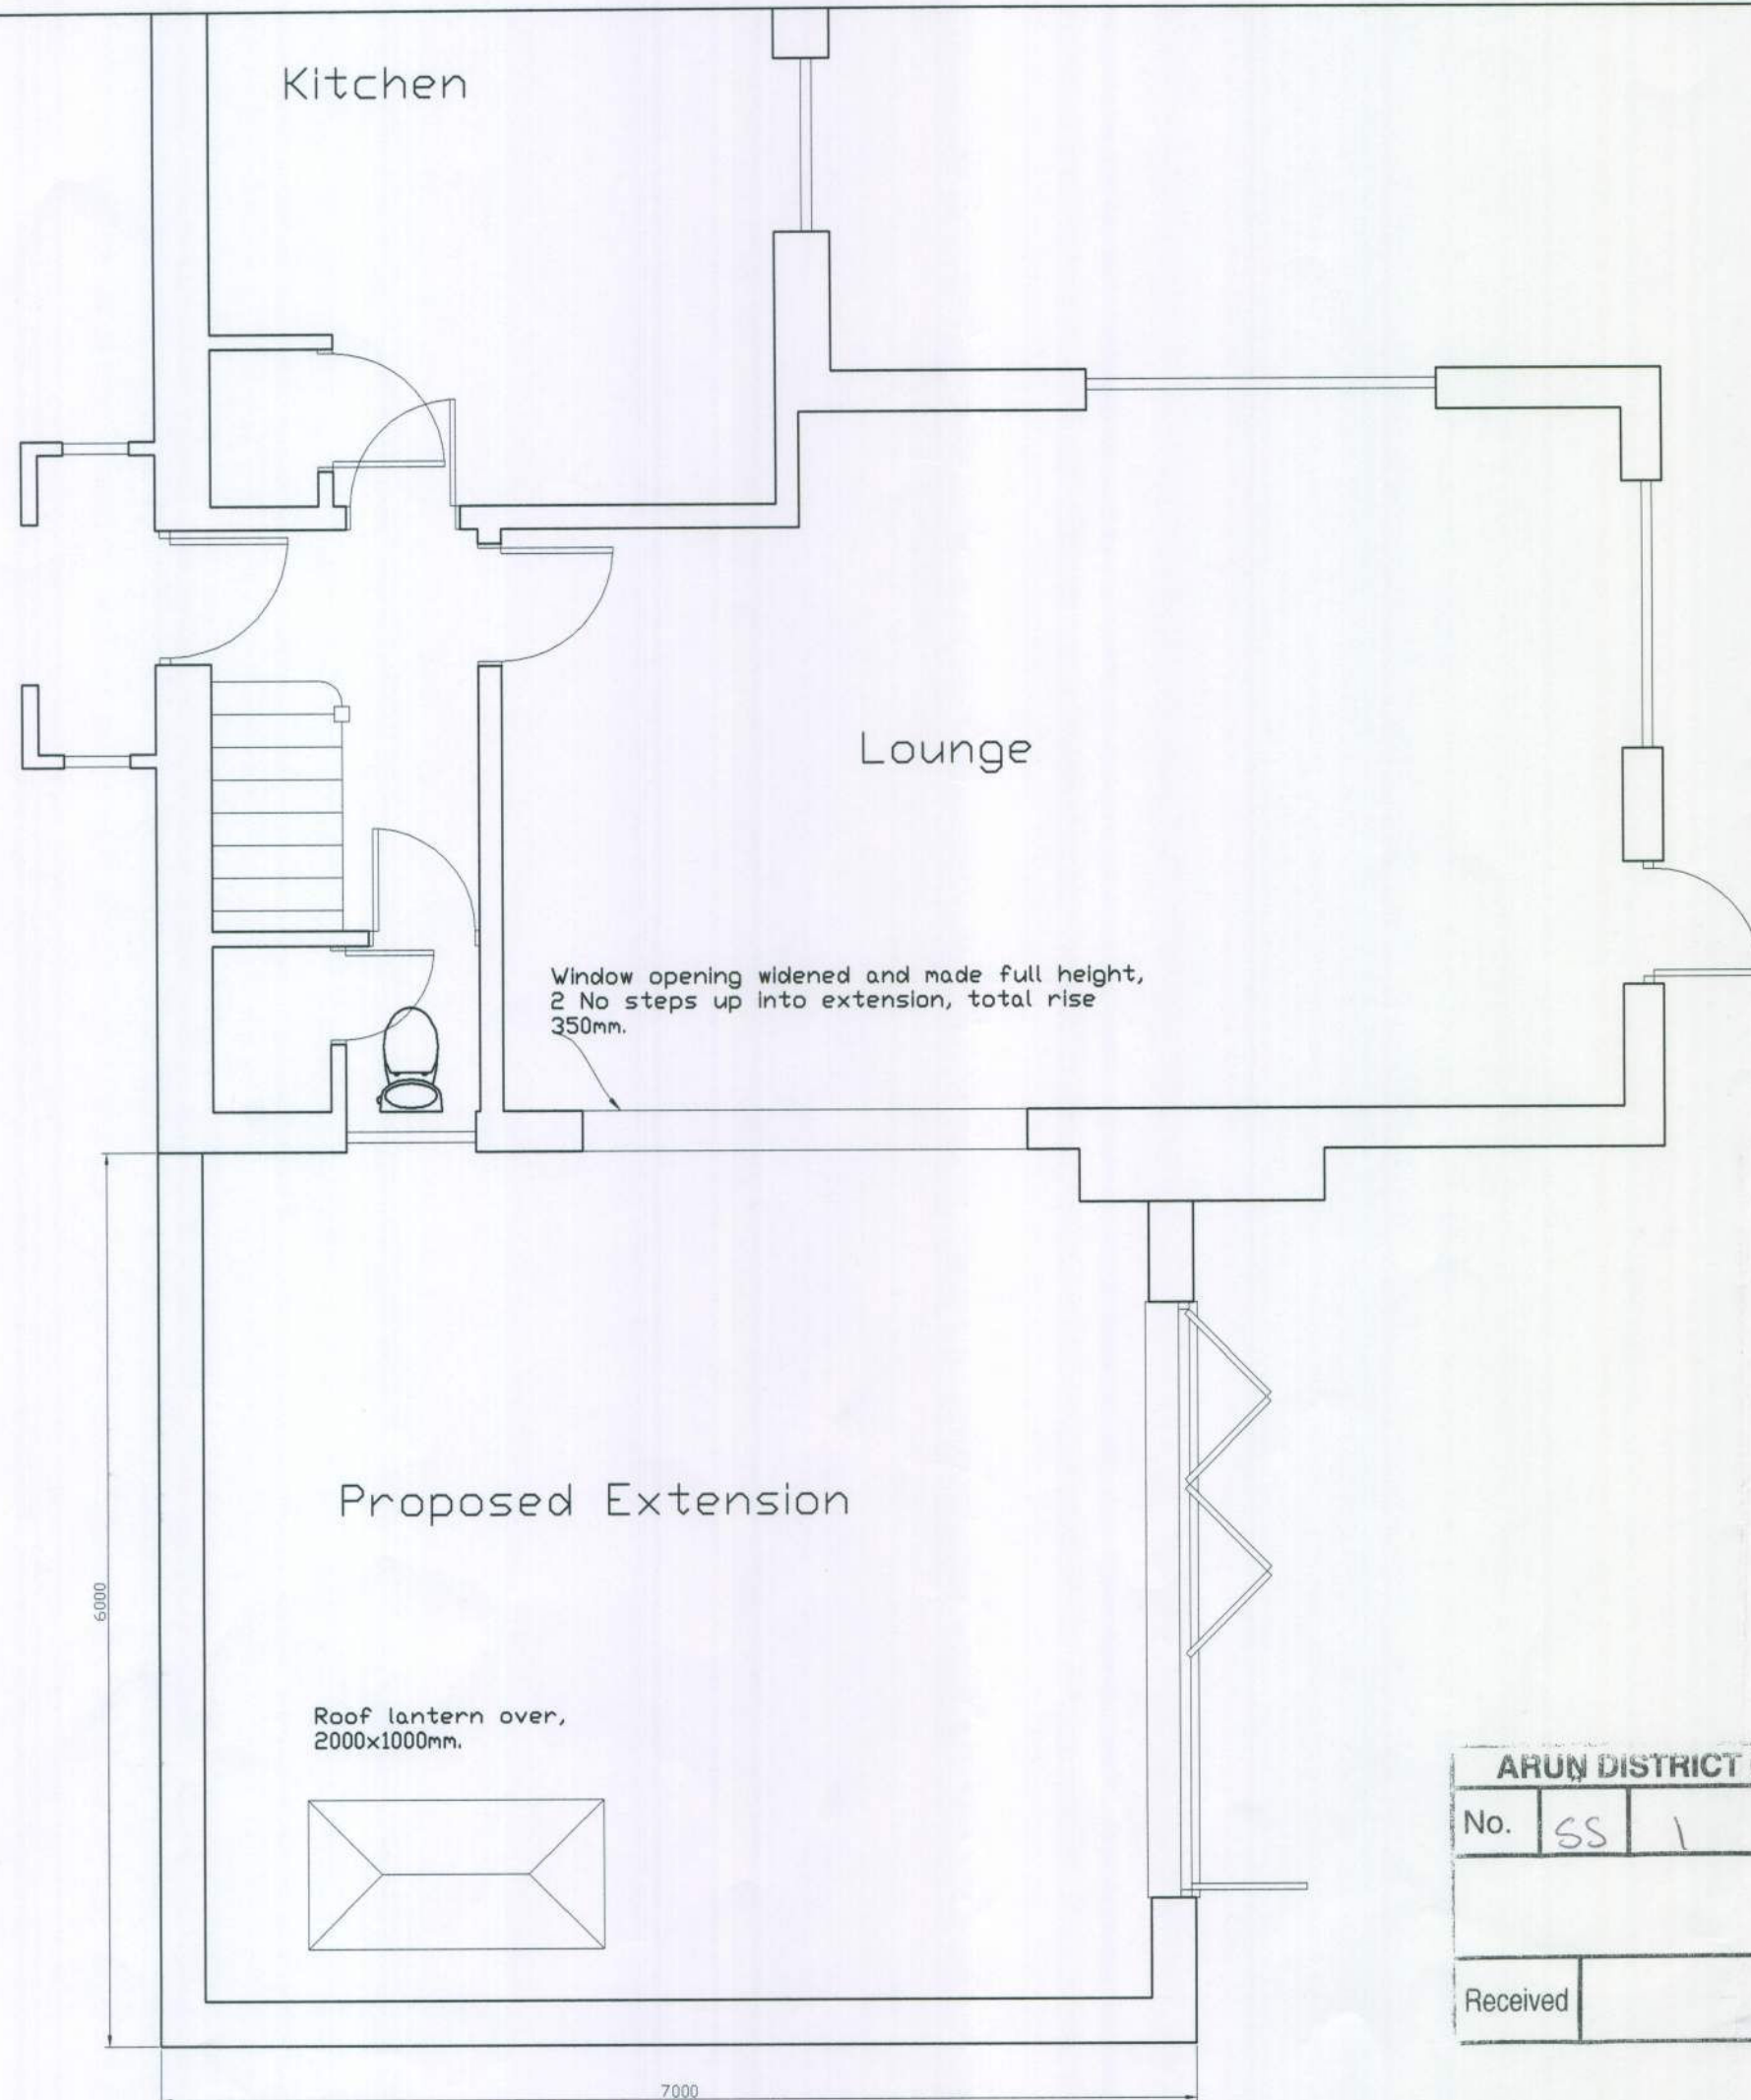

ARUN DISTRICT COUNCIL				
No.	SS	1	10	
RECEIVED		15 APR 2010		

REVISIONS

Notes

1. These are computerised drawings for the purposes of obtaining planning & building regulations approvals & are based on certain overall measurements.
2. Dimensions shown must not be relied upon and must be checked on site and verified prior to commencement of work.
3. Where applicable this drawing is to be read in conjunction with other consultants' drawings & calculations.
4. Do not scale from these drawings, except for planning purposes.
5. Any Work undertaken prior to Planning and Building Regulations Approval is done so entirely at the Client/Contractors own risk.

© 2007

- T. Murray

TIM MURRAY MBE
BUILDING CONSULTANT



8 Shaw Close
Middleton - on - Sea
West Sussex, PO22 7TQ
Tel: 01243 586273

PROJECT DETAIL
WHITE COTTAGE, MILL ROAD,
OFFHAM, WEST SUSSEX,
BN18 9PB
EXTENSION

FOR: MR & MRS ASHWORTH

DRAWING SCALE
PROPOSED GROUND FLOOR 1/50

DATE: MARCH 2010

DRAWN: T. Murray

DRAWING: 10/17/2 REVISION:

ARUN DISTRICT COUNCIL				
No.	SS	1	10	
Received				