


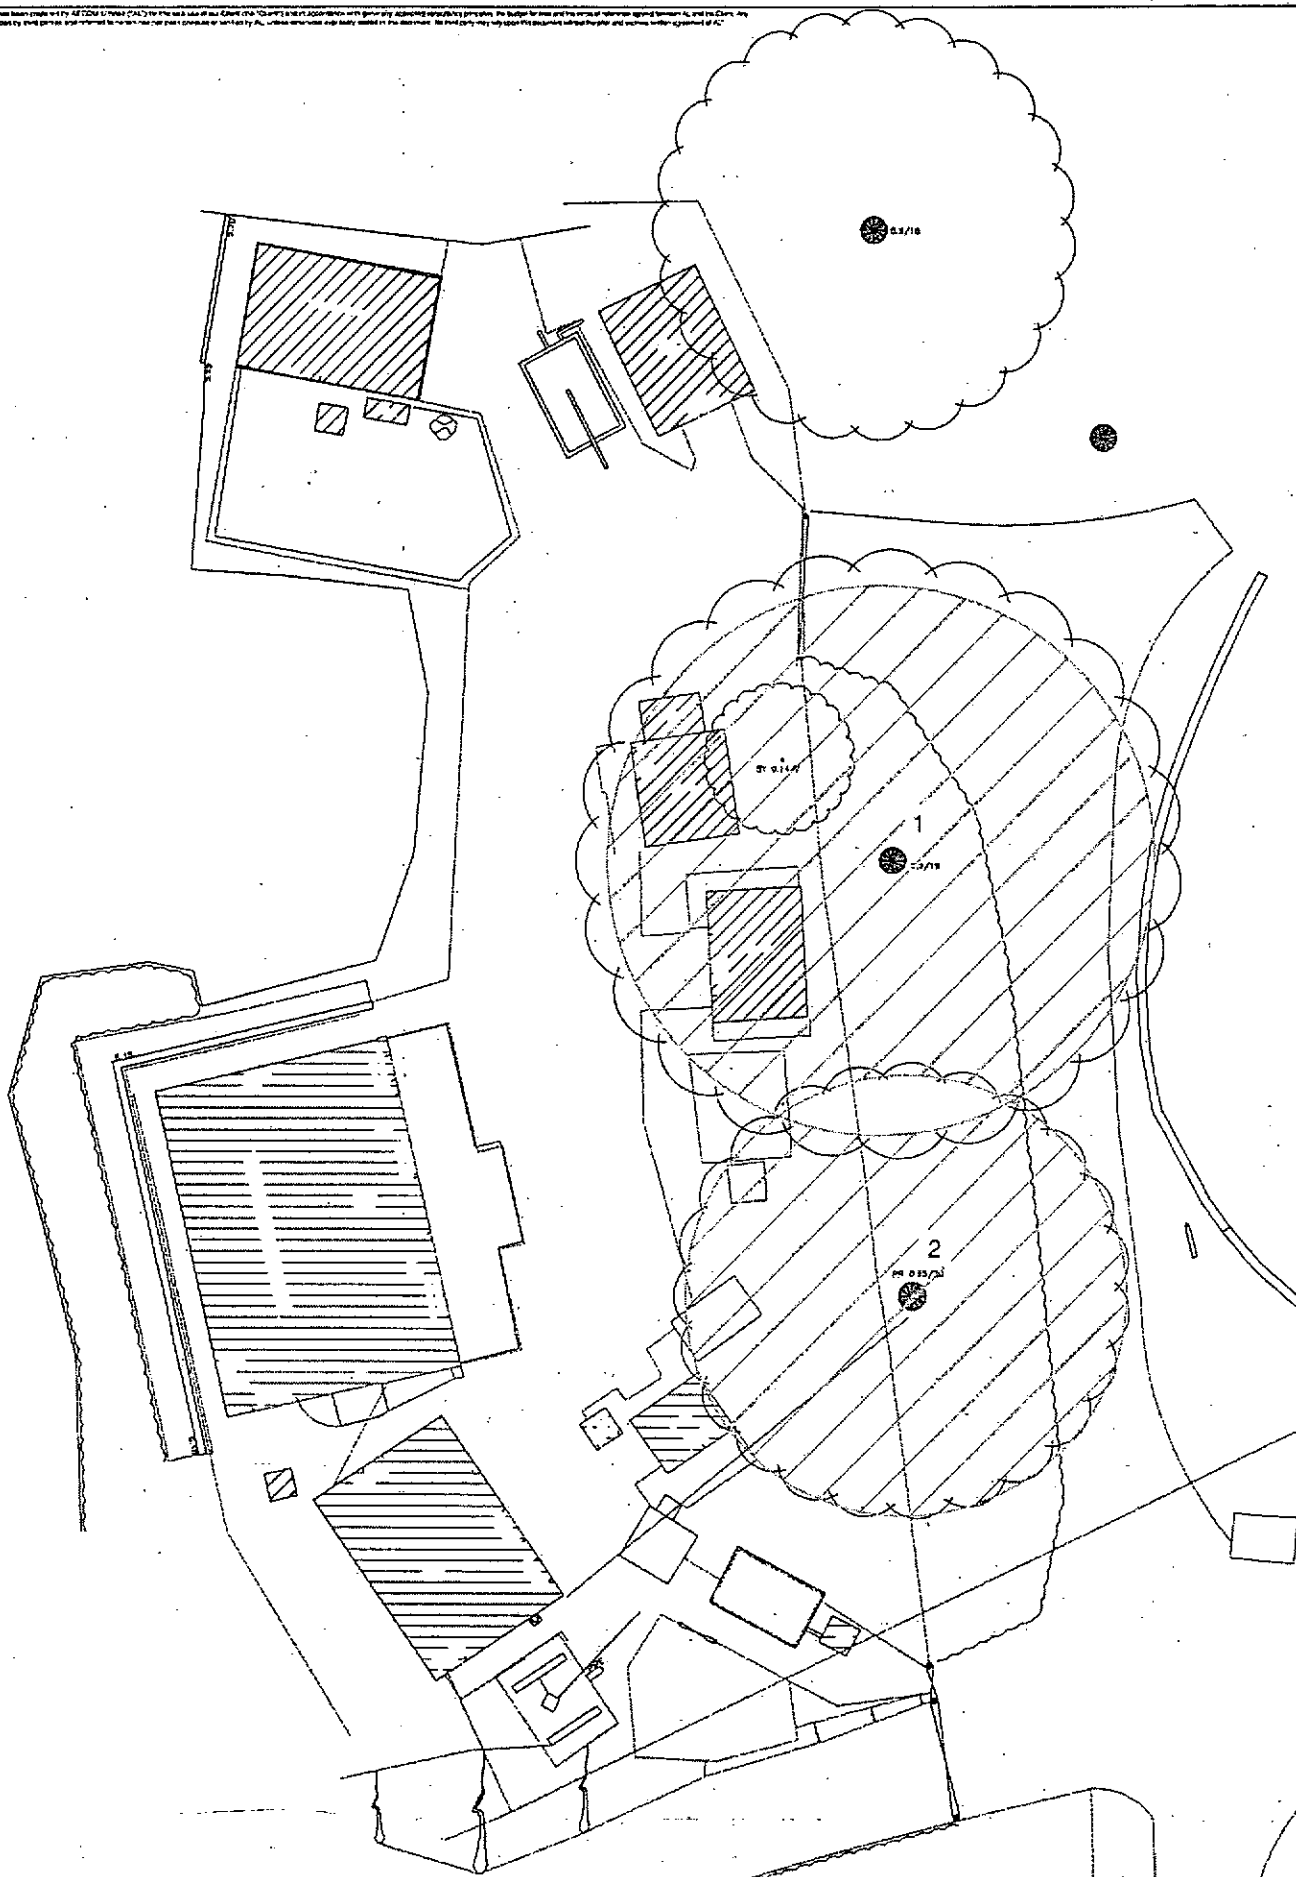

Key	
	Retention Category 'A'
	Tree number

ARCOM

Enterprise House
160 Croydon Road
Beckenham Kent,
BR3 4DE

T +44(0)870 905 0906
F +44(0)20 8663 6723
www.arcom.com

Arundel WSW
Tree Survey Plan

Reproduced from the Ordnance Survey Map with Permission of
the Controller of Her Majesty's Stationery Office Crown Copyright Reserved.
Licence No. AL 548375