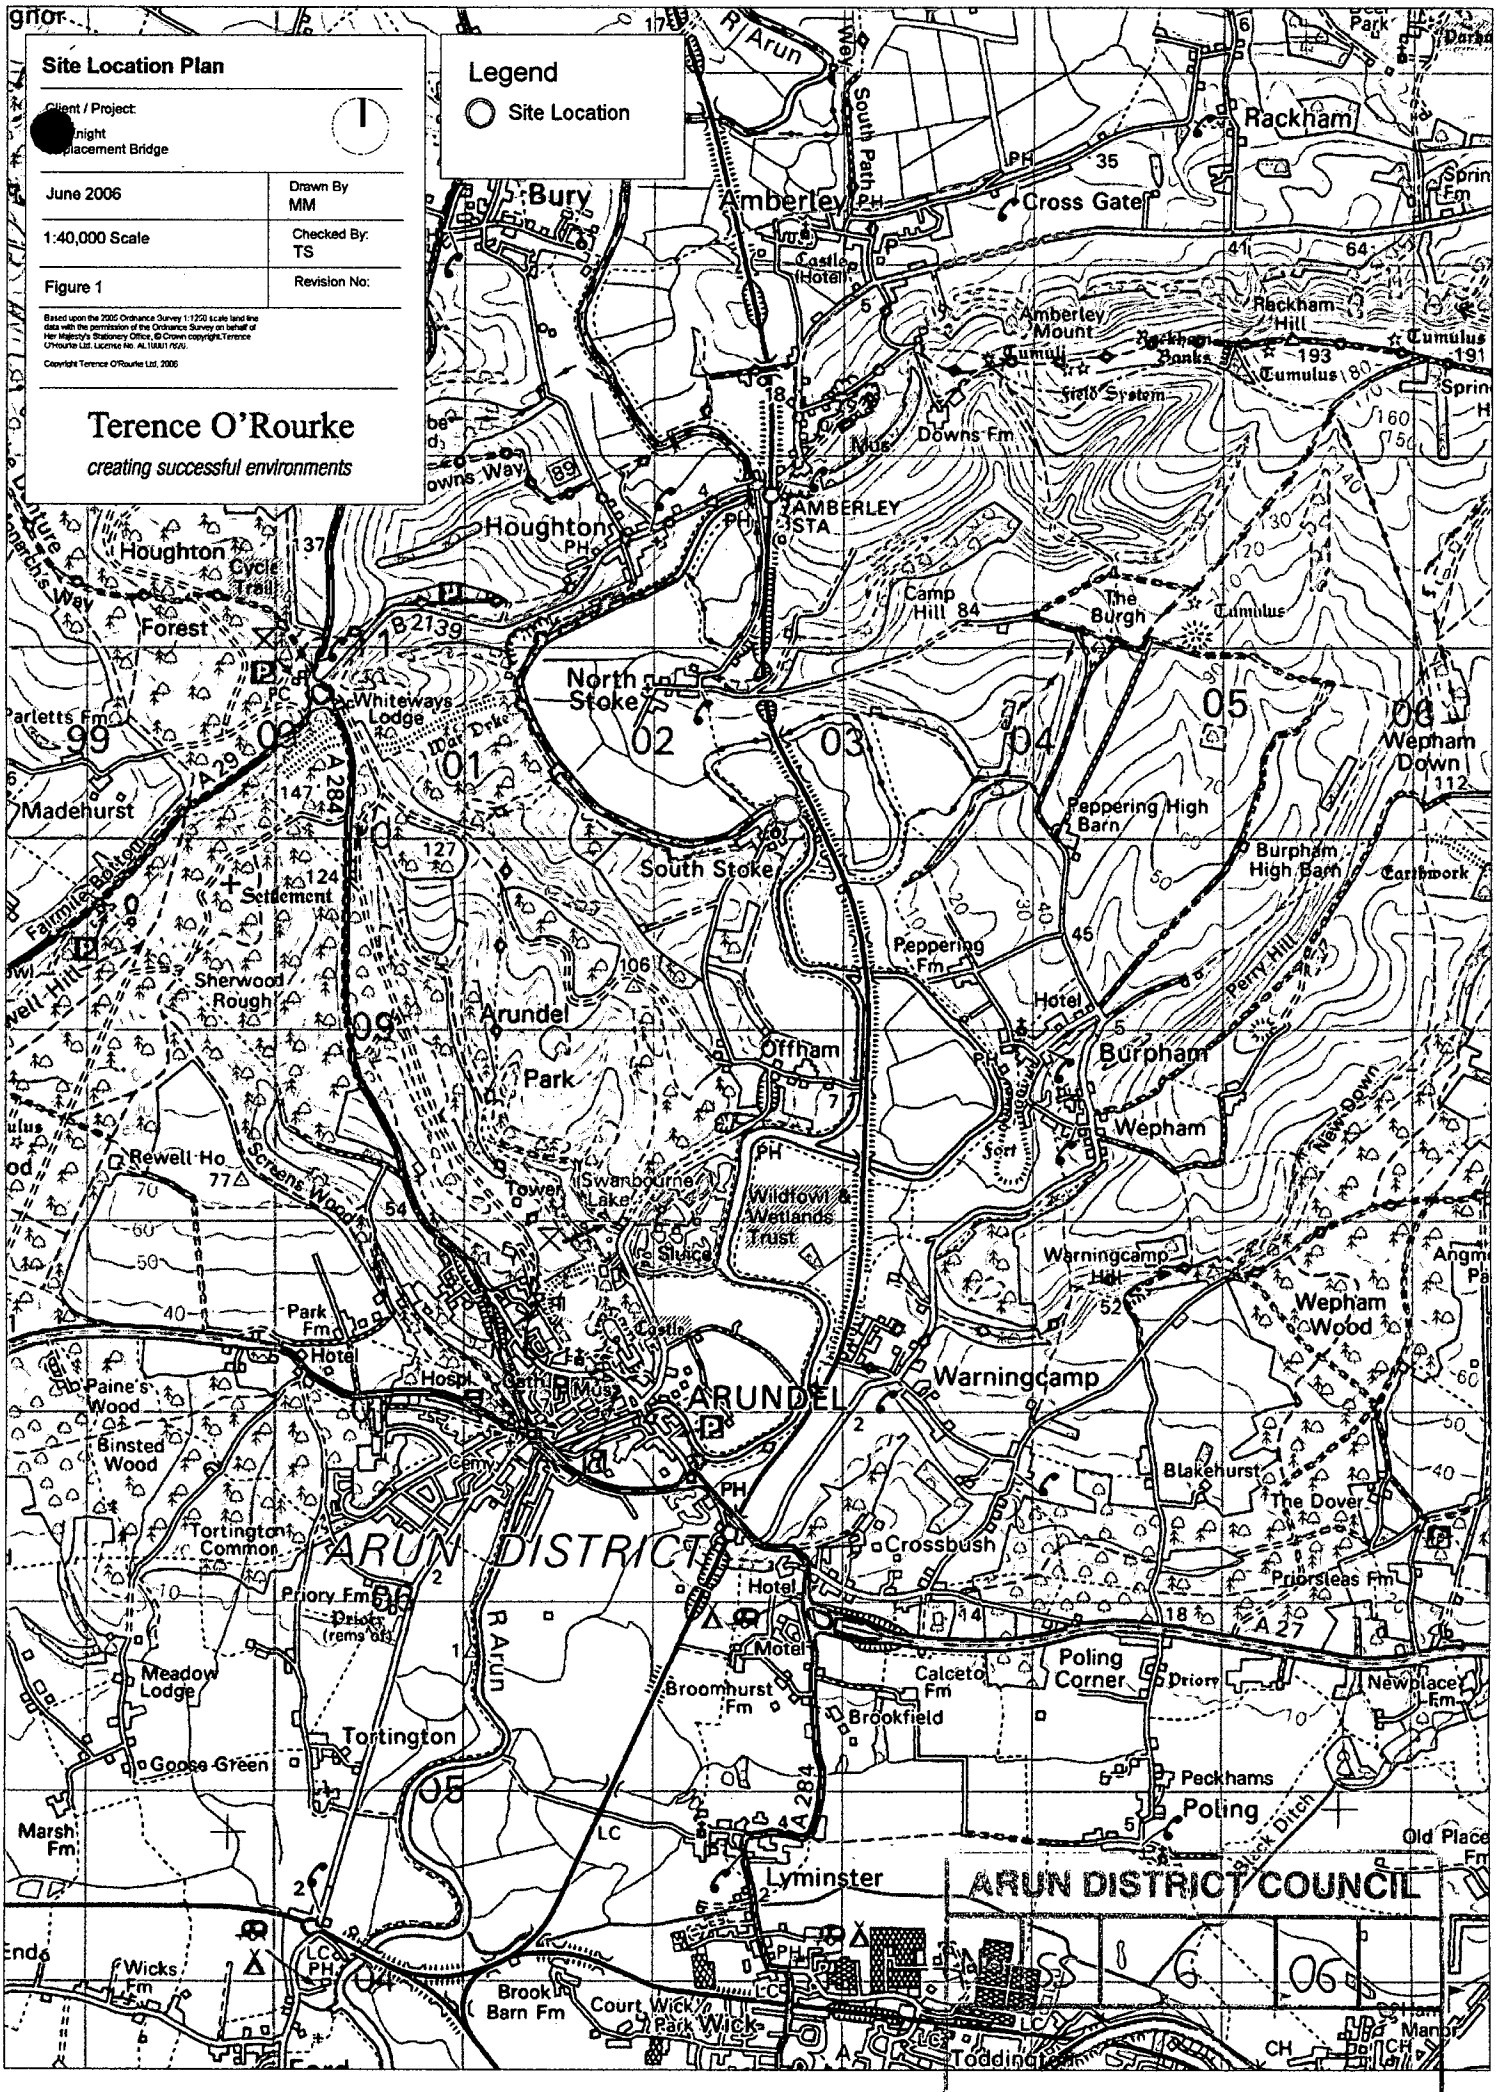

Site Location Plan
Client / Project:
[redacted]night
placement Bridge
June 2006
Drawn By
MM
1:40,000 Scale
Checked By:
TS
Figure 1
Revision No:
Based upon the 2005 Ordnance Survey 1:1250 scale land line data with the permission of the Ordnance Survey on behalf of Her Majesty's Stationery Office, © Crown copyright. Terence O'Rourke Ltd. Licence No: AL 10001 6570.
Copyright Terence O'Rourke Ltd. 2006
Terence O'Rourke
creating successful environments
Legend
Site Location
R Arun
Bury
Amberley
Rackham
Cross Gate
Castle Hotel
Amberley Mount
Rackham Hill
Cumulus
Field System
Downs Fm
AMBERLEY STA
Houghton
Houghton Cycle Trail
Forest
Camp Hill
The Burgh
North Stoke
Whiteways Lodge
Wepham Down
Madehurst
Peppering High Barn
Burpham High Barn
Earthwork
South Stoke
Settlement
Peppering Fm
Sherwood Rough
Arundel
Park
Offham
Burpham
Hotel
Wepham
Rewell Ho
Swanbourne Lake
Wildfowl & Wetlands Trust
Sluice
Warningcamp Hill
Wepham Wood
Park Fm
Paine's Wood
Hospl
ARUNDEL
Warningcamp
Binsted Wood
Blakehurst
The Dover
Tortington Common
ARUN DISTRICT
Crossbush
Priorsleas Fm
Priory Fm
Priory (rems of)
Motel
Poling Corner
Calcetor Fm
Broomhurst Fm
Brookfield
Newplace Fm
Meadow Lodge
Tortington
Goose Green
Peckhams
Poling
Marsh Fm
Lyminster
Old Place Fm
Wicks Fm
Brook Barn Fm
Court Wick
Wick
Toddington
Manor
ARUN DISTRICT COUNCIL
SS 6 06
RECEIVED 26-7-06