

NOTES:-


1. Do not scale from this drawing in either paper or digital form. Use written dimensions only.

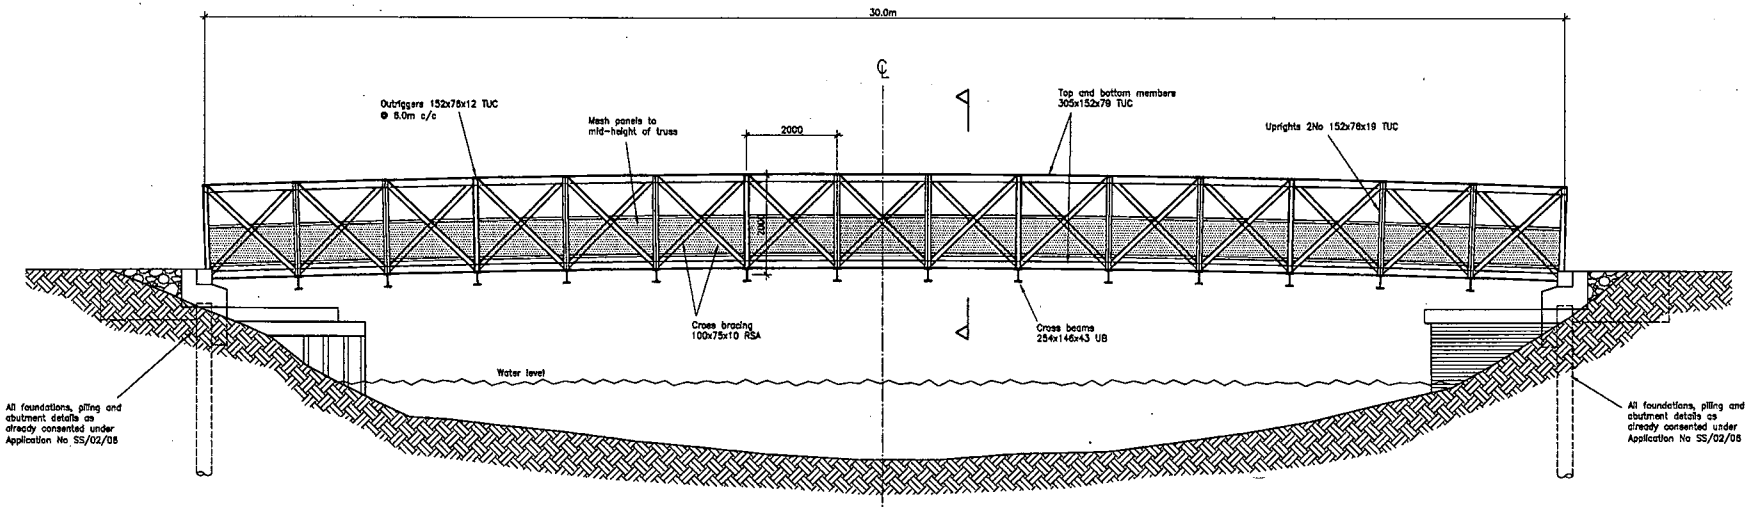

ELEVATION
1:50

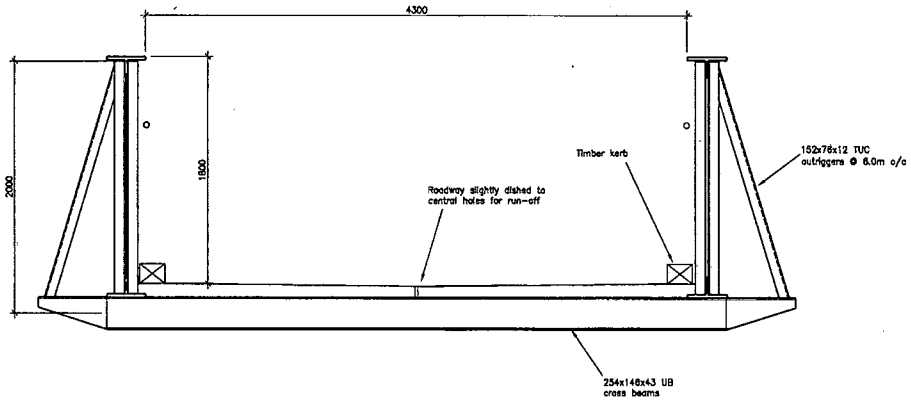

SECTION
1:20

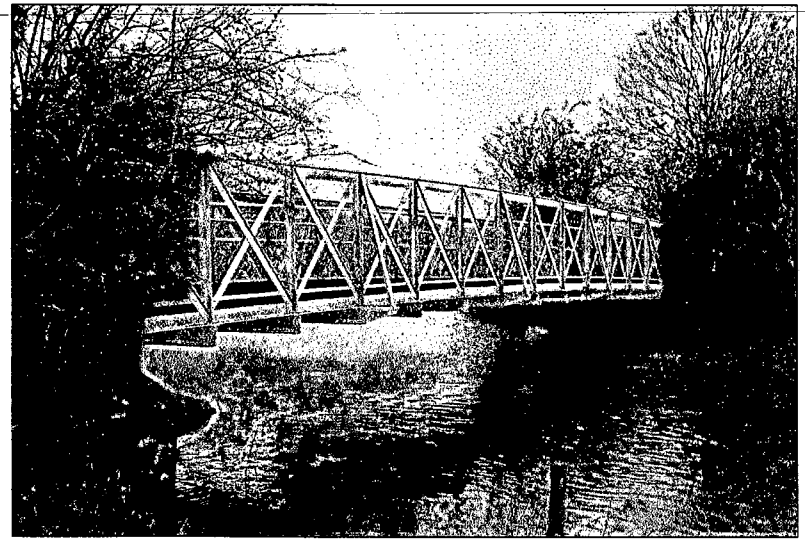

OVERALL VIEW

RECEIVED 26-7-06

ARUN DISTRICT COUNCIL No. SS/6/06

Rev	Date	Drawn	Eng	Amendment
P1	31.05.06	SA	VC	Issued for Information

PRICE & MYERS
CONSULTING ENGINEERS
30 Newman Street London W1T 1LT
Tel: 020 7631 5128 Fax: 020 7462 1390
E-mail: name@pricemyers.com
www.pricemyers.com

SOUTH STOKE BRIDGE

NEW BRIDGE STRUCTURE

Drawn	SA	Eng	SP
Scales	AS noted at A1		
Drawing No.	15510/1	Rev.	P1

100mm @A1

ARUN DISTRICT COUNCIL:SS/6/06/ 26/07/2006