


GENERAL NOTES

Dimensions to be checked on site before commencing work. Any discrepancies shall be reported to the architect immediately.


Do not scale from these drawings except for planning purposes. Use figured dimensions only.

ACCOMPANYING DOCUMENTATION


All details shown on Helyer Davies Architects drawings are to be read in conjunction with the project specification and other consultants drawings and details.

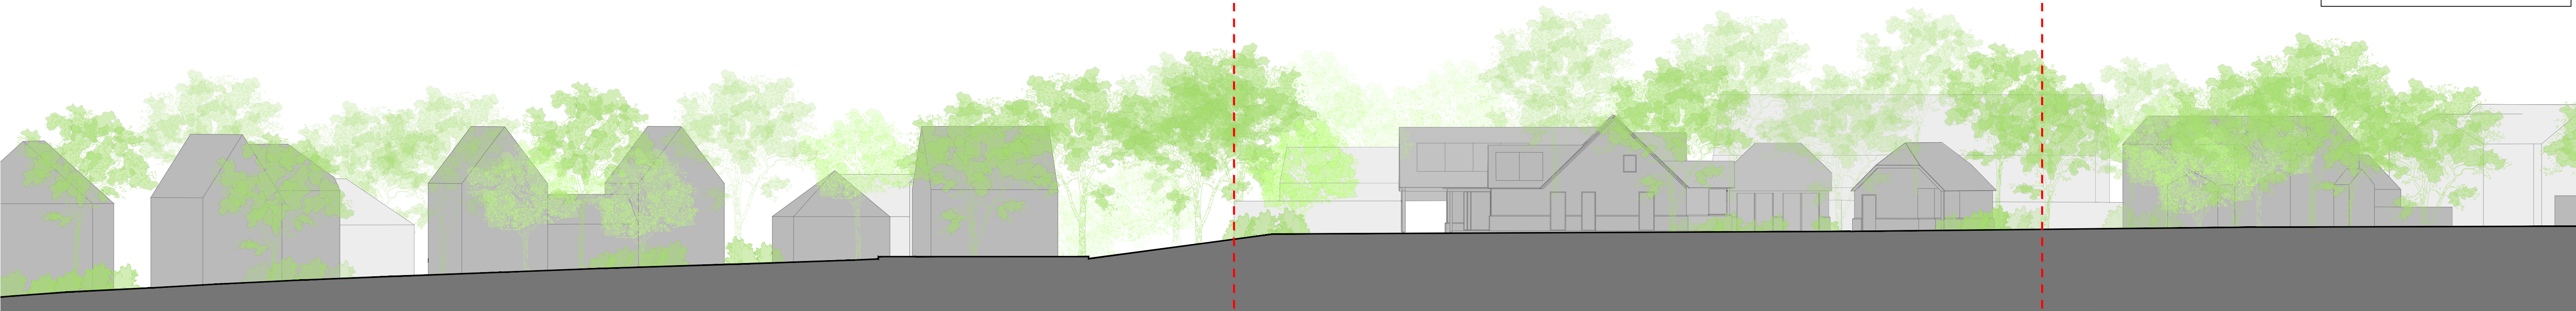


STREET SCENE 1
1:200

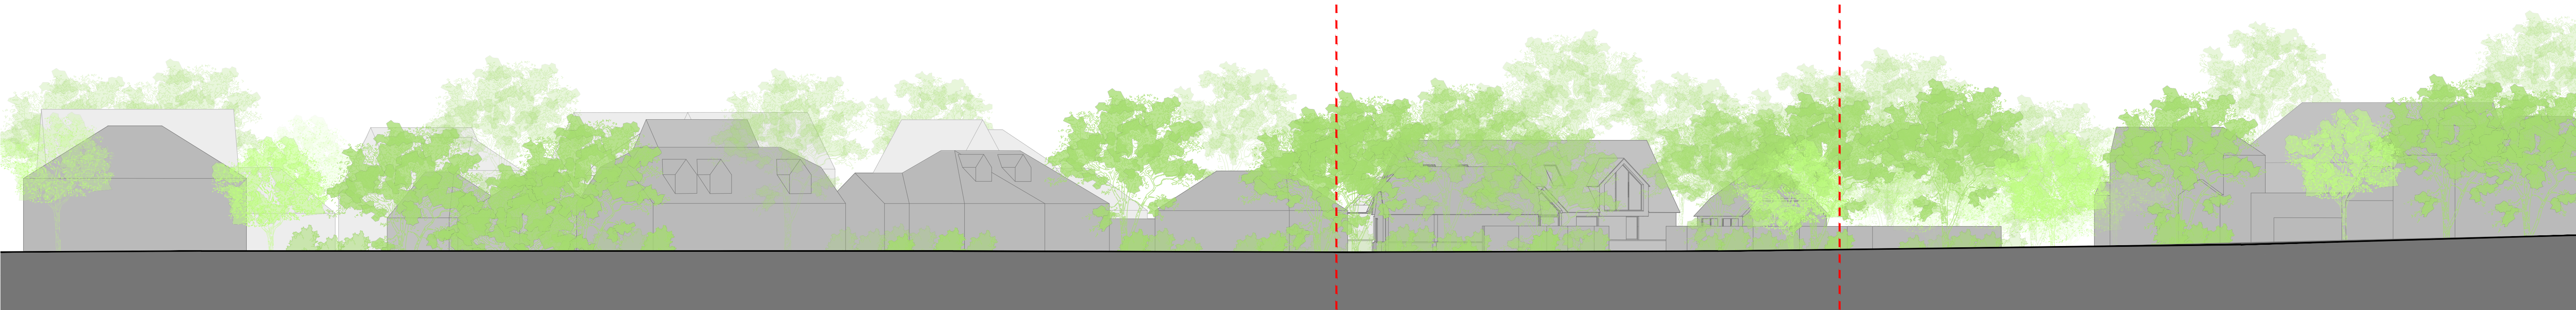


STREET SCENE 2
1:200

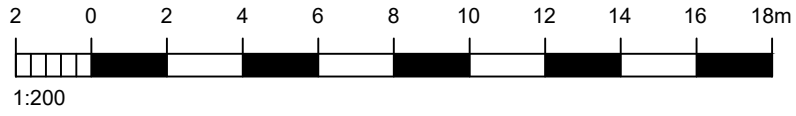

SITE KEY
1:500

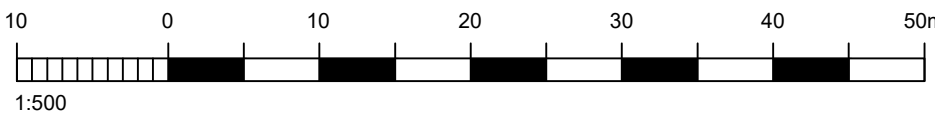

A	28.11.25	For Planning	DM
REV	DATE	AMENDMENT	DRAWN

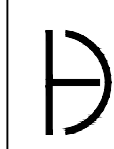

Helyer Davies Architects
www.hdarchitects.co.uk
mail@hdarchitects.co.uk
01243 370 715
Unit 1 The Old Flour Mill - Queen St
Emsworth - PO10 7BT

PROJECT
SUNNY CORNER, COPSE LANE, WALBERTON,
ARUNDEL, BN18 0QH

DRAWING
PROPOSED STREET SCENES
-

SCALE
As noted @A1

DATE Dec-25	DRAWN DM
DRAWING No. 25021 - 104	REV A