


Location Plan

Site Address: Sunny Corner, Copse Lane, Walberton, BN18 0QH

Date Produced: 19-Nov-2025

Scale: 1:1250 @A3

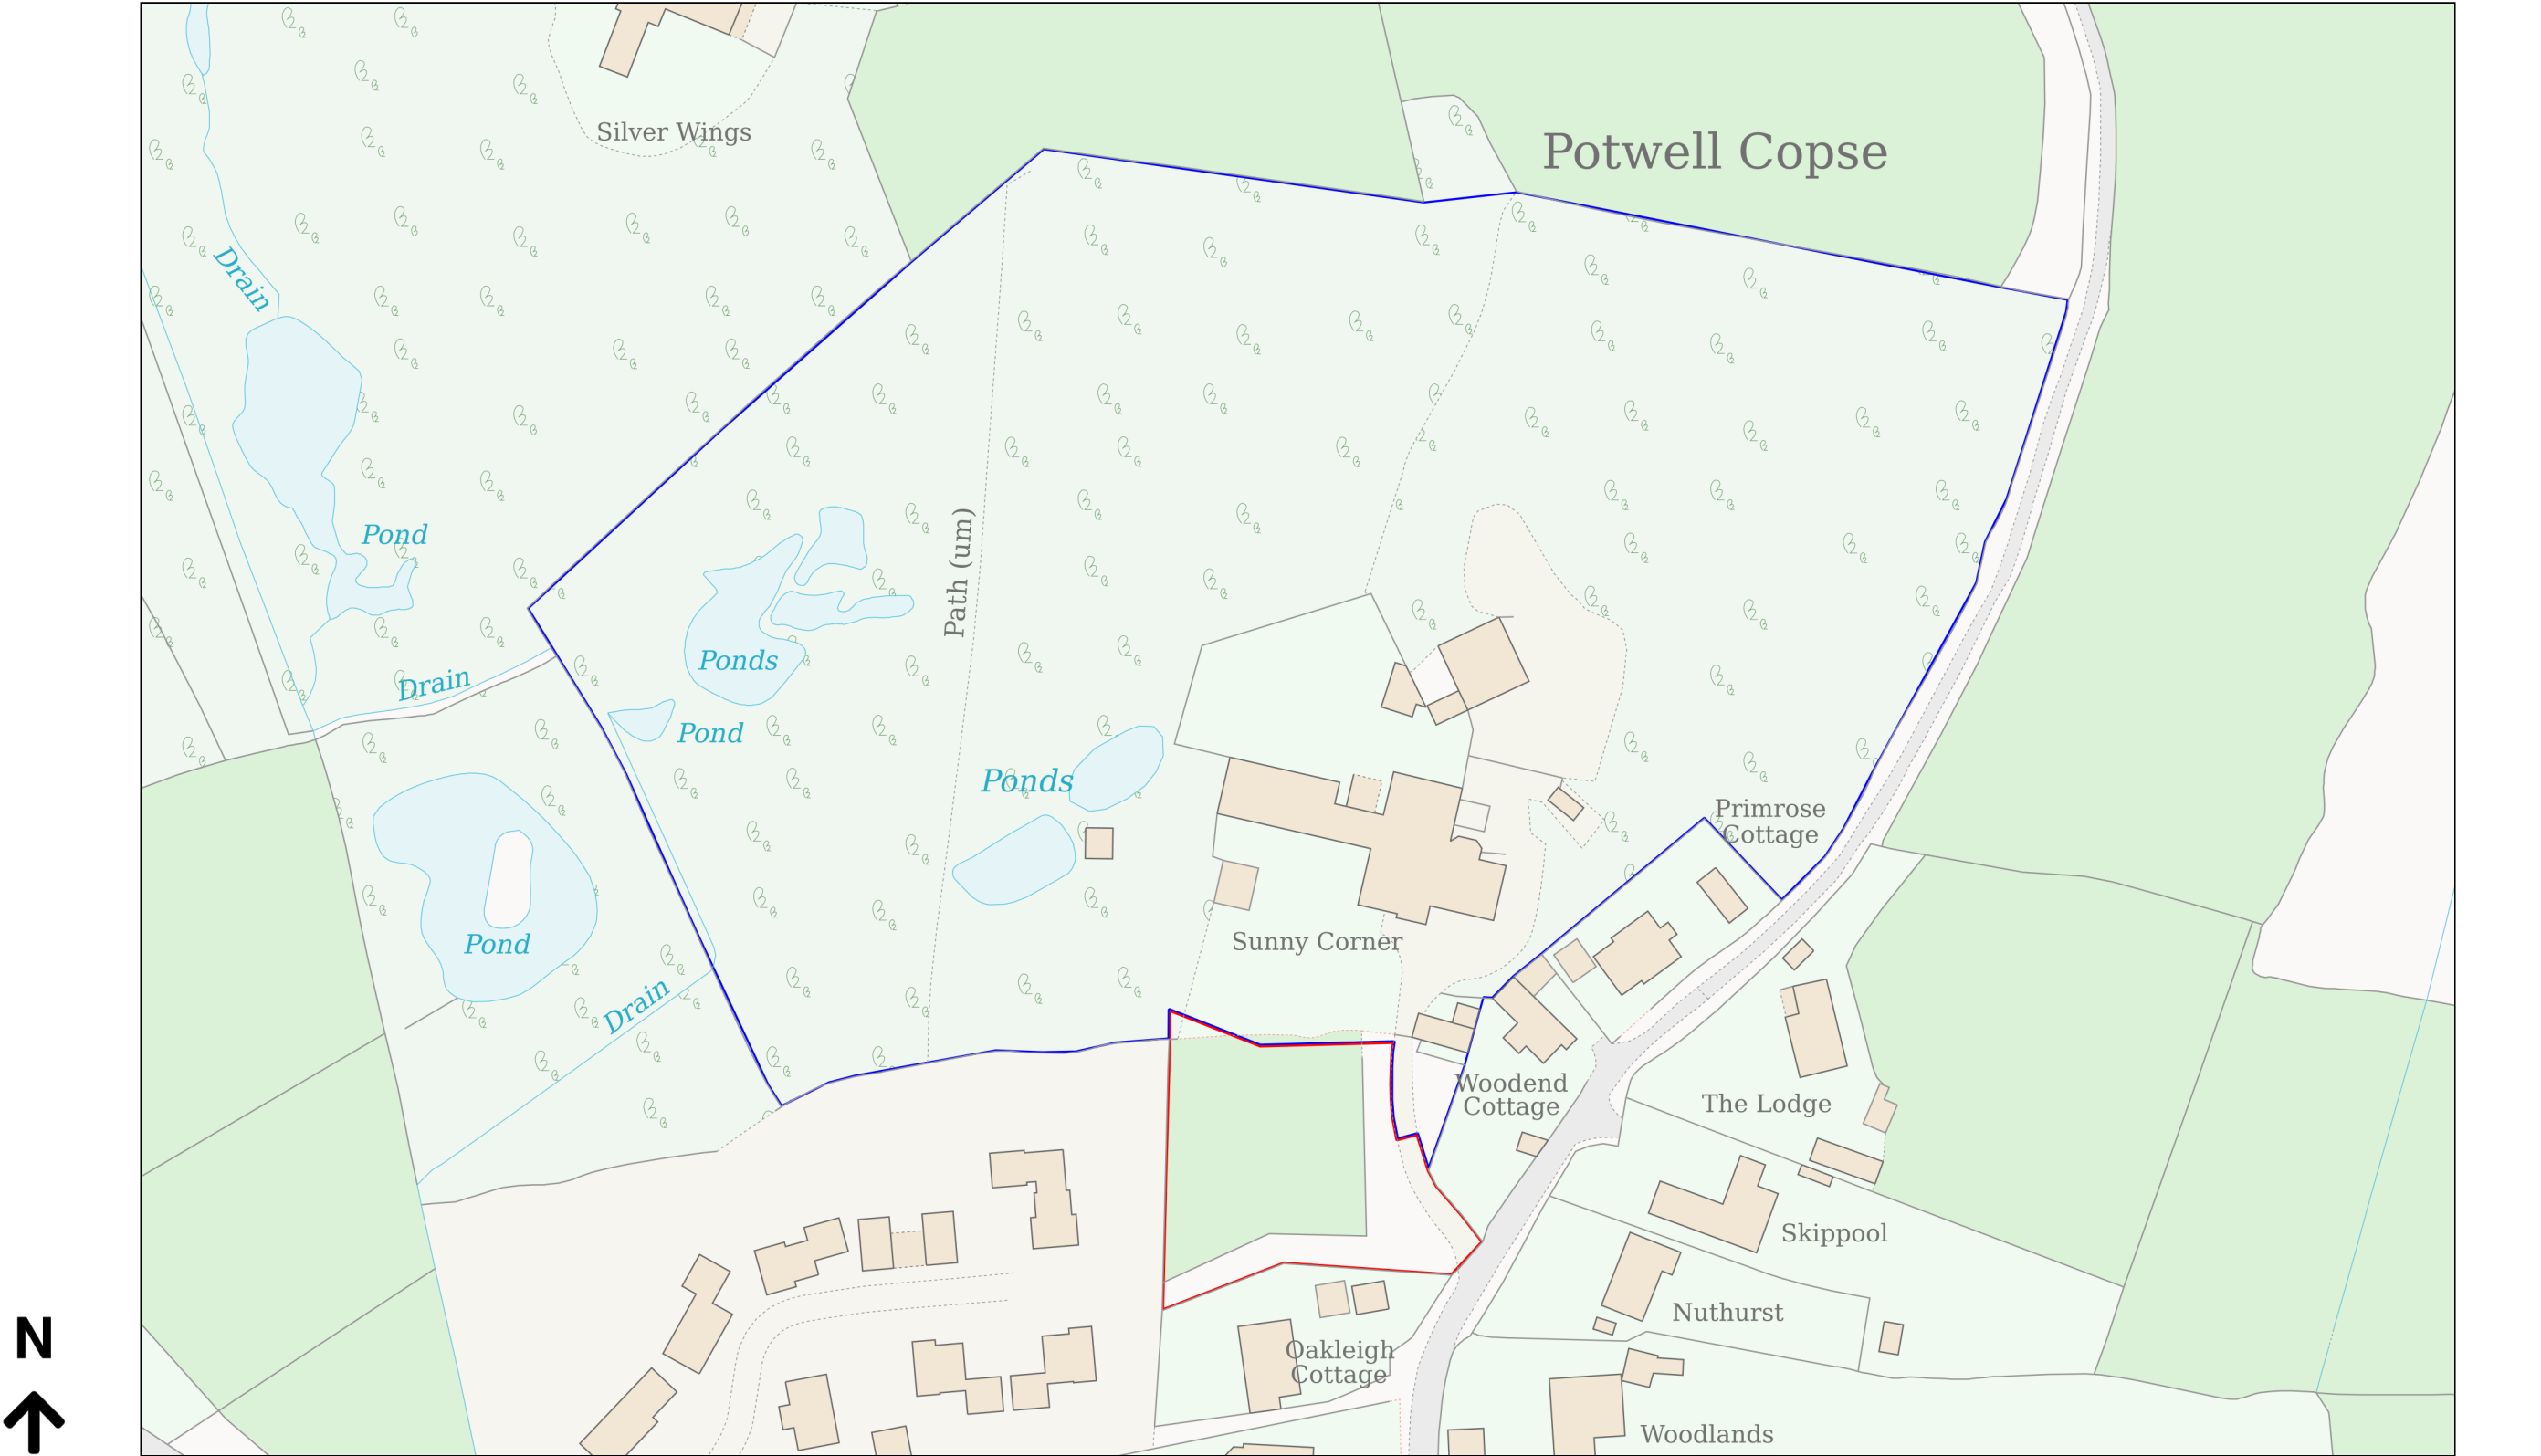

Planning Portal Reference: PP-14353050v1