


NOTES

ROOF - Plain clay tiles to pitched roof.


WALLS - Painted face brickwork external walls.

WINDOWS - White framed wooden and metal framed single glazed units.

DOORS - Metal up and over main door, wooden ledged and braced personnel door.

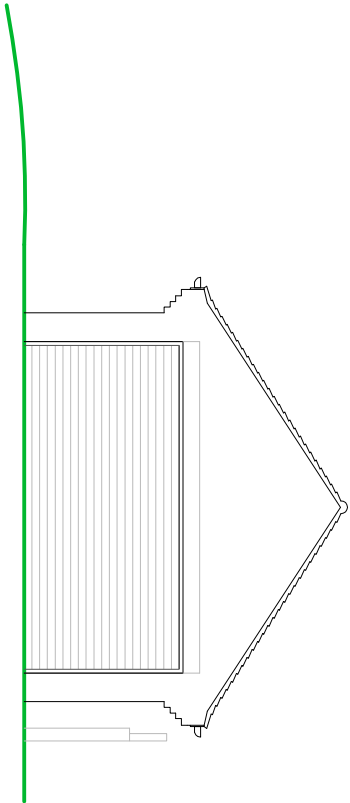


NORTH ELEVATION

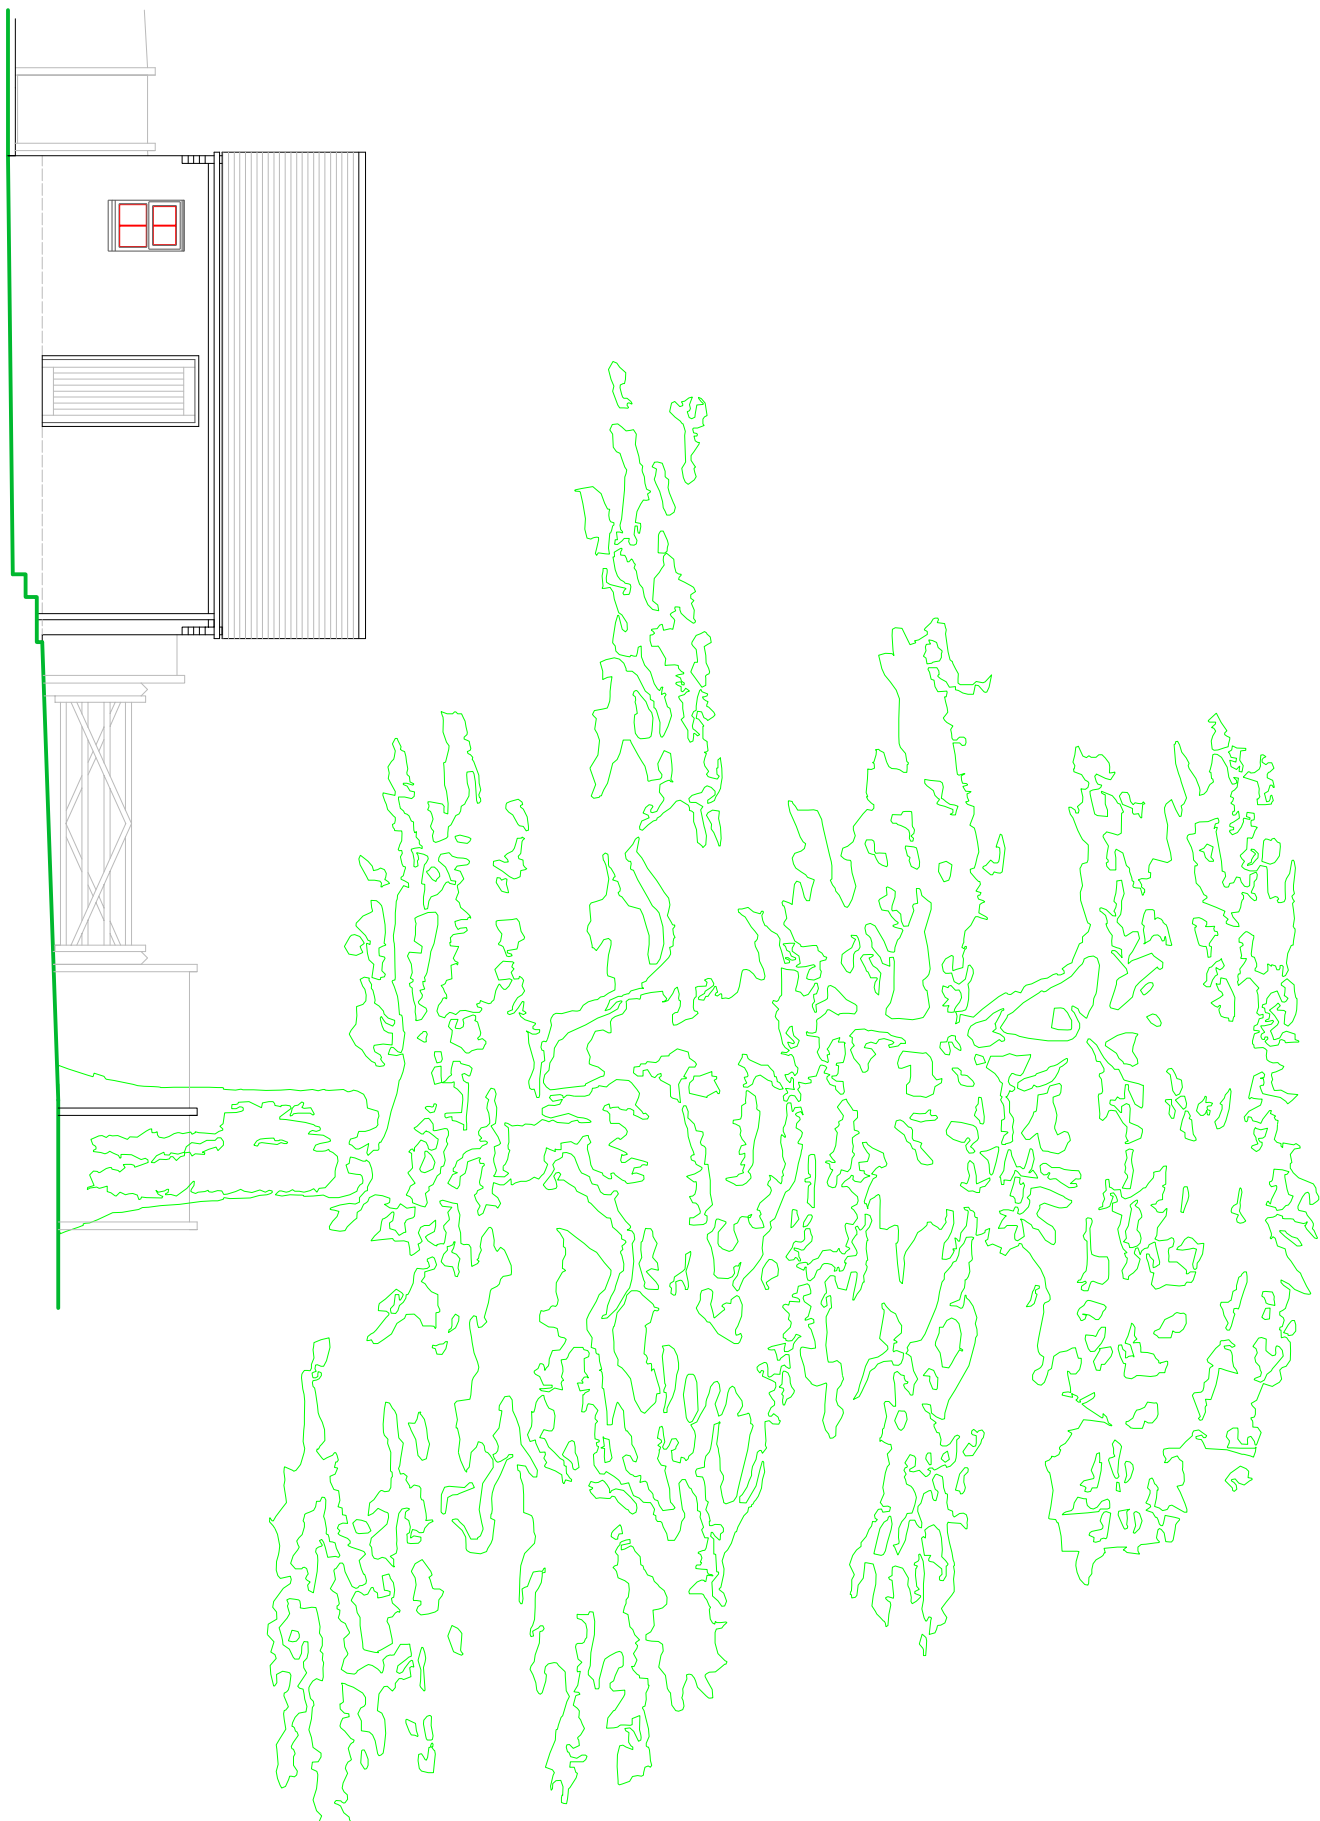

EAST ELEVATION

EXISTING ELEVATIONS

SCALE

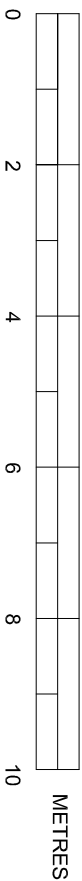

SUSSEX BUILDING CONSULTANCY LIMITED

5 GOODACRES, FONTWELL,
CHICHESTER, WEST SUSSEX.

SCALE - 1/100 REV - DATE - 12/09/2019



3 NORTHCOTE ROAD
BOGNOR REGIS
PO21 5LZ
TEL - (01243) 861379