


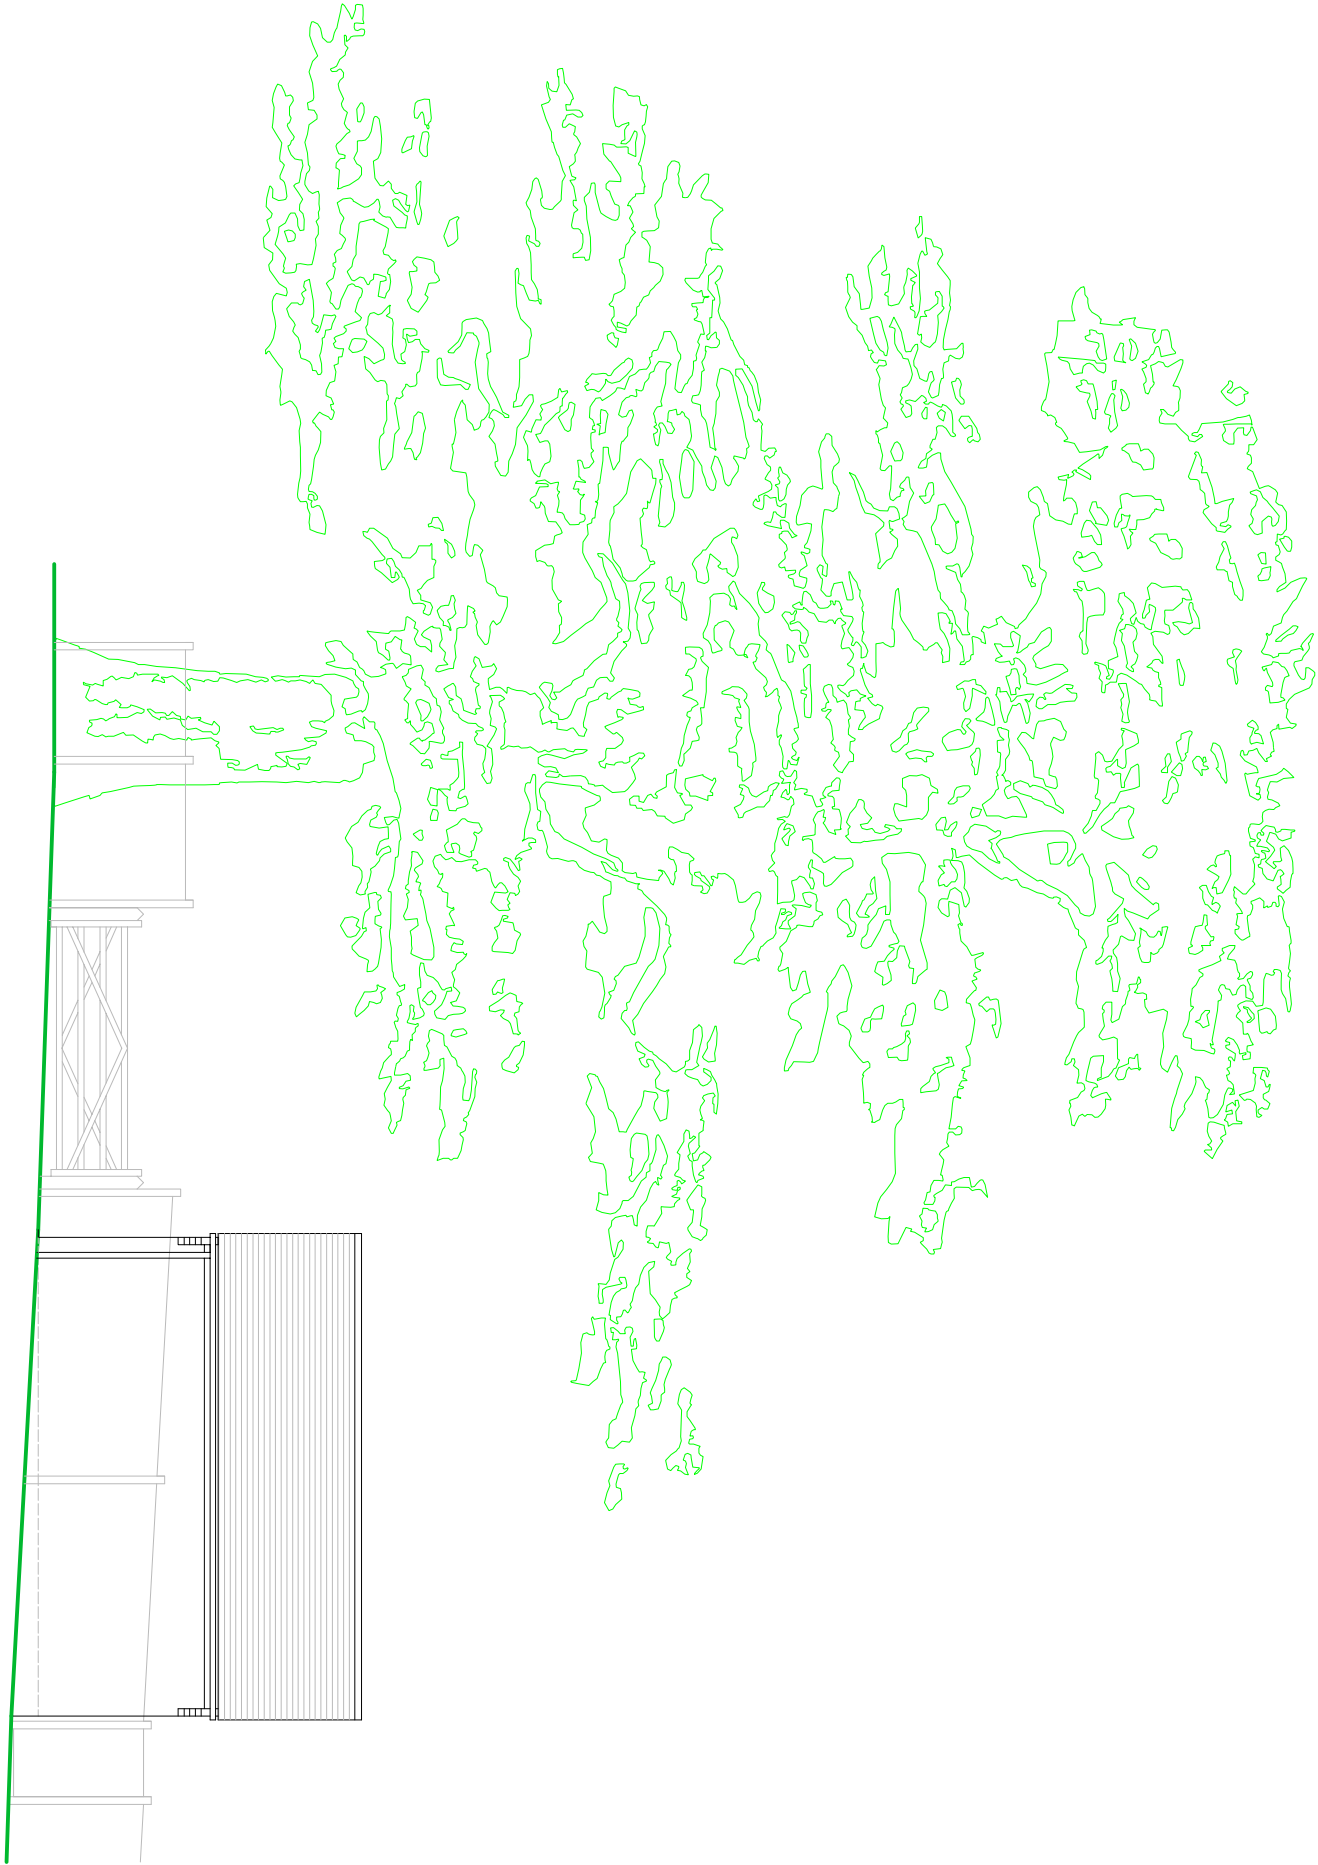

WEST ELEVATION



EXISTING ELEVATIONS


NOTES

ROOF - Plain clay tiles to pitched roof.

WALLS - Painted face brickwork external walls.

WINDOWS - White framed wooden and metal framed single glazed units.

DOORS - Metal up and over main door, wooden ledged and braced personnel door.

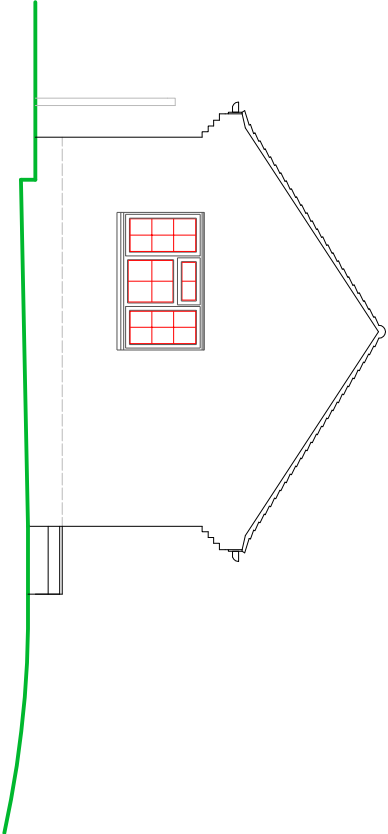

SOUTH ELEVATION

SUSSEX BUILDING CONSULTANCY LIMITED

5 GOODACRES, FONTWELL,
CHICHESTER, WEST SUSSEX.

SCALE - 1/100 REV - DATE - 12/09/2019



LABC

3 NORTHGATE ROAD
BOGNOR REGIS
PO21 3LZ
TEL - (01243) 861379