


NOTES

ROOF - Plain clay tiles to pitched roof.



WALLS - Painted face brickwork external walls to match existing.

WINDOWS - White painted wooden framed 'Slinlille' double glazed casement units.


DOORS - Wooden entrance door.

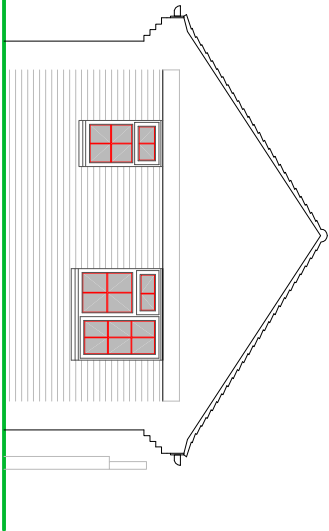

NORTH ELEVATION

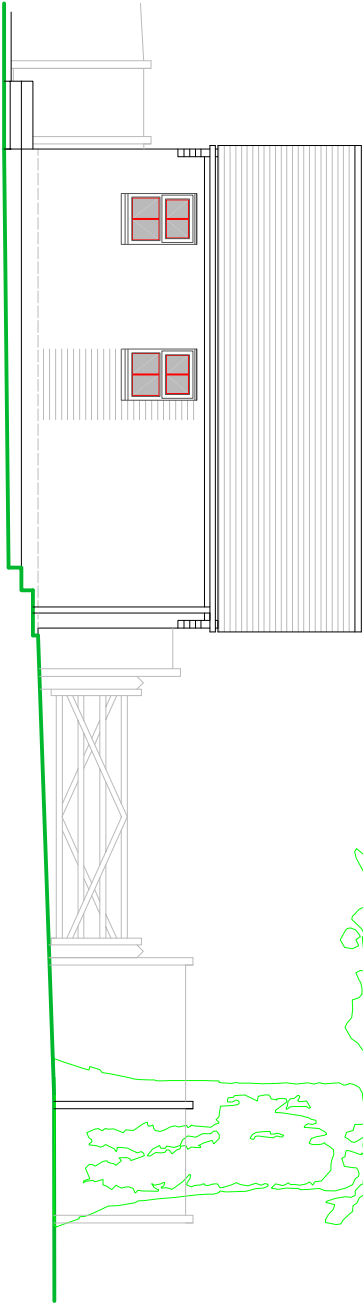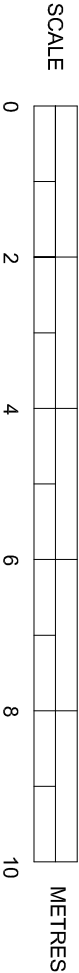

EAST ELEVATION

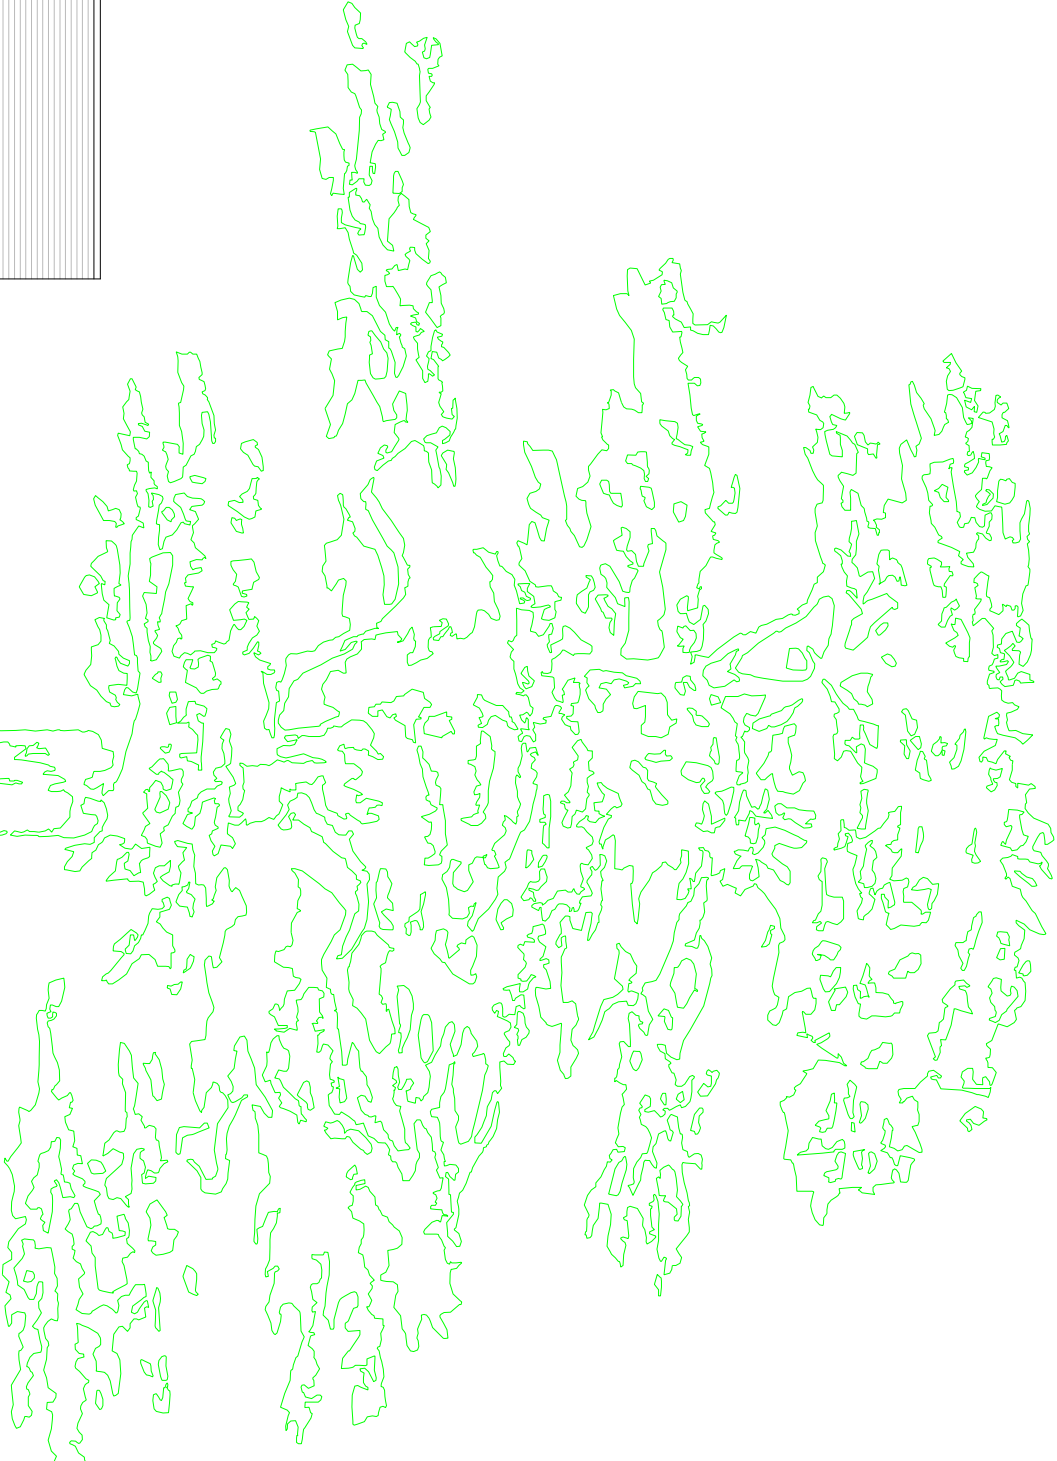

PROPOSED ELEVATIONS

SUSSEX BUILDING CONSULTANCY LIMITED

5 GOODACRES, FONTWELL,
CHICHESTER, WEST SUSSEX.

SCALE - 1/100 REV - B DATE - 29/09/2019



Partner
LABC

3 NORTHCOTE ROAD
PO21 5LZ
TEL - (01243) 861379