




1



2



3

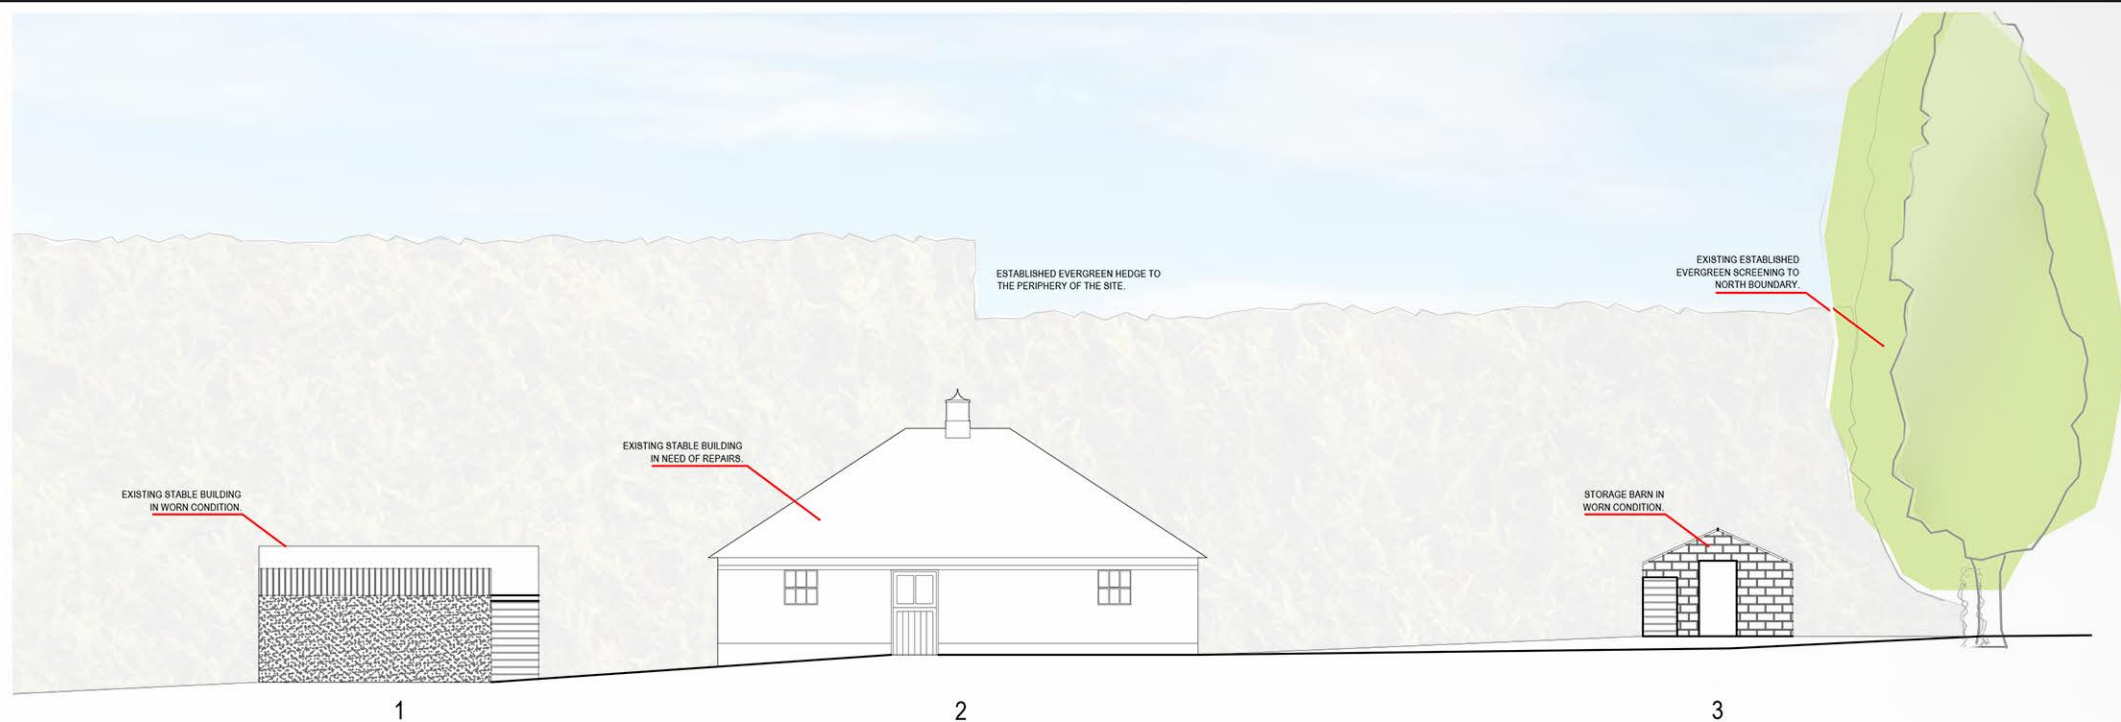

0 1 2 3 4 5 10m  
1:200 Scale @ A3

EXISTING EAST CROSS SECTION - STABLE BUILDING  
1:200 Scale @ A3



PROPOSED EAST CROSS SECTION - STABLE BUILDING  
1:200 Scale @ A3

REPLACEMENT FARMHOUSE, FARM OFFICE & STABLE BUILDING  
For Mr Chandler  
GOOSE GREEN, HOE LANE, BINSTED. BN18 0LQ

ARUN DISTRICT COUNCIL WA/101/21/PL

Broomfield Studio  
Birdham  
West Sussex  
PO20 7BA

Phone: 01243 512 327  
Email: richardmeynell@gmail.com



|               |          |
|---------------|----------|
| Drawing No.   | Date:    |
| GG.1096 - 07S | 13-05-21 |
| Rev.          | Date:    |
| B             | 15-10-21 |