



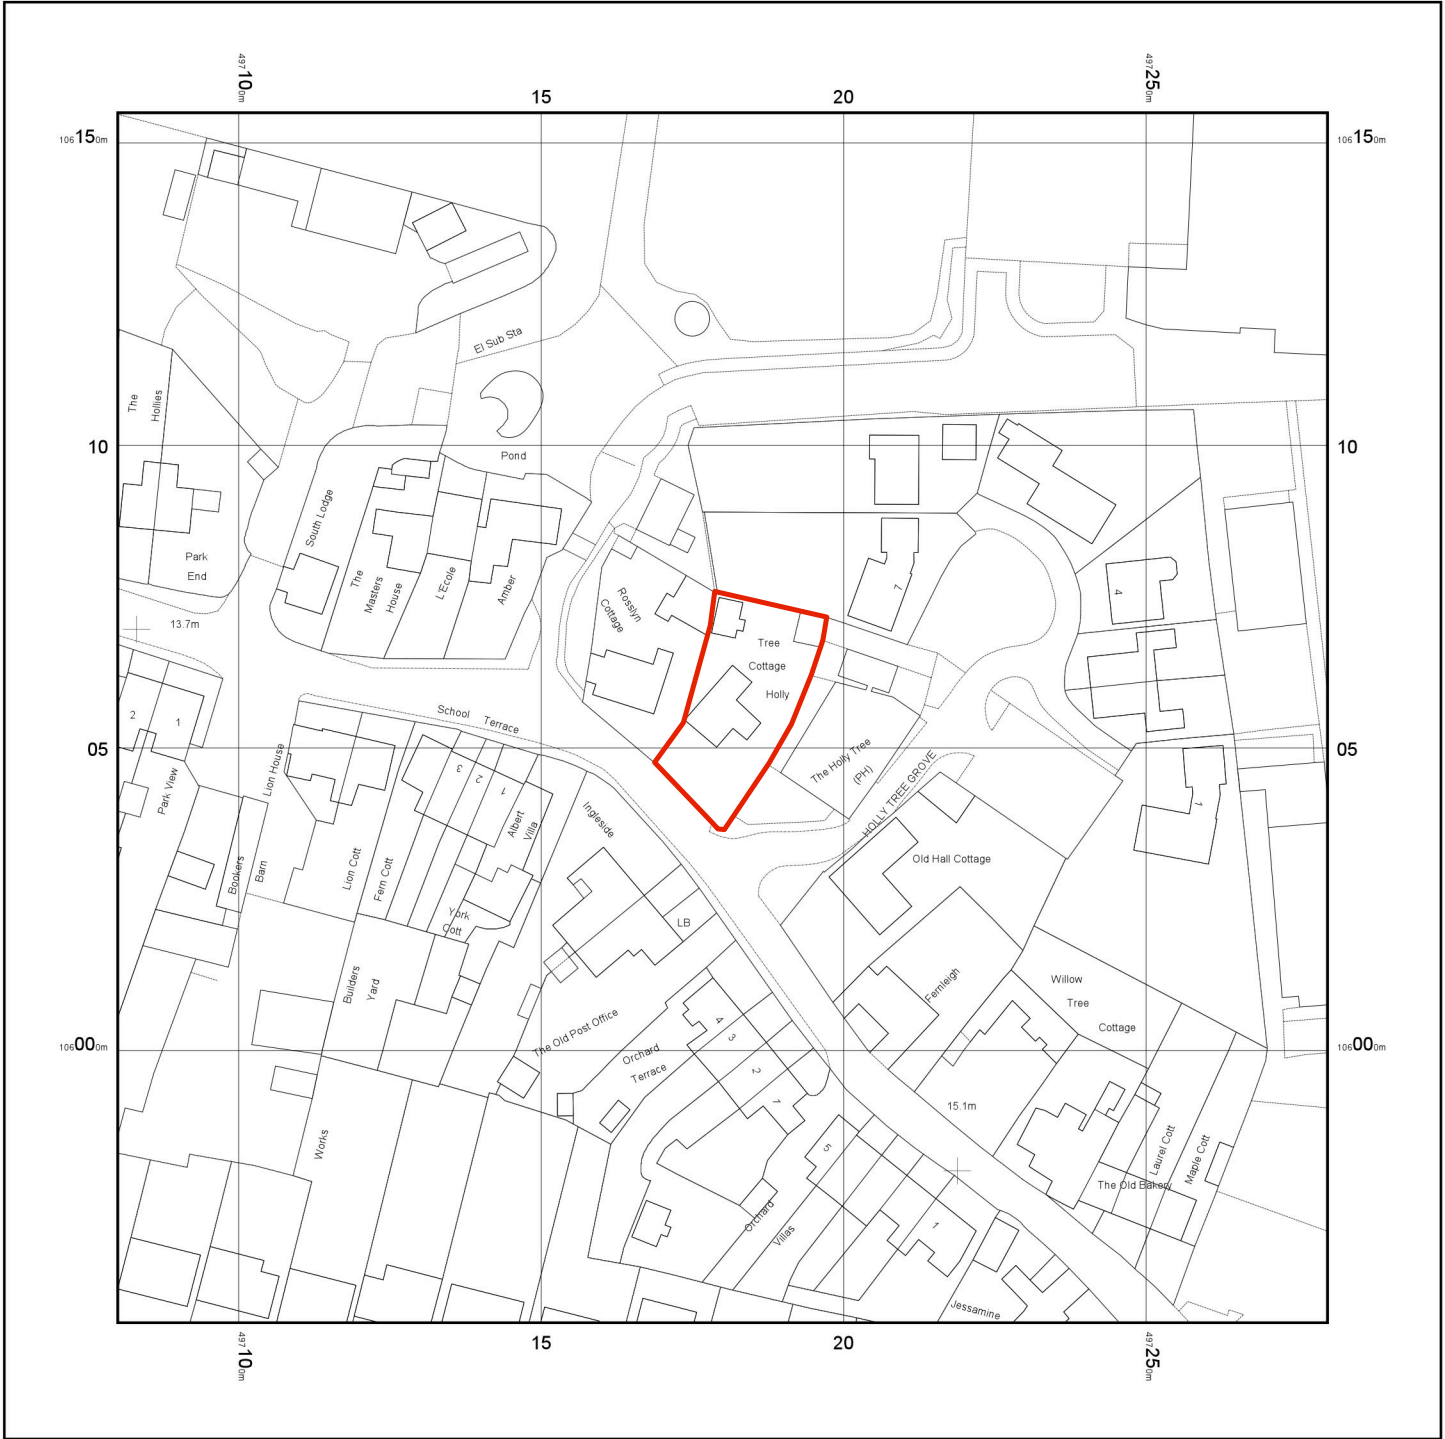


© Crown copyright and database rights 2018 Ordnance Survey 100048957. The representation of road, track or path is no evidence of a boundary or right of way. The representation of features as lines is no evidence of a property boundary.

Supplied by: [www.ukmapcentre.com](http://www.ukmapcentre.com)  
Serial No: 149491  
Centre Coordinates: 497180, 106055  
Production Date: 25/10/2018 09:22:39

Hollytree Cottage, The Street, Walberton, Arundel. BN18 0PH

05 Location Plan at 1:1250 scale

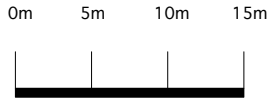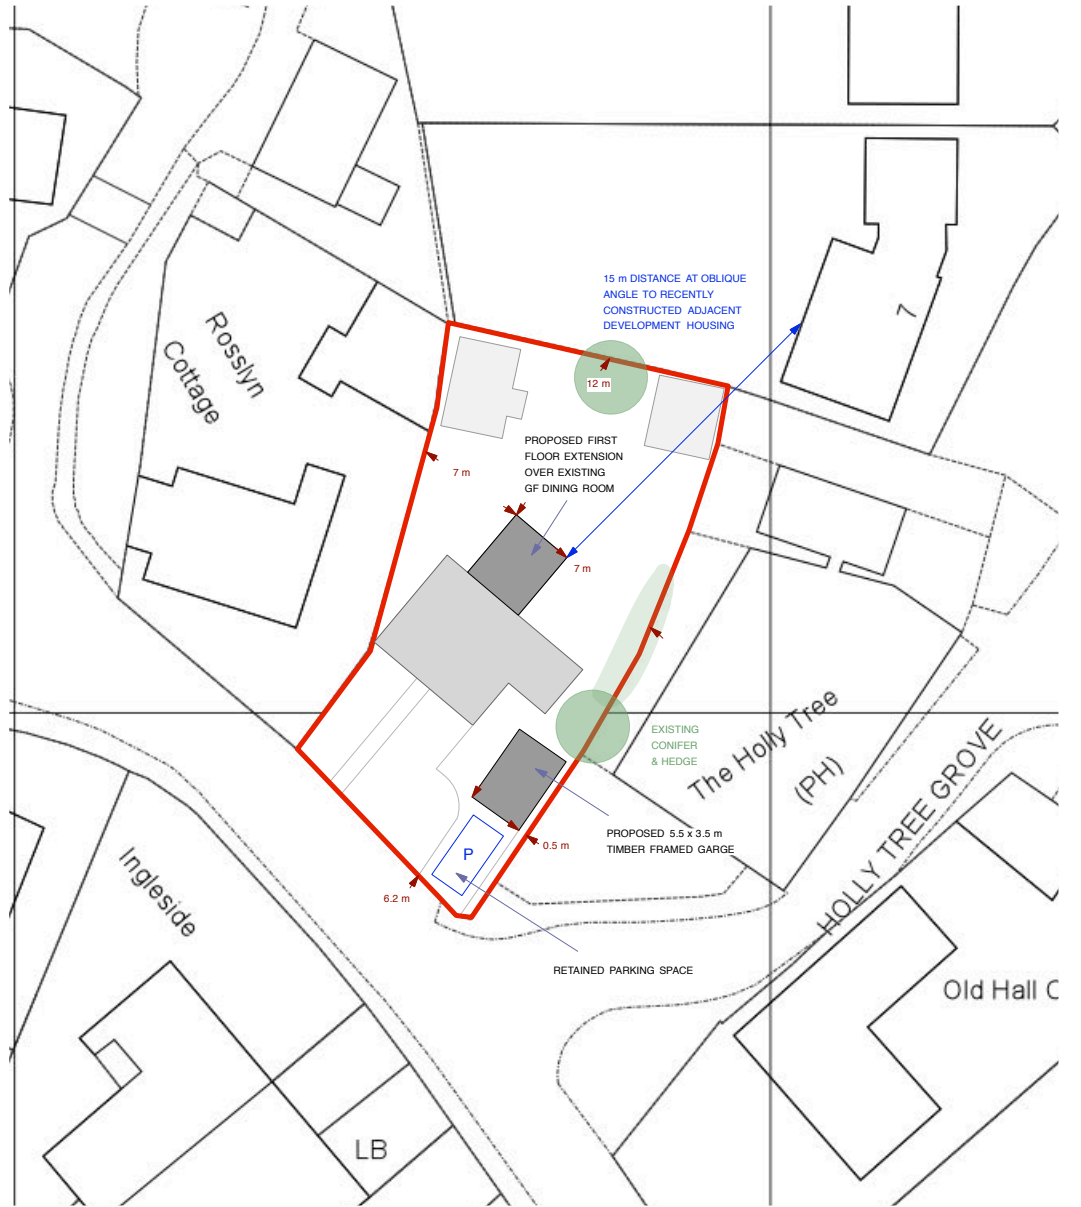

SCALE BAR @ 1: 500

Site Plan at 1:500 scale