
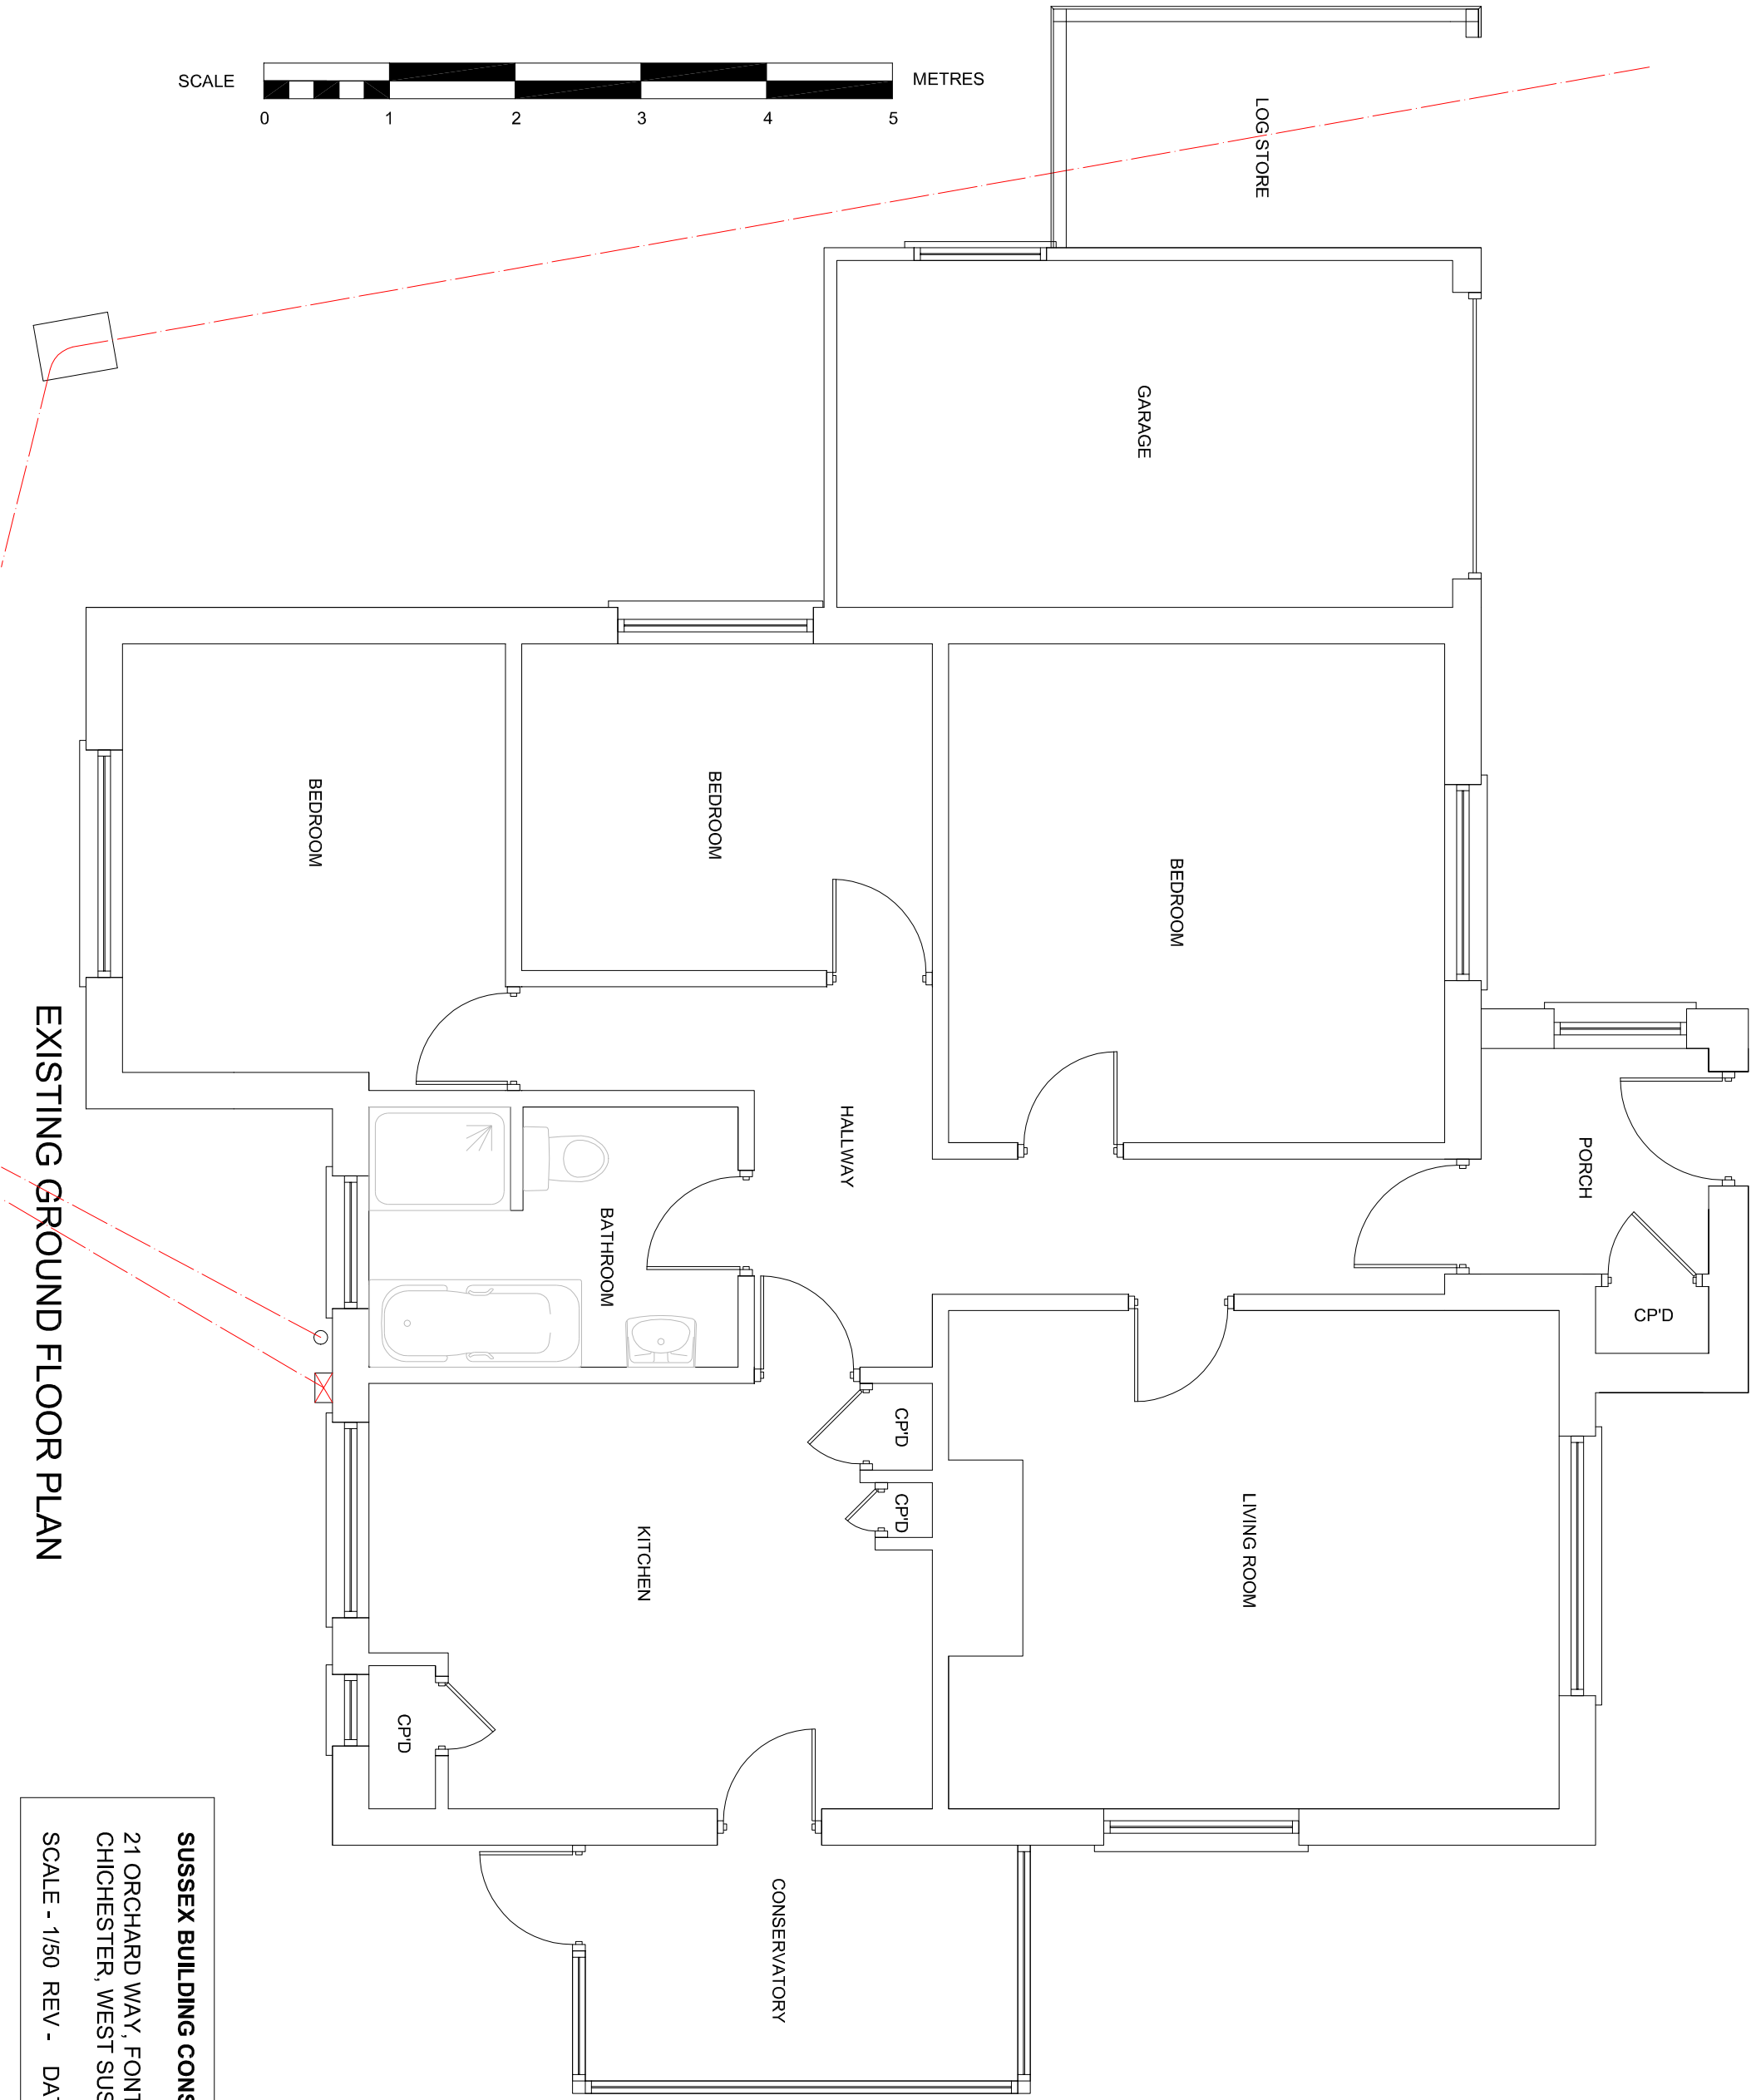


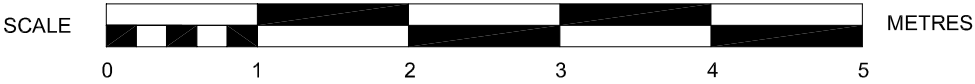

SUSSEX BUILDING CONSULTANCY LIMITED

21 ORCHARD WAY, FONTWELL,
CHICHESTER, WEST SUSSEX.

SCALE - 1/50 REV - DATE - 13/01/2026

partner
LABC

3 NORTHCOTE ROAD
BOGNOR REGIS
PO21 5LZ
TEL/FAX - (01243) 861379