


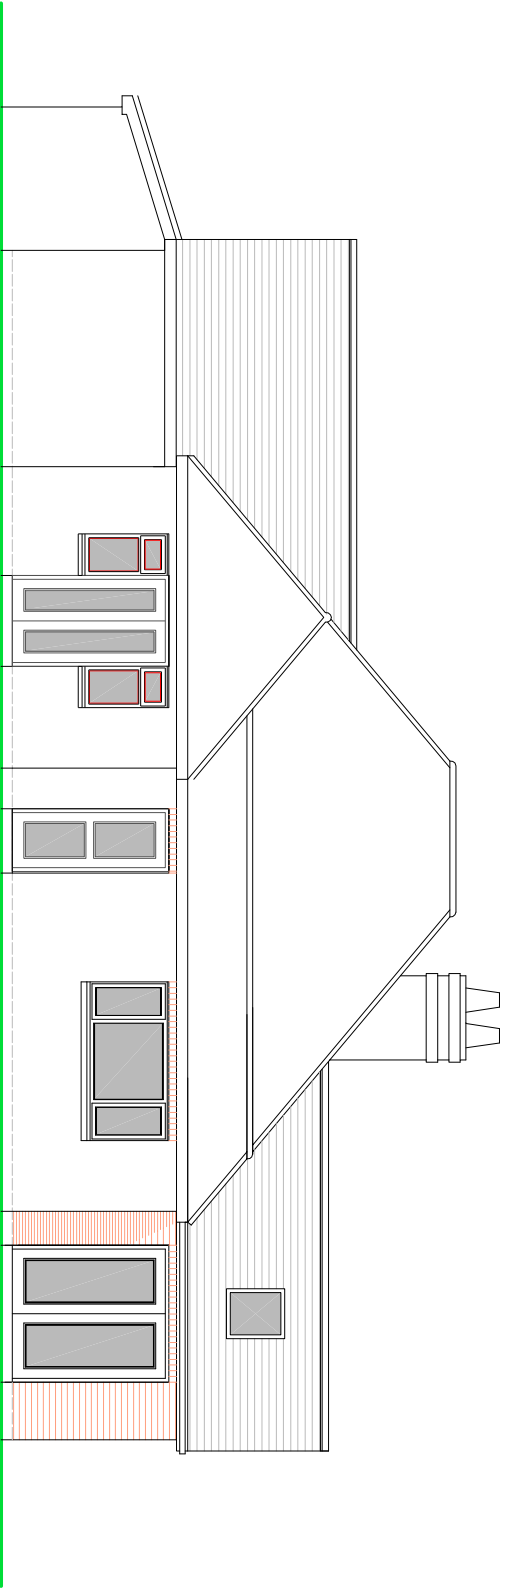


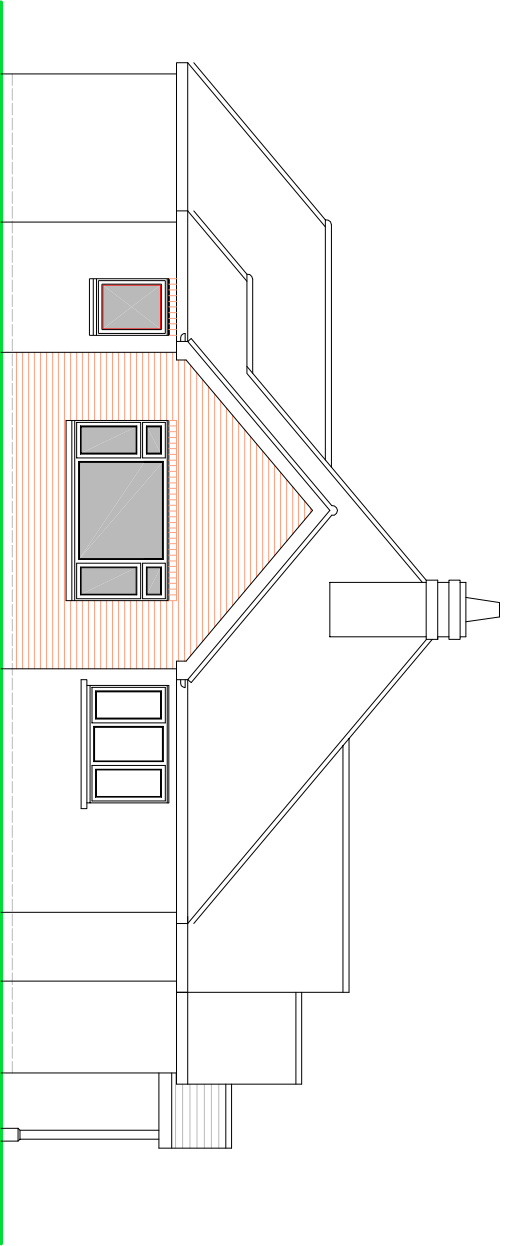

REAR ELEVATION

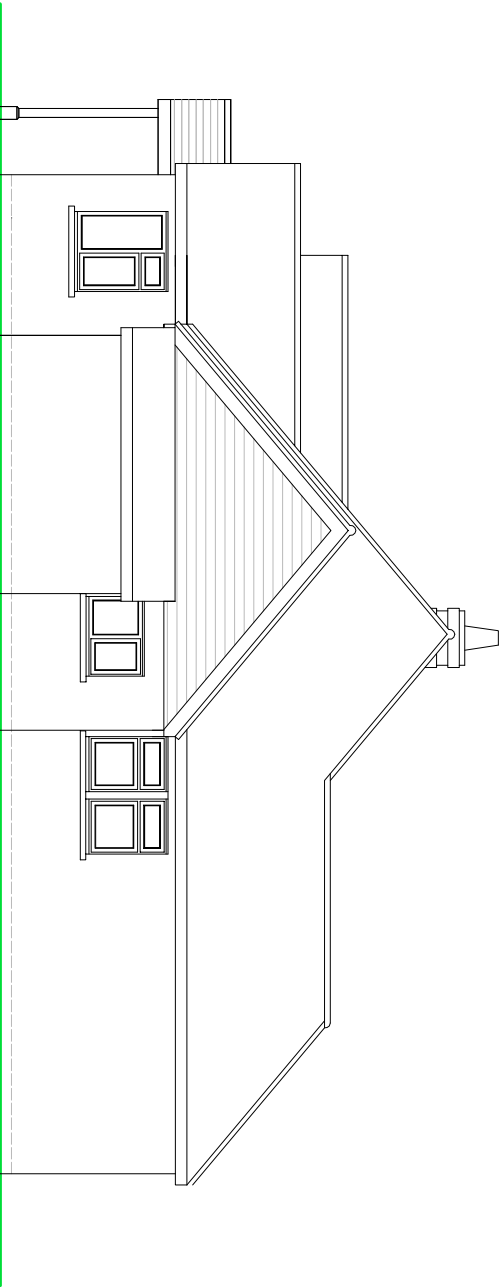

SIDE ELEVATION

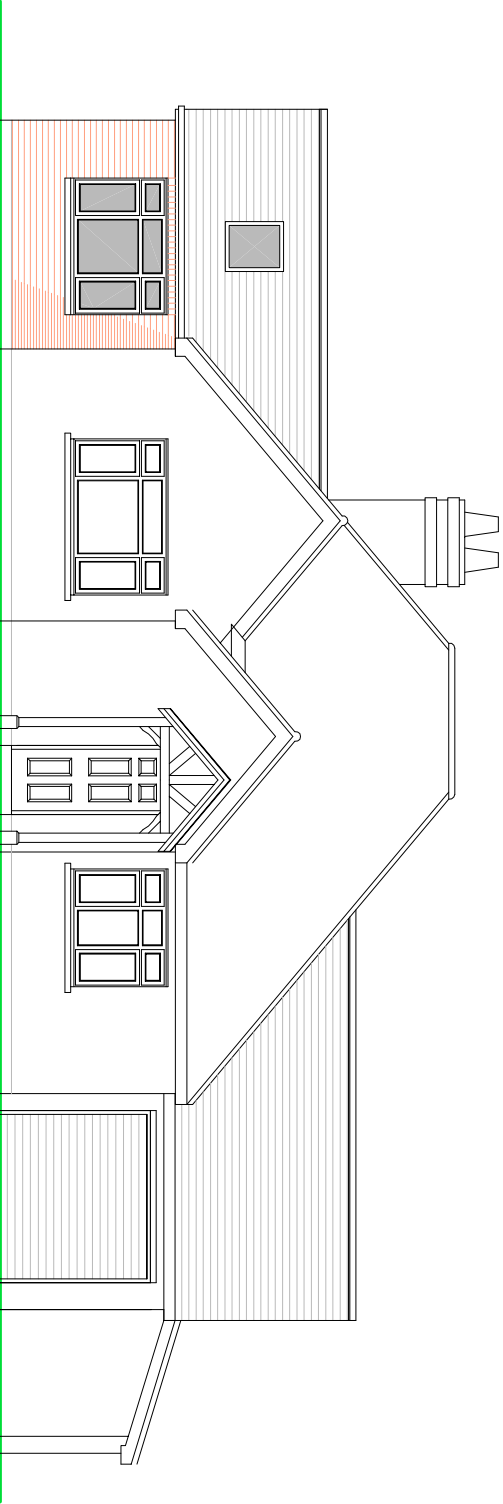


SIDE ELEVATION

NOTES

- ROOF - Plain concrete tiles to pitched roof to match.
- WALLS - Face brick detail to external walls to match existing, plain tile hanging to gable wall. Oak posts to the porch canopy.
- WINDOWS/DOORS - White PVC framed double glazed units.

PROPOSED ELEVATIONS

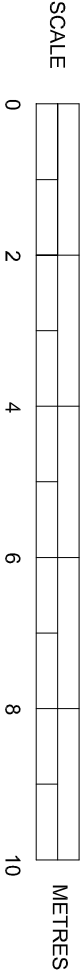

SUSSEX BUILDING CONSULTANCY LIMITED

21 ORCHARD WAY,
FONTWELL, WEST SUSSEX.

SCALE - 1/100 REV - M DATE - 13/01/2026

partner
LABC
3 NORTHCOTE ROAD
BOONER REIGIS
PO21 3LZ
TEL - (01243) 881379