


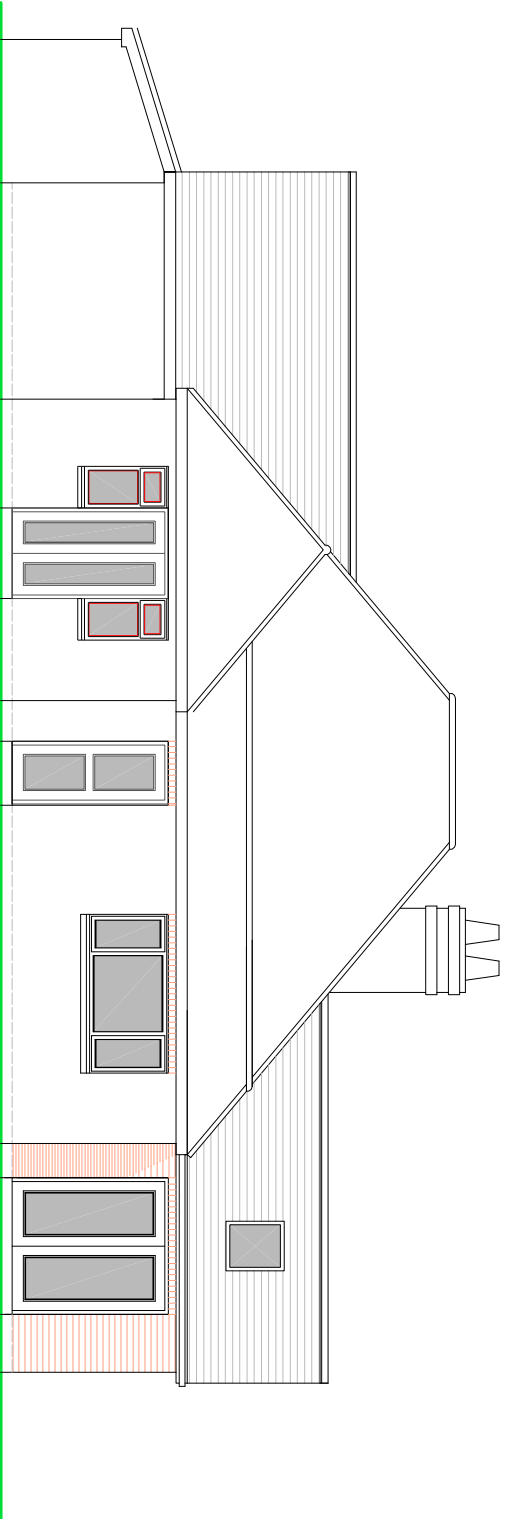


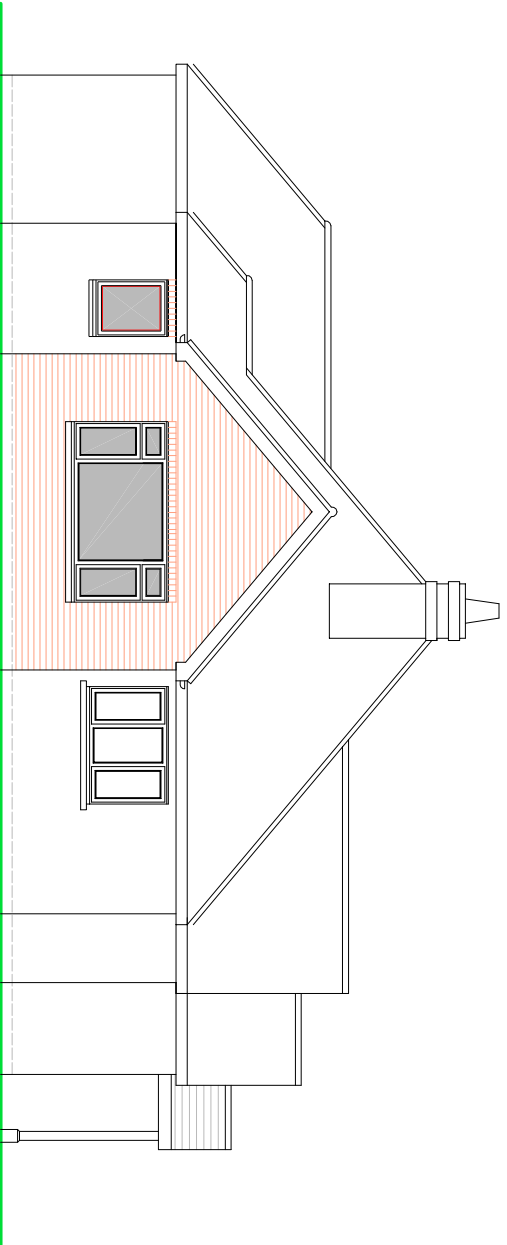

REAR ELEVATION

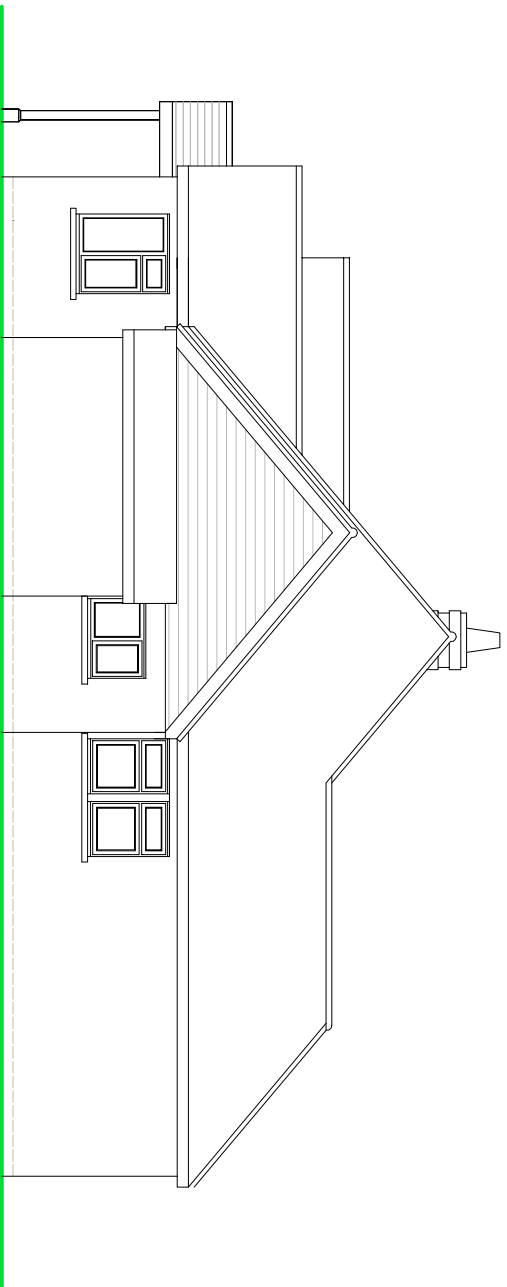

SIDE ELEVATION

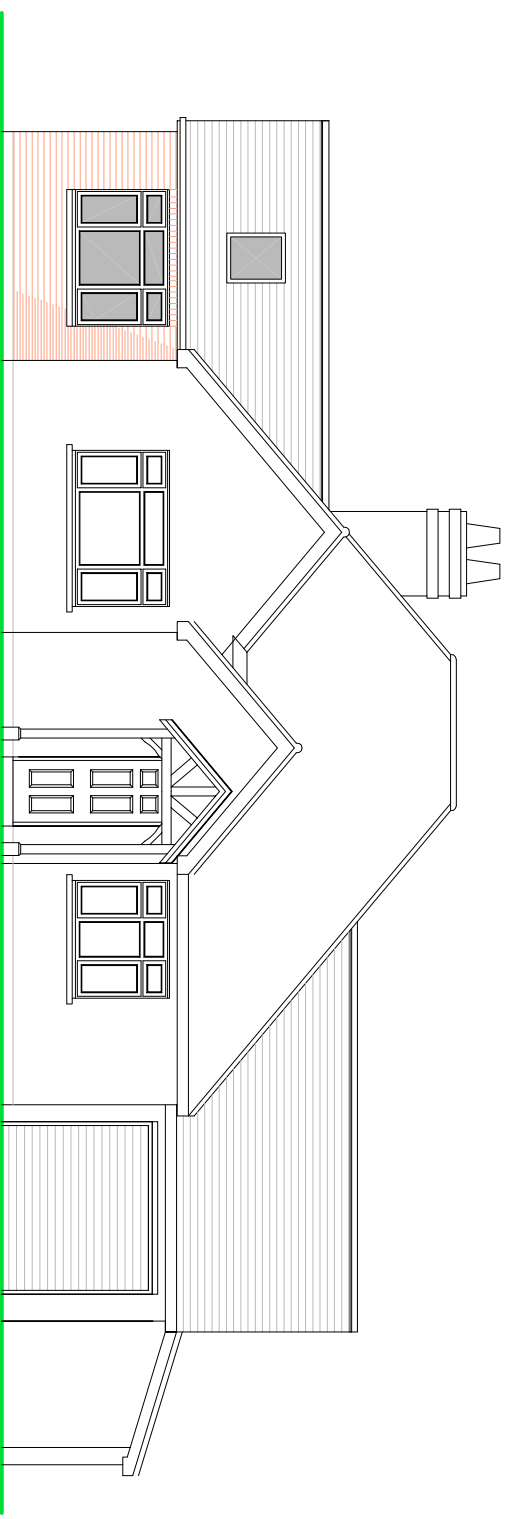


SIDE ELEVATION

NOTES

- ROOF - Plain concrete tiles to pitched roof to match.
- WALLS - Face brick detail to external walls to match existing, plain tile hanging to gable wall.
- WINDOWS/DOORS - White PVC framed double glazed units.

PROPOSED ELEVATIONS

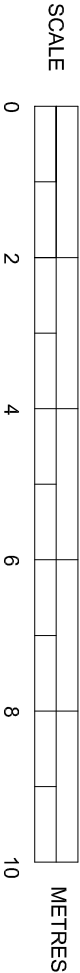

SUSSEX BUILDING CONSULTANCY LIMITED

21 ORCHARD WAY,
FONTWELL, WEST SUSSEX.

SCALE - 1/100 REV - M DATE - 27/11/2025



LABC
partner
3 NORTHGATE ROAD
BOGNOR REGIS
PO21 5LZ
TEL - (01243) 861379