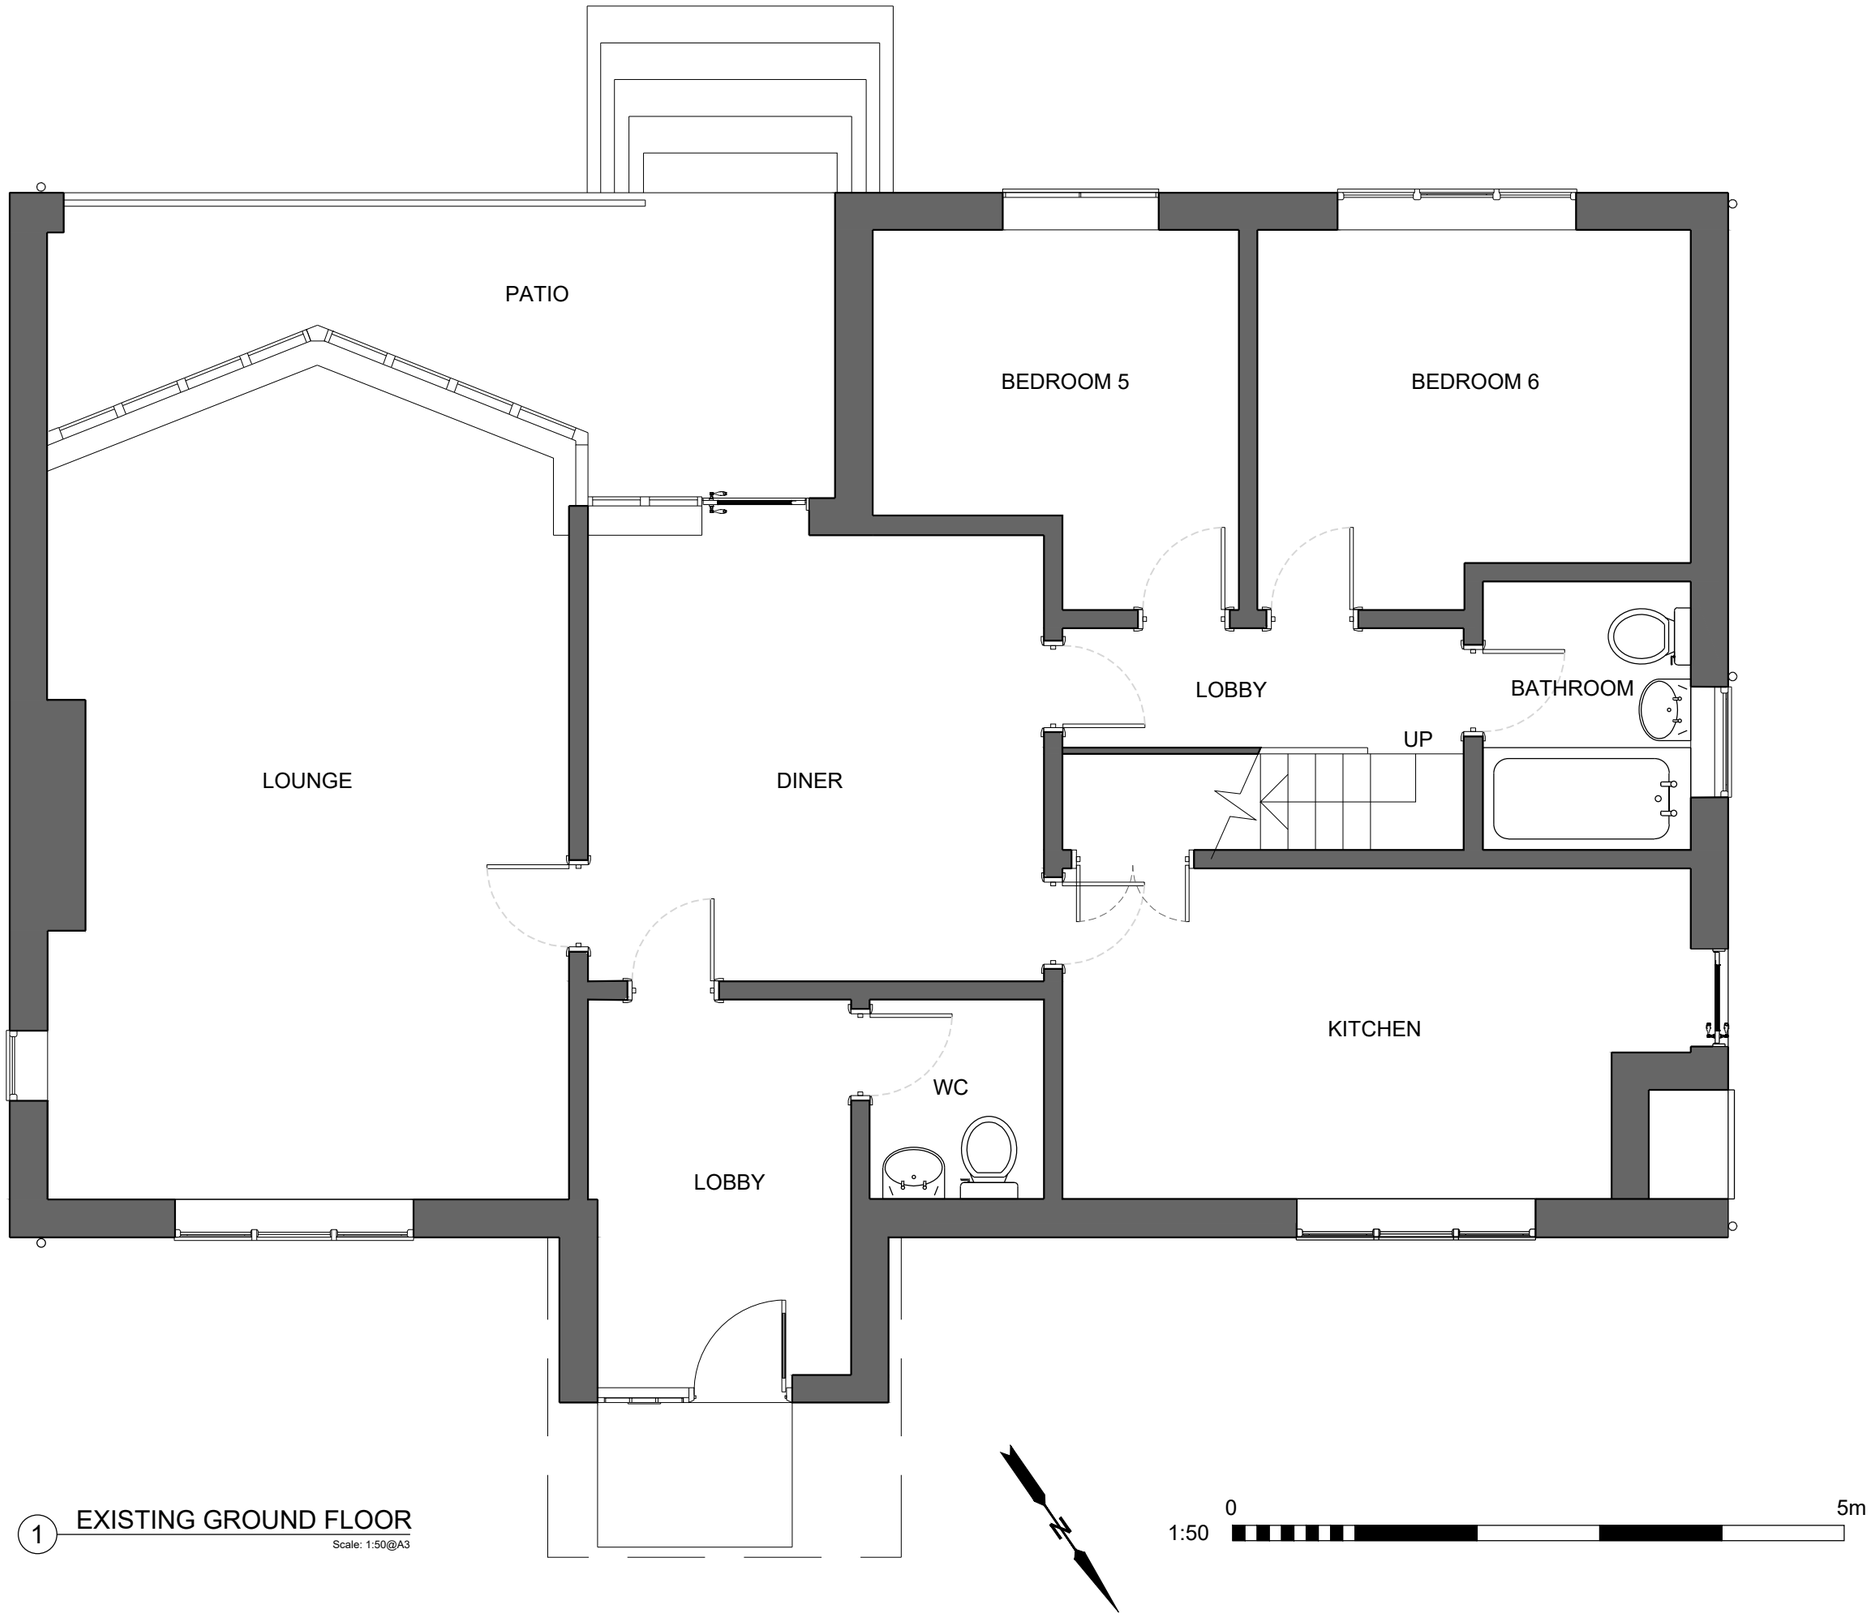


1 EXISTING GROUND FLOOR

Scale: 1:50@A3

| REV | DRAWING MODIFICATION | DATE |
|---|---|---|

NOTICE

This document and its contents are the copyright of the designer. Any unapprd reproduction in whole or in part should be confirmed with the originator to ensure that it is the latest issue and contains up to date information. All information contained in the drawing is confidential to the originaly contracted parties to the project. Do not scale. Check all dimensions on site and refer to the original survey documentation at all times. If in doubt contact the designer.

Mr R and Mrs S Burr
34 School Hill
Slindon
West Sussex BN18 0RS

PROJECT:

'CHILTERNS'
WEST WALBERTON LANE
WALBERTON

ISSUE:
PDC

CONTENT:

PROPOSED NEW EXTENSION

EXISTING GROUND FLOOR

| DRAWING NO. | REV NO. |
|---|---|
| 020 | - |

| PROJECT NO. | DATE: | SCALE: | DRAWN BY: | CHECKED BY: |
|---|---|---|---|---|
| 21091 | 21/10/21 | 1:50@A3 | BB | - |