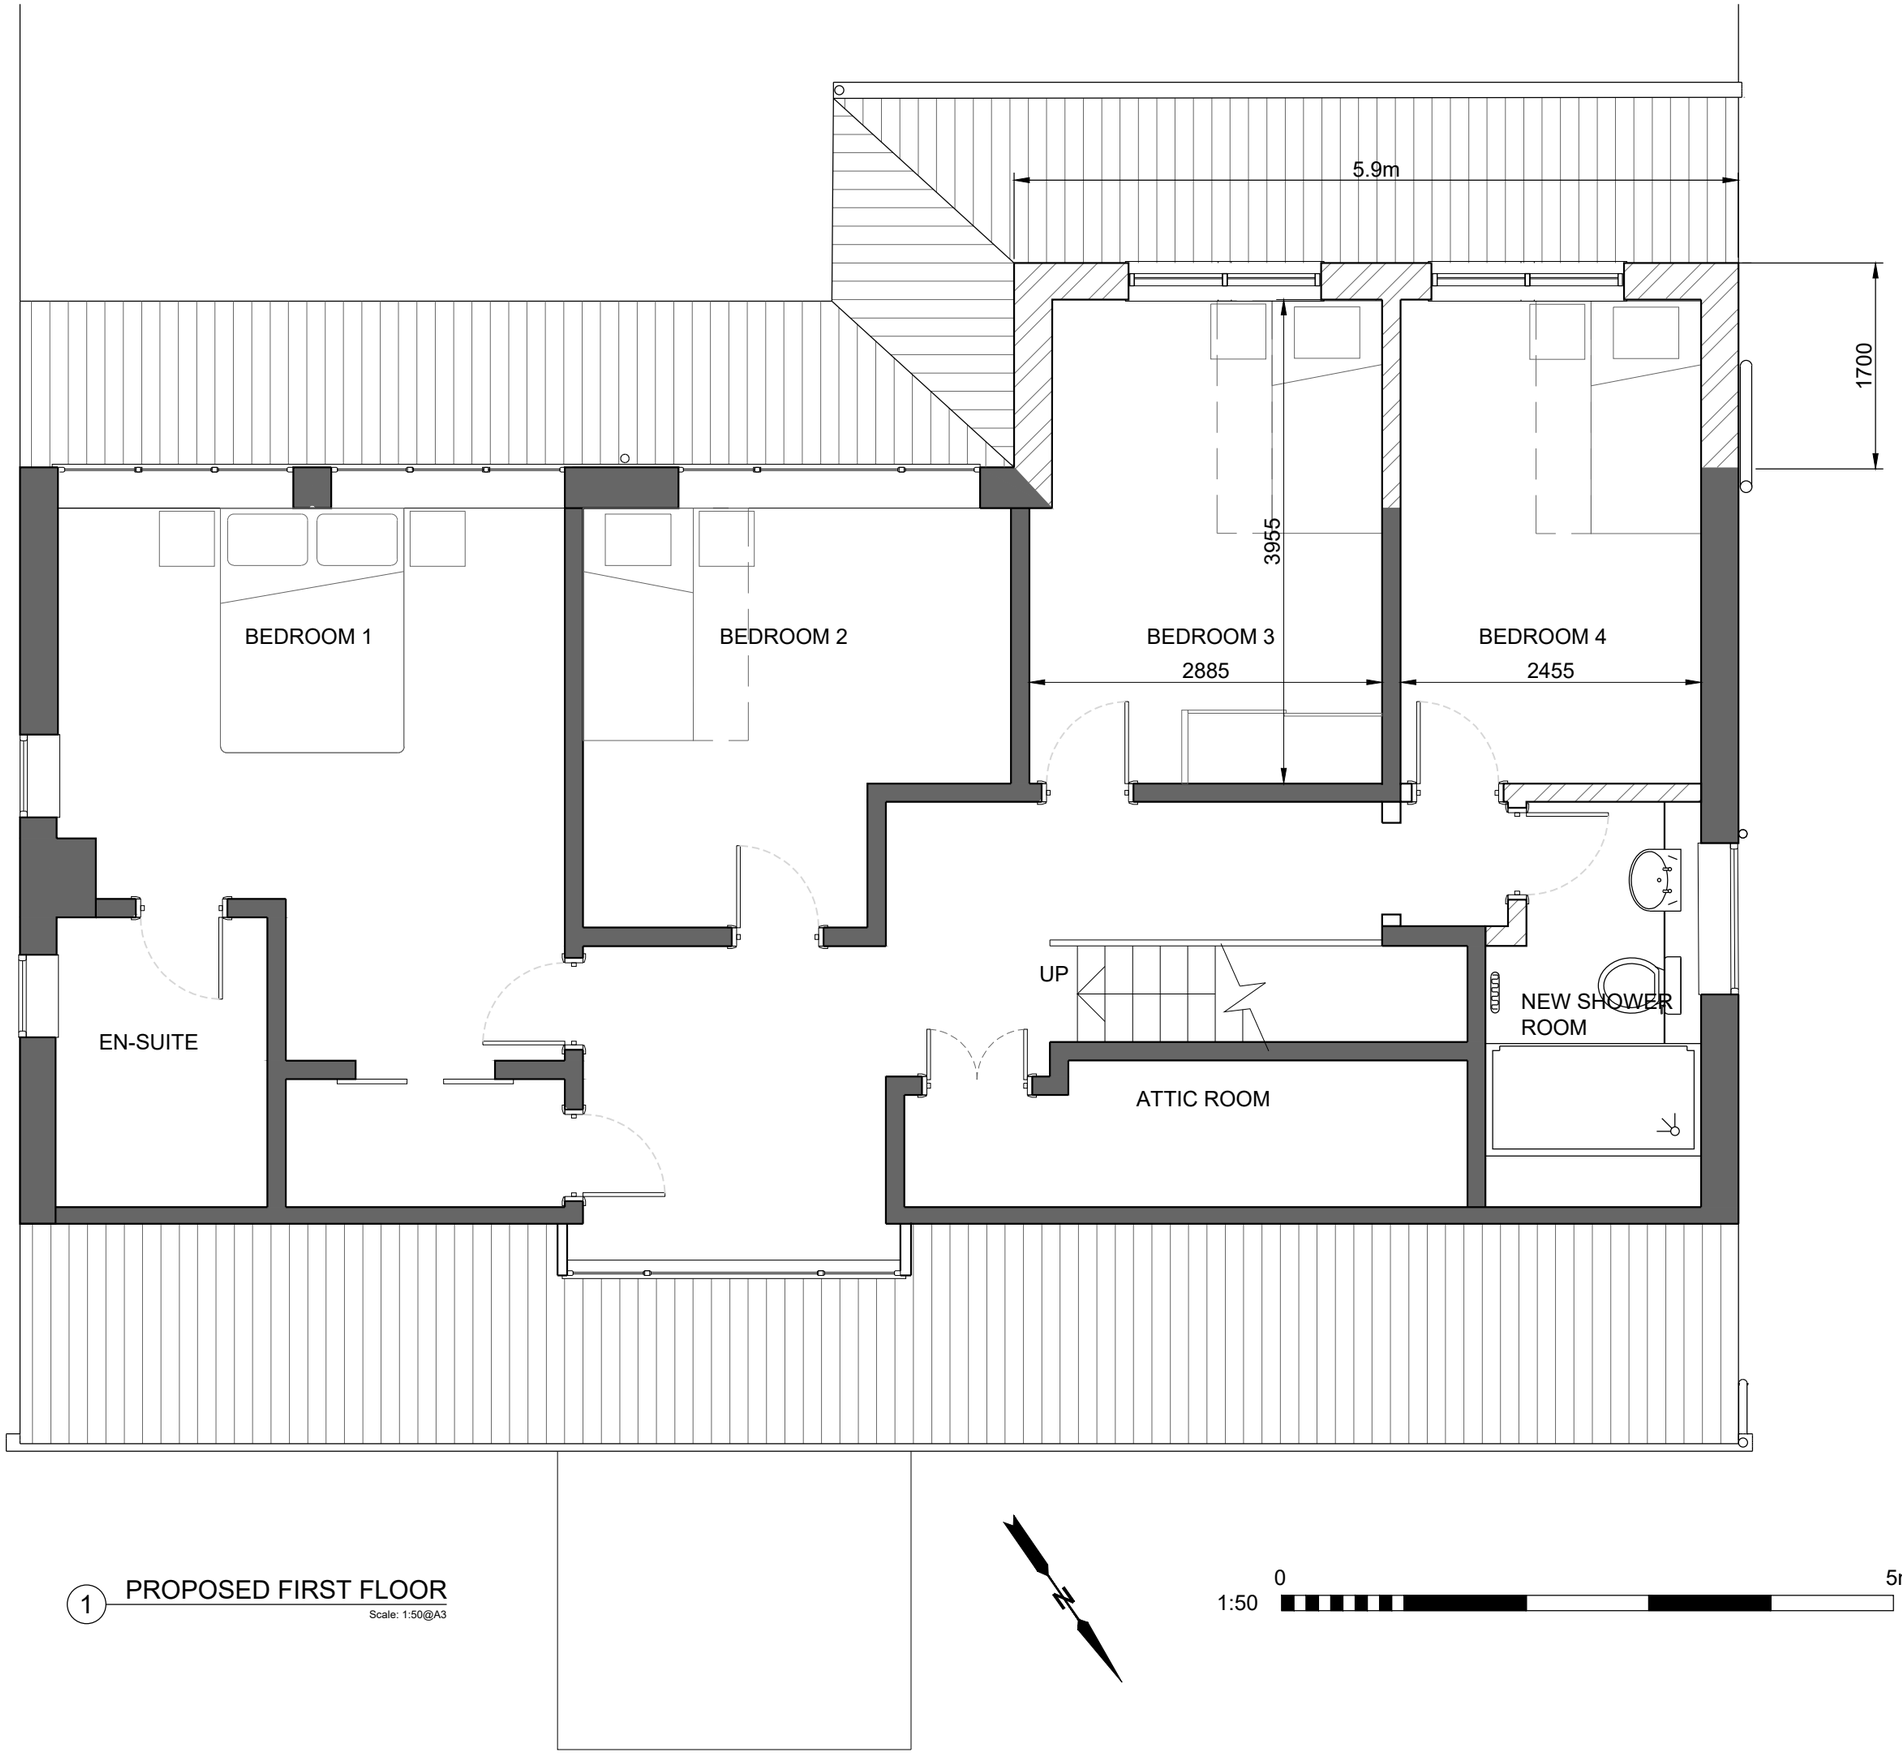

1 PROPOSED FIRST FLOOR
Scale: 1:50@A3

1:50 0 5m

REV	DRAWING MODIFICATION	DATE

NOTICE
This document and its contents are the copyright of the designer. Any unauthorised reproduction in whole or in part should be confirmed with the originator to ensure that it is the latest issue and contains up to date information. All information contained in the drawing is confidential to the originally contracted parties to the project. Do not scale. Check all dimensions on site and refer to the original survey documentation at all times. If in doubt contact the designer.

Mr R and Mrs S Burr
34 School Hill
Slindon
West Sussex BN18 0RS

PROJECT:
'CHILTERNS'
WEST WALBERTON LANE
WALBERTON

ISSUE:
PDC

CONTENT:
PROPOSED NEW EXTENSION

PROPOSED FIRST FLOOR PLAN

DRAWING NO.				REV NO.
023				-
PROJECT NO.	DATE:	SCALE:	DRAWN BY:	CHECKED BY:
21091	21/10/21	1:50@A3	BB	-