


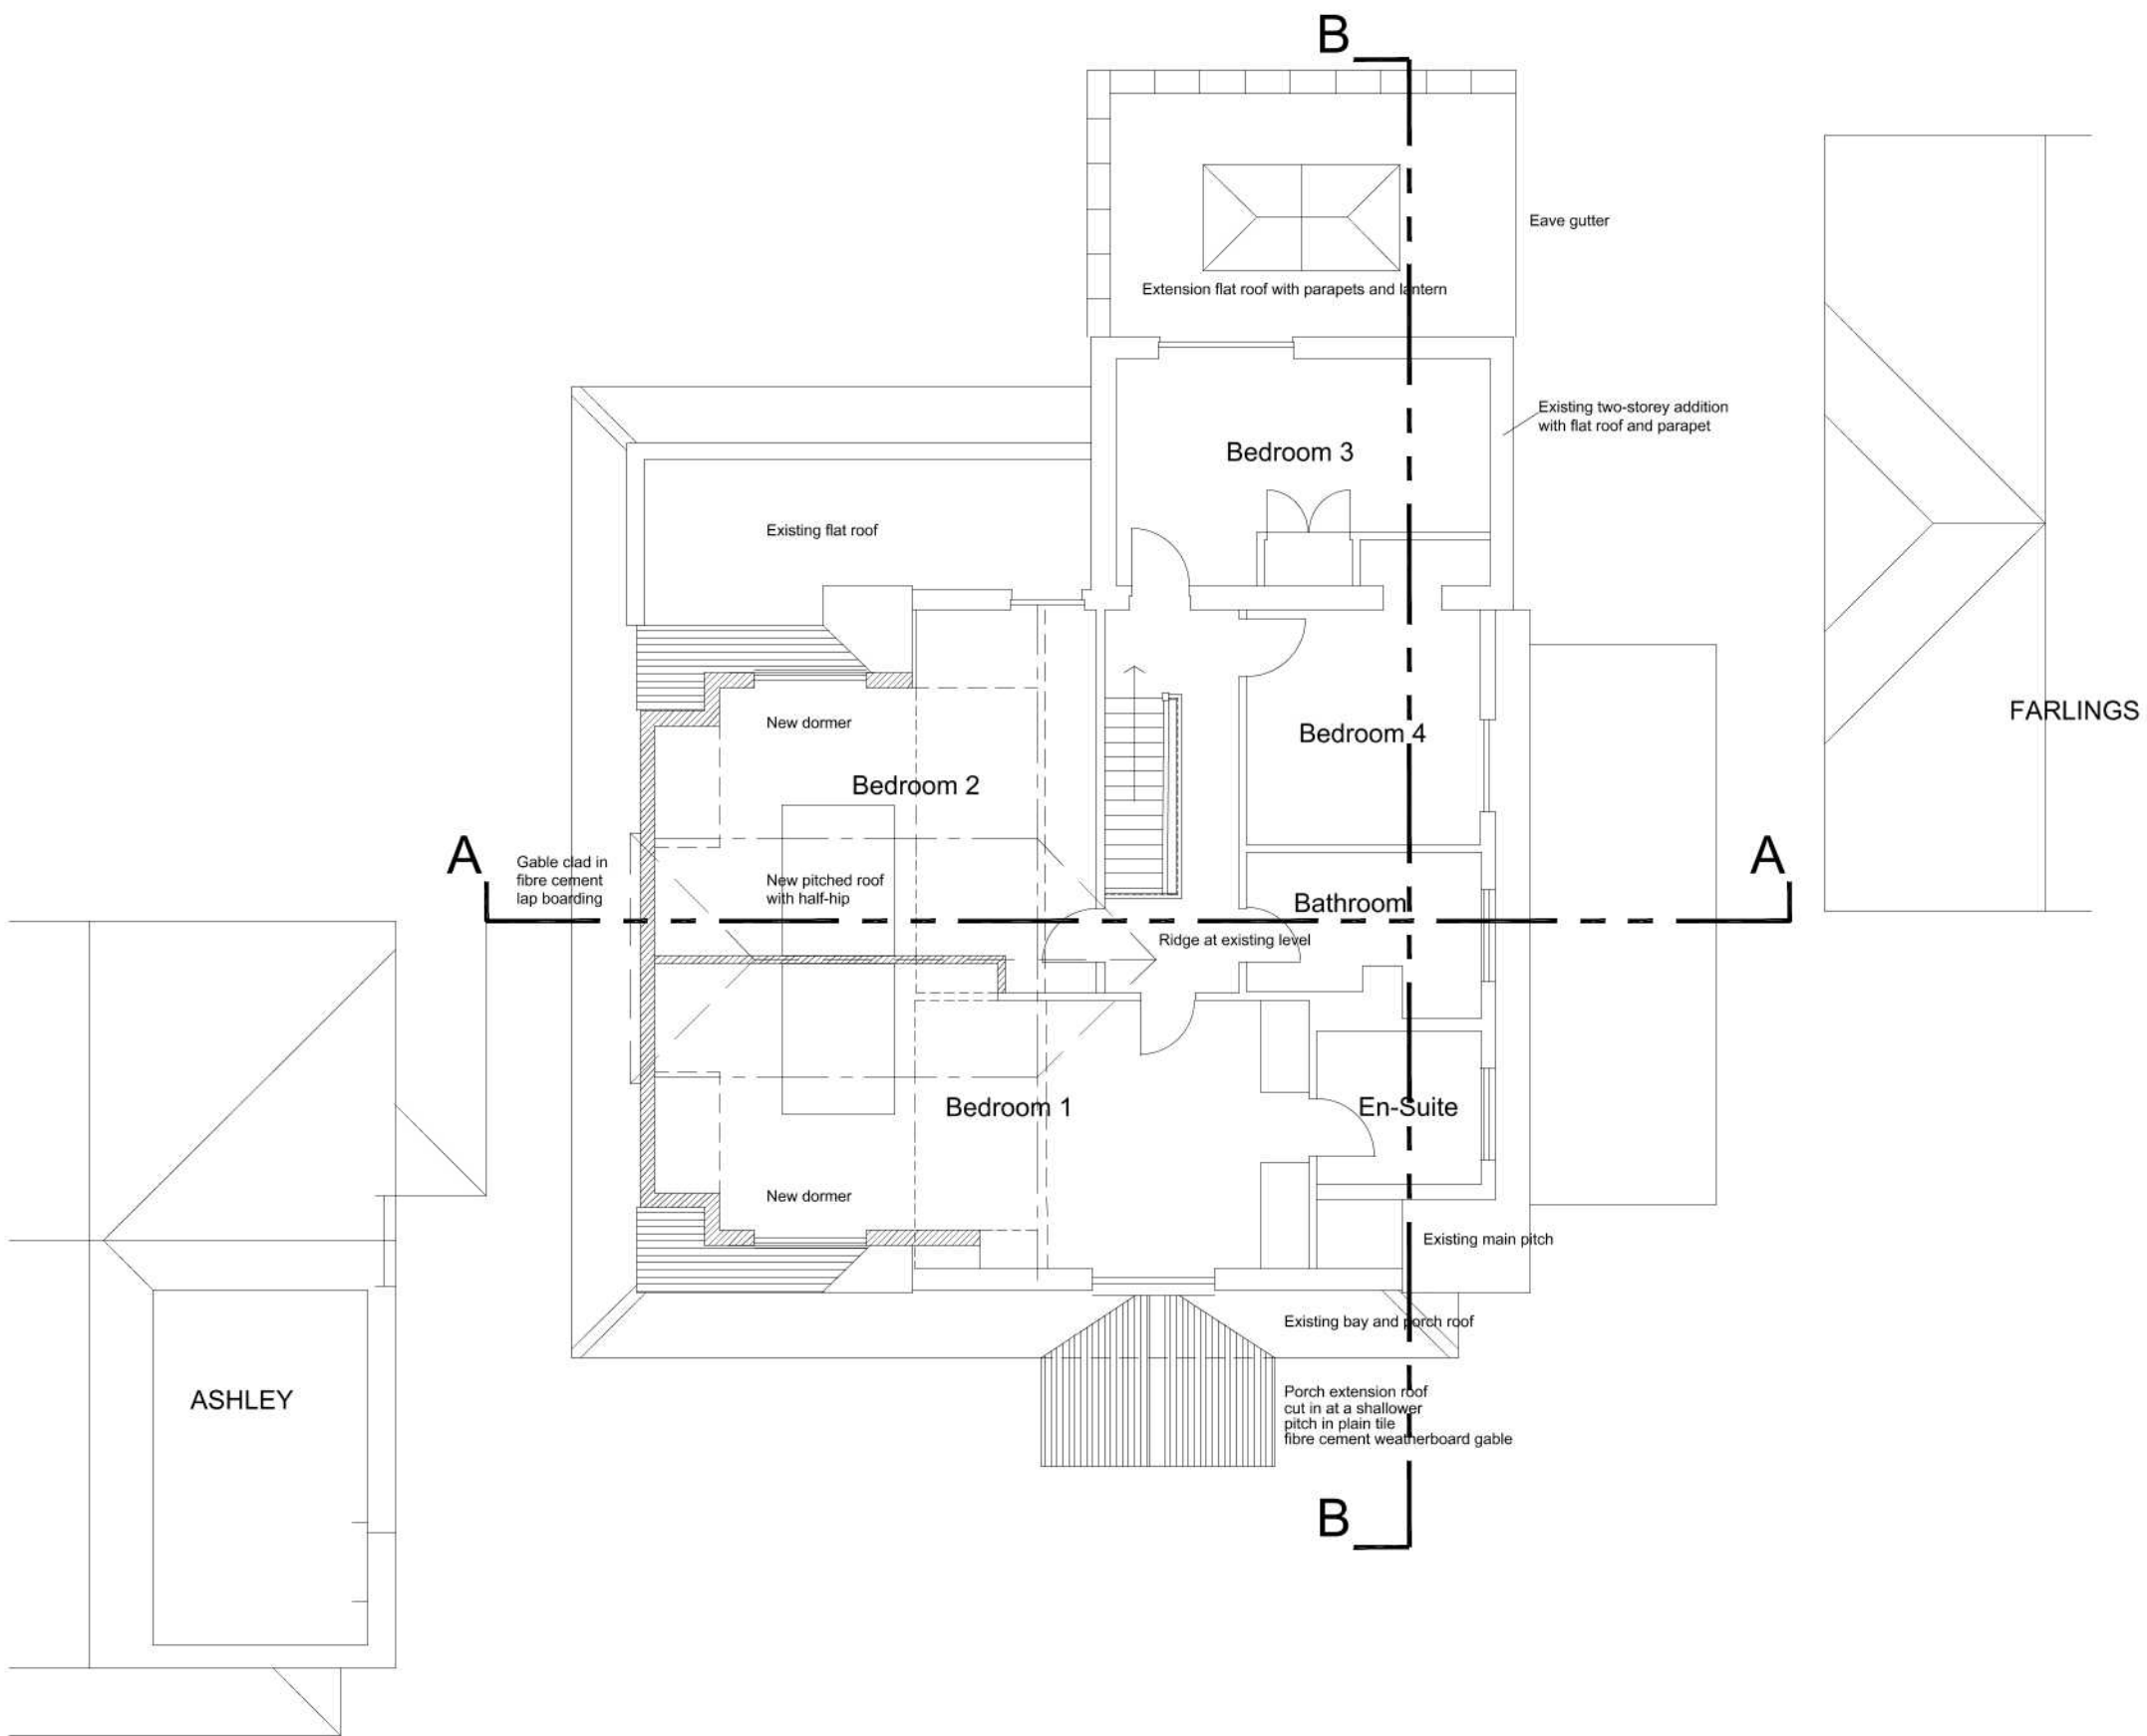

Ground and First Floor Extensions and Porch Proposed First Floor Plan

July 2019 1:100
CAD file name: Southover B.dwg