
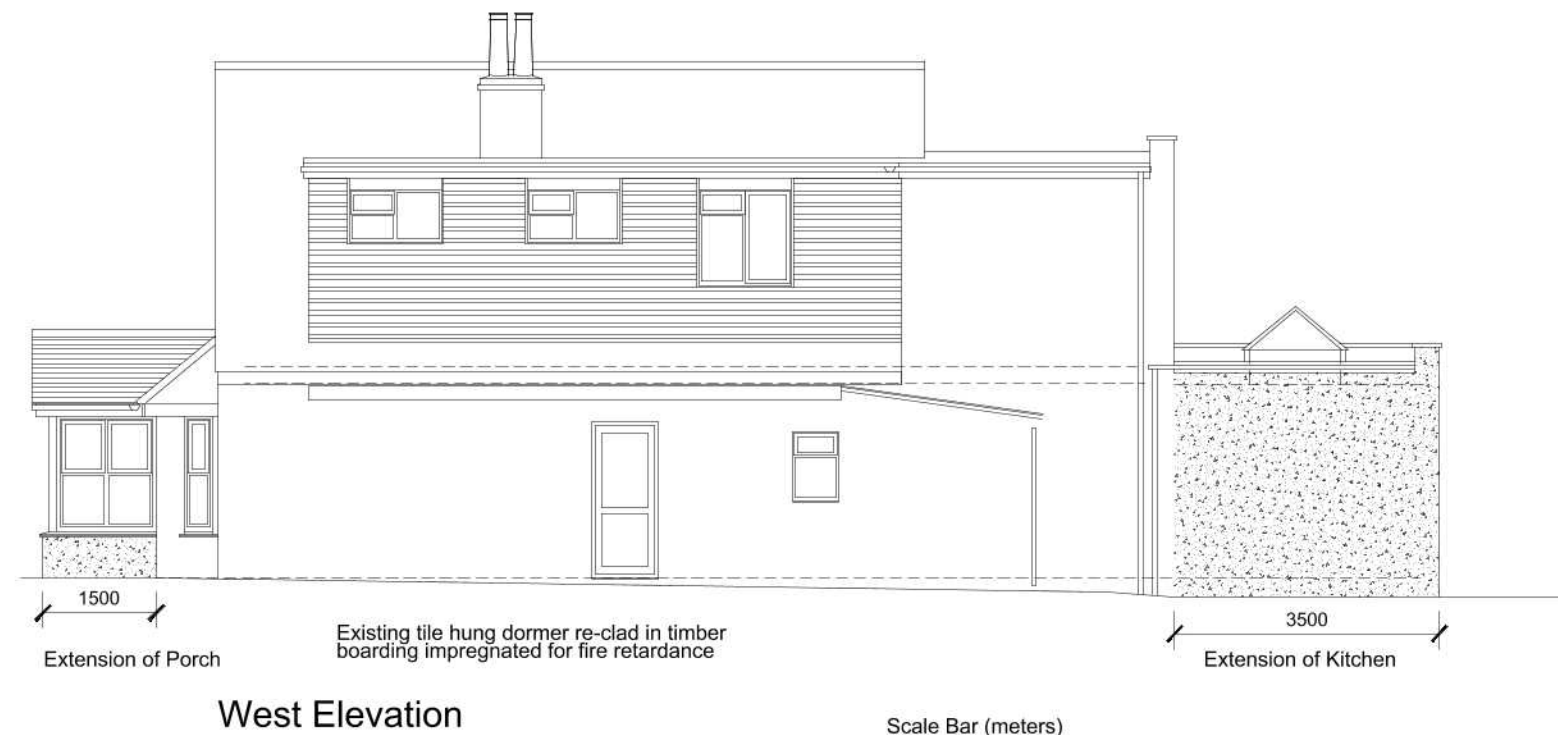


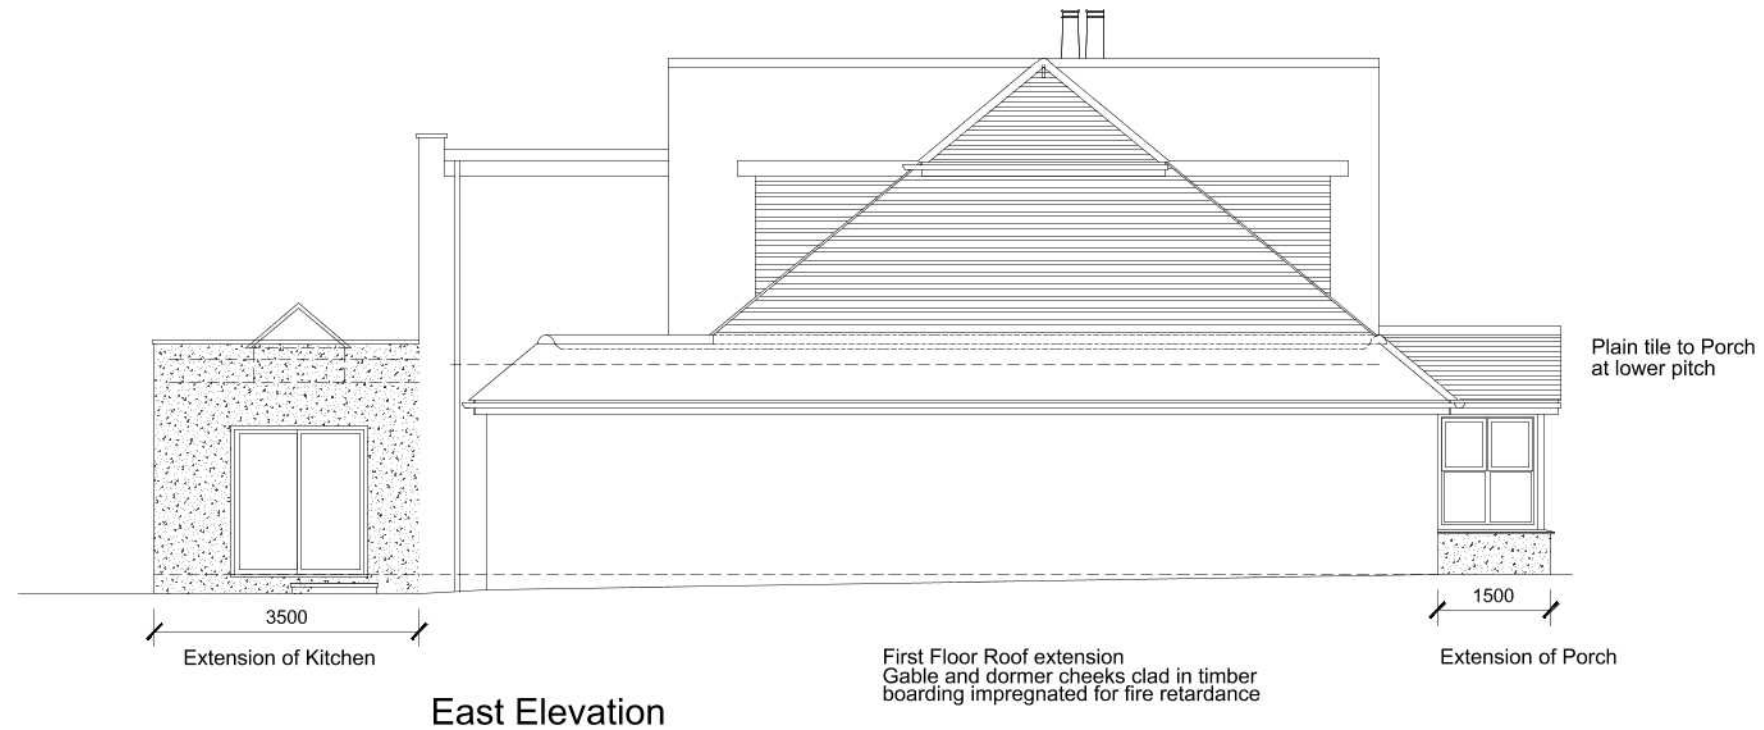

Single Storey Extension and Porch Proposed East and West Elevations

October 2019 1:100

CAD file name: Southover B.dwg