



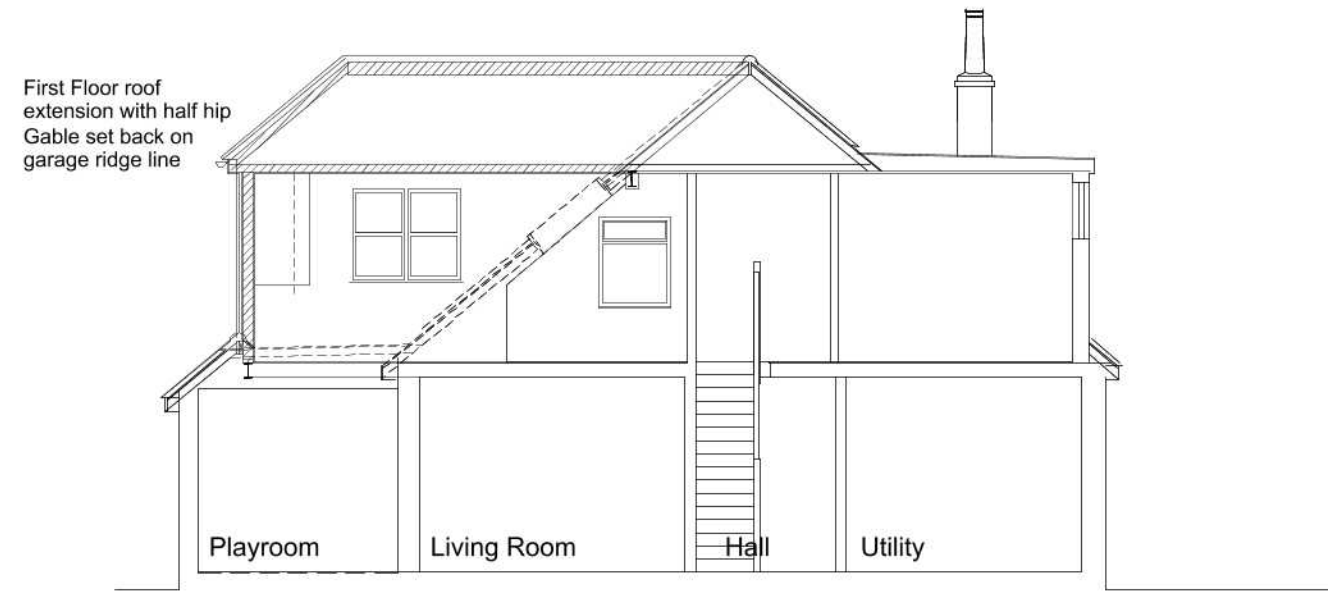

Section A

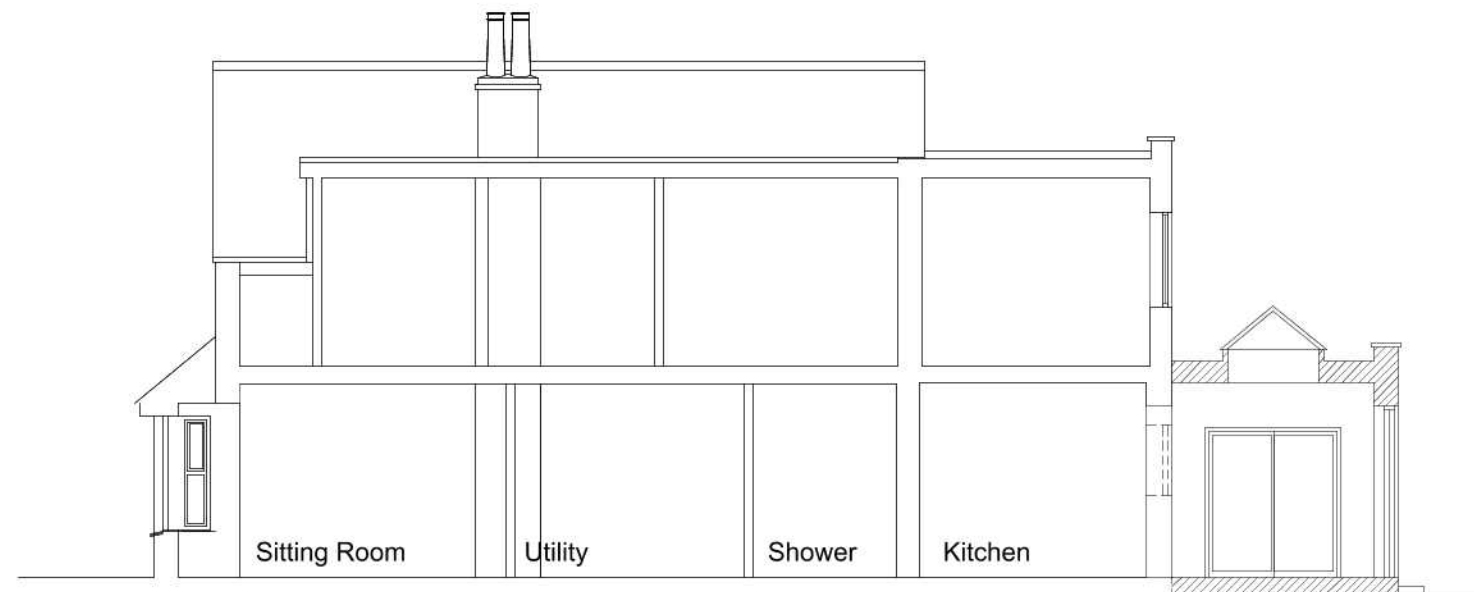

Section B



Proposed Extensions Proposed Sections

October 2019 1:100

CAD file name: Southover B.dwg