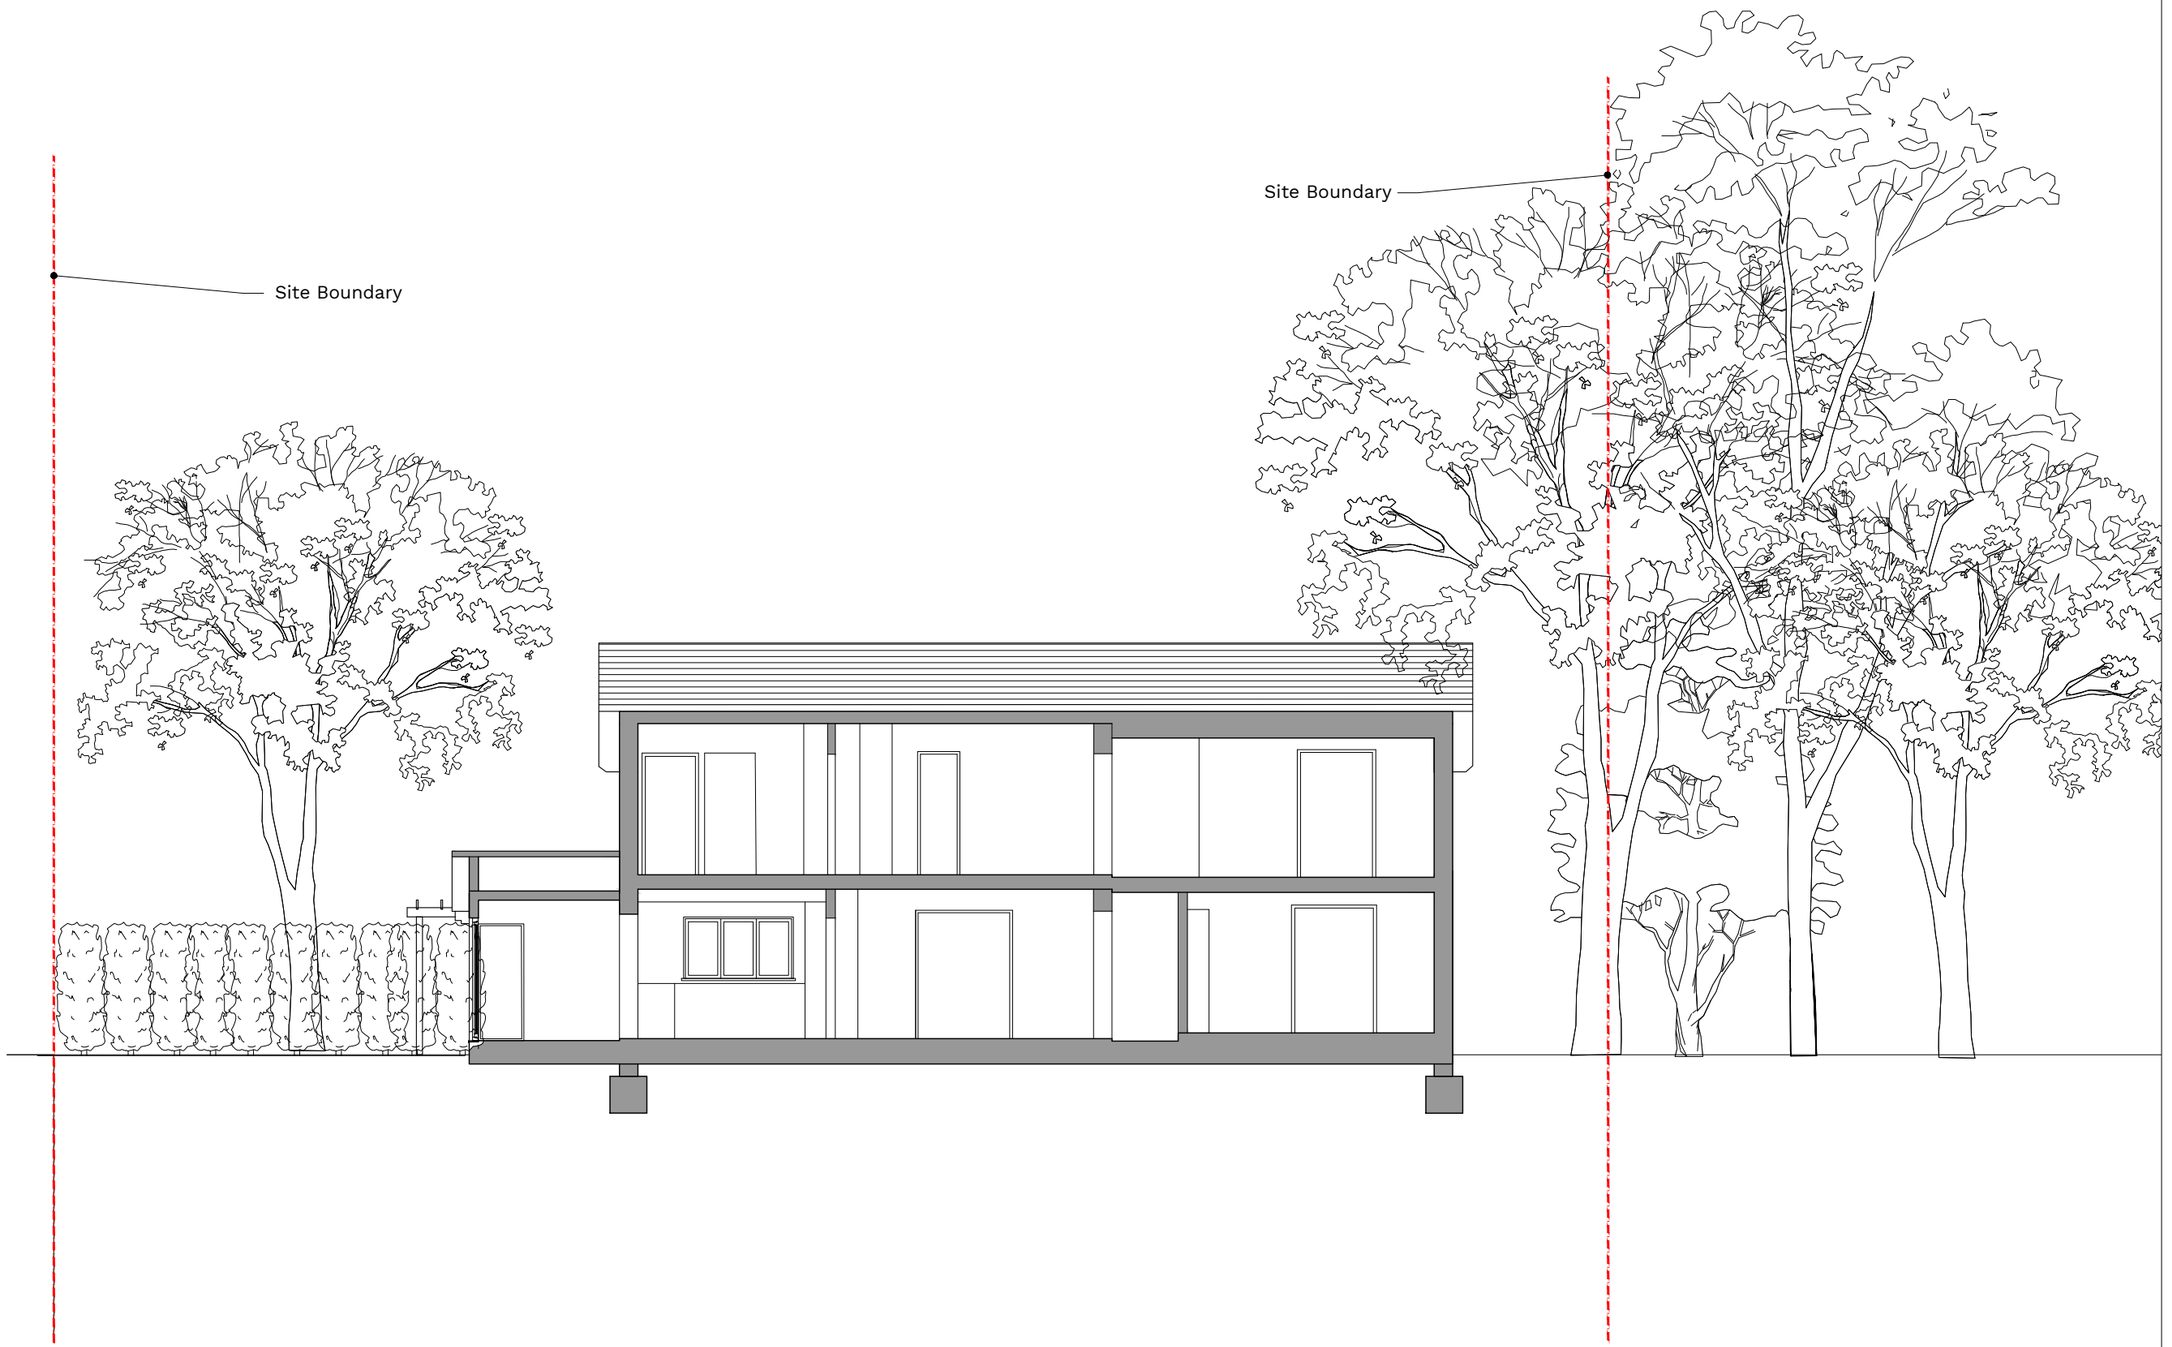

existing walls

Rev	Date	Description

0 1 2 3 4 5m

Notes:

Print drawing at 100% when printing to A3 paper - do not print to fit.
Do not scale from this drawing.
All discrepancies must be reported to the Architect immediately.
All subcontractors must check dimensions on site before the production of shop drawings for the approval of the Architect.
All dimensions in millimetres.

Drawing Details

Existing Section B

PLANNING ISSUE

Drawing No.	Date
C0215-P206	October 2021
Scale: ISSUED 1:100 @ A3	Revision: -

Project Details

Woodend Cottage
Copse Lane, Walberton
BN18 0QH

50.8 ARCHITECTURE + INTERIORS
info@fiftypointeight.co.uk 07775786502