


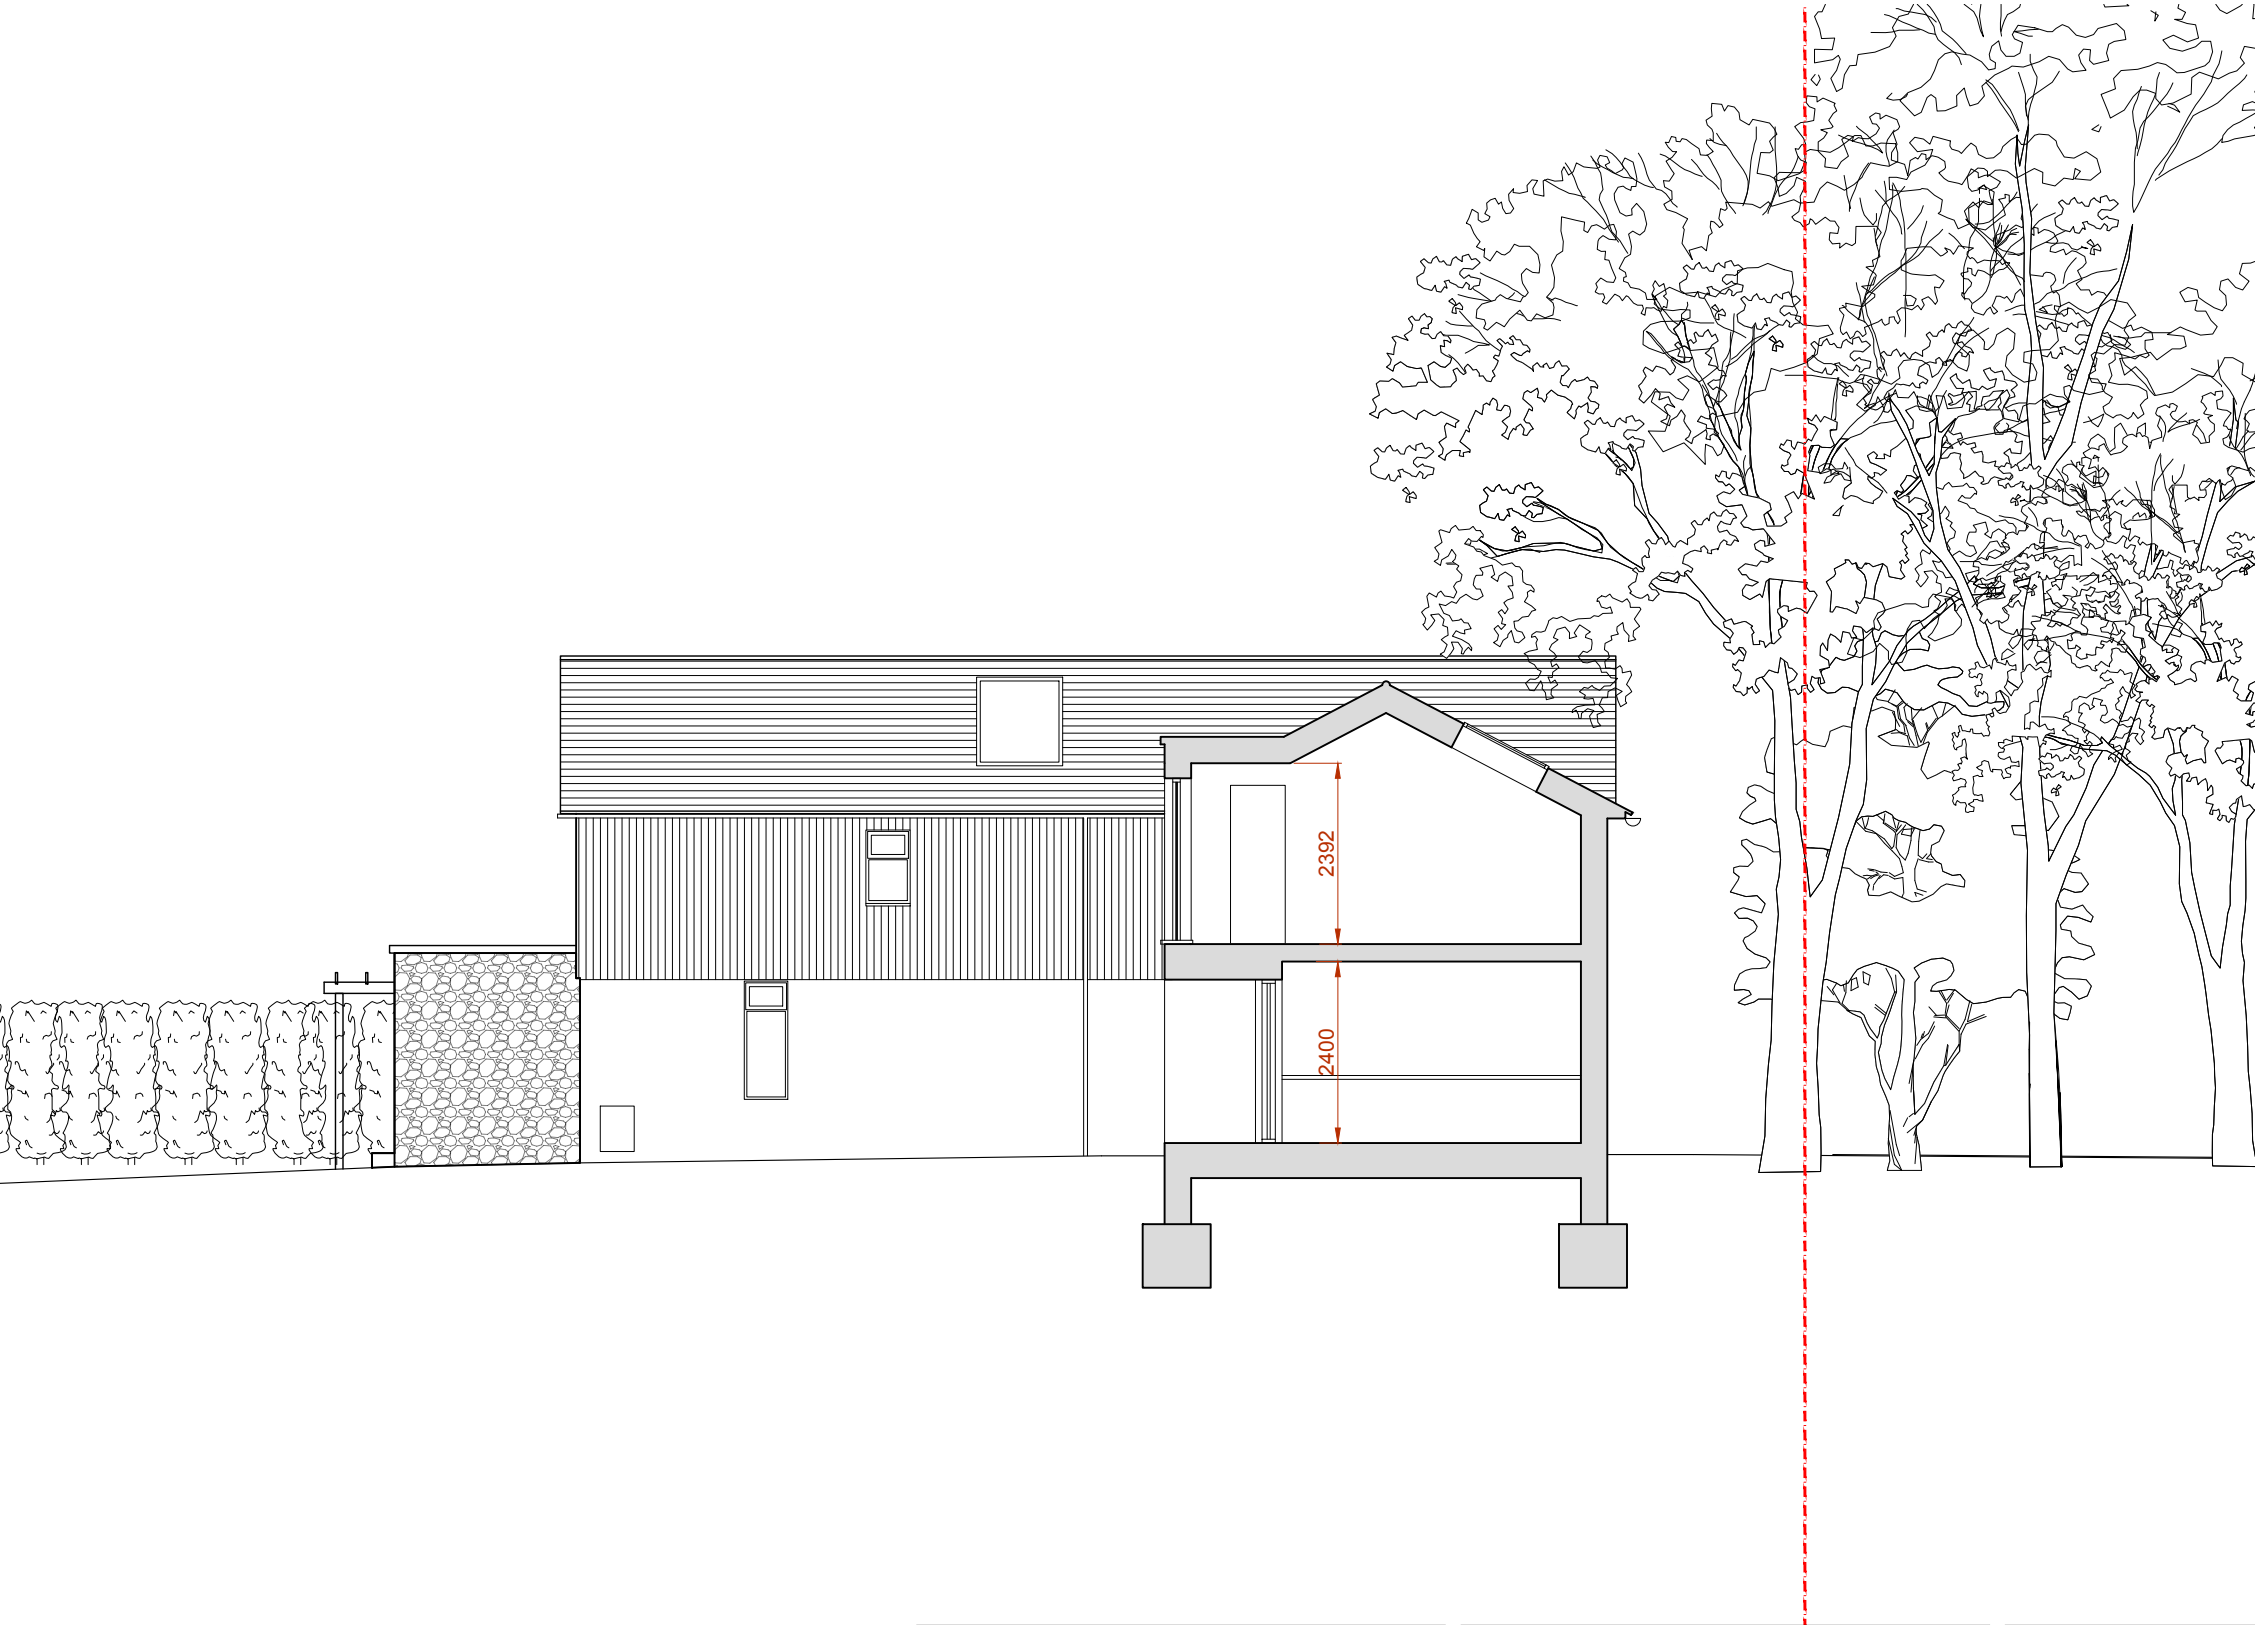

Rev	Date	Description
<div><div><div></div><div></div><div></div><div></div><div></div><div></div></div><div>012345m</div></div>		

Notes:

Print drawing at 100% when printing to A3 paper - do not print to fit.
Do not scale from this drawing.
All discrepancies must be reported to the Architect immediately.
All subcontractors must check dimensions on site before the production of shop drawings for the approval of the Architect.
All dimensions in millimetres.

Drawing Details	
<div>Proposed Section C</div> <div>PLANNING ISSUE</div>	
<div>Drawing No.</div> <div>C0215-P217</div>	<div>Date</div> <div>October 2021</div>
<div>Scale</div> <div>ISSUED 1:100 @ A3</div>	<div>Revision</div> <div>-</div>

Project Details	
<div>Woodend Cottage</div> <div>Copse Lane, Walberton</div> <div>BN18 0QH</div>	
<div>50.8</div> <div>ARCHITECTURE + INTERIORS</div>	
<div>info@fiftypointeight.co.uk</div> <div>07775786502</div>	