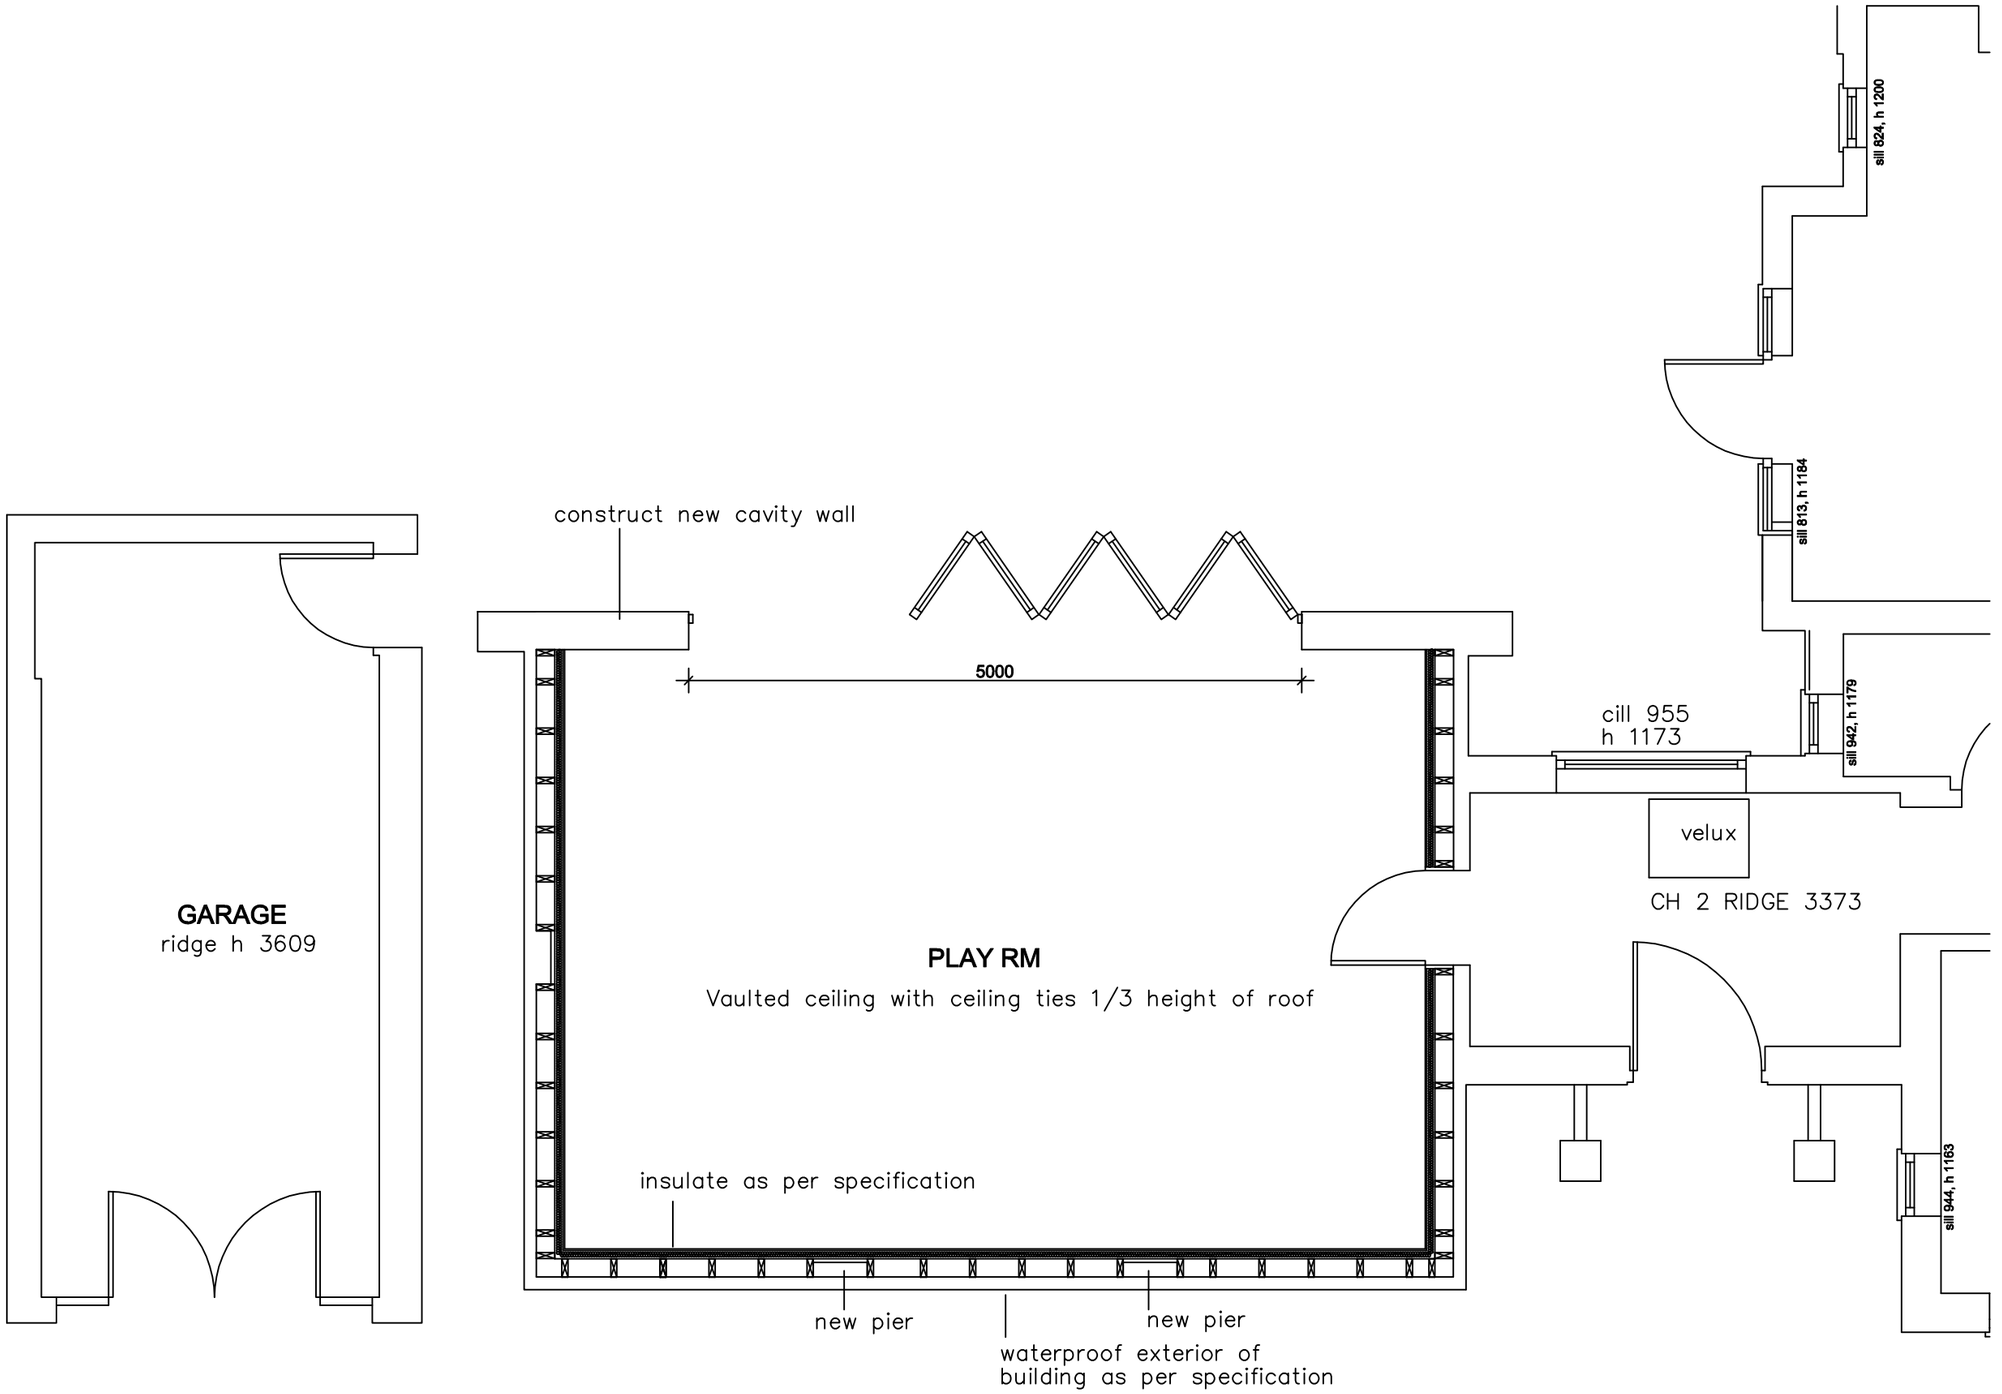

PARTIAL GROUND FLOOR PLAN – PROPOSED

NOTES

01: All new and existing building work dimensions are critical to the construction process.

02: All drawings are preliminary unless stated differently. Preliminary drawings and are not to be built or manufactured from.

03: This drawing is subject to copyright of Architectural Services. Reproduction only with written authority.

04: Drawing dimensions and scales to be checked prior to commencement of work.

05: All structural work where mentioned on this drawing is subject to a qualified structural and civil engineer calculations before building work commences.

06: These plans may be subject to Planning and/or Building Regulation approval, or any other statute in law before the commencement of building works.

07: All materials to match existing unless otherwise stated.

REV.	DATE	DESCRIPTION
–	–	–

CLIENT:
Nathan Davies Pugh
Potwell Lodge, Potwell Park,
Arundel Road, Walberton BN18 0QF

Architectural Services
t : 01428 879450 / 01243 767440 w: architectural.uk.cc

DRAWING:
Partial Ground Floor Plan - Proposed

1:10 0 0.1 0.2 0.3 0.4 0.
1:50 0 0.5 1.0 1.5 2.0 2.

DRG NO.	DATE:	SCALE:
06/015-004	16/02/16	A3: 1:50

NOTE
1) All new and existing building work dimensions are critical to the construction process. 2) Cill and window heights indicated are taken internally and should be checked on site. 3) This drawing is subject to copyright of Architectural Services. Reproduction only with written authority. 4) Drawing dimensions and scale to be checked prior to commencement of work. 5) All structural work where mentioned on this drawing is subject to a qualified structural and civil engineer calculations before building work commences. 6) These plans may be subject to planning and/or building regulations approval or any other statute in law before the commencement of building works. 7) All materials to match existing unless otherwise stated.

ARUN DISTRICT COUNCIL WA/104/23/HH