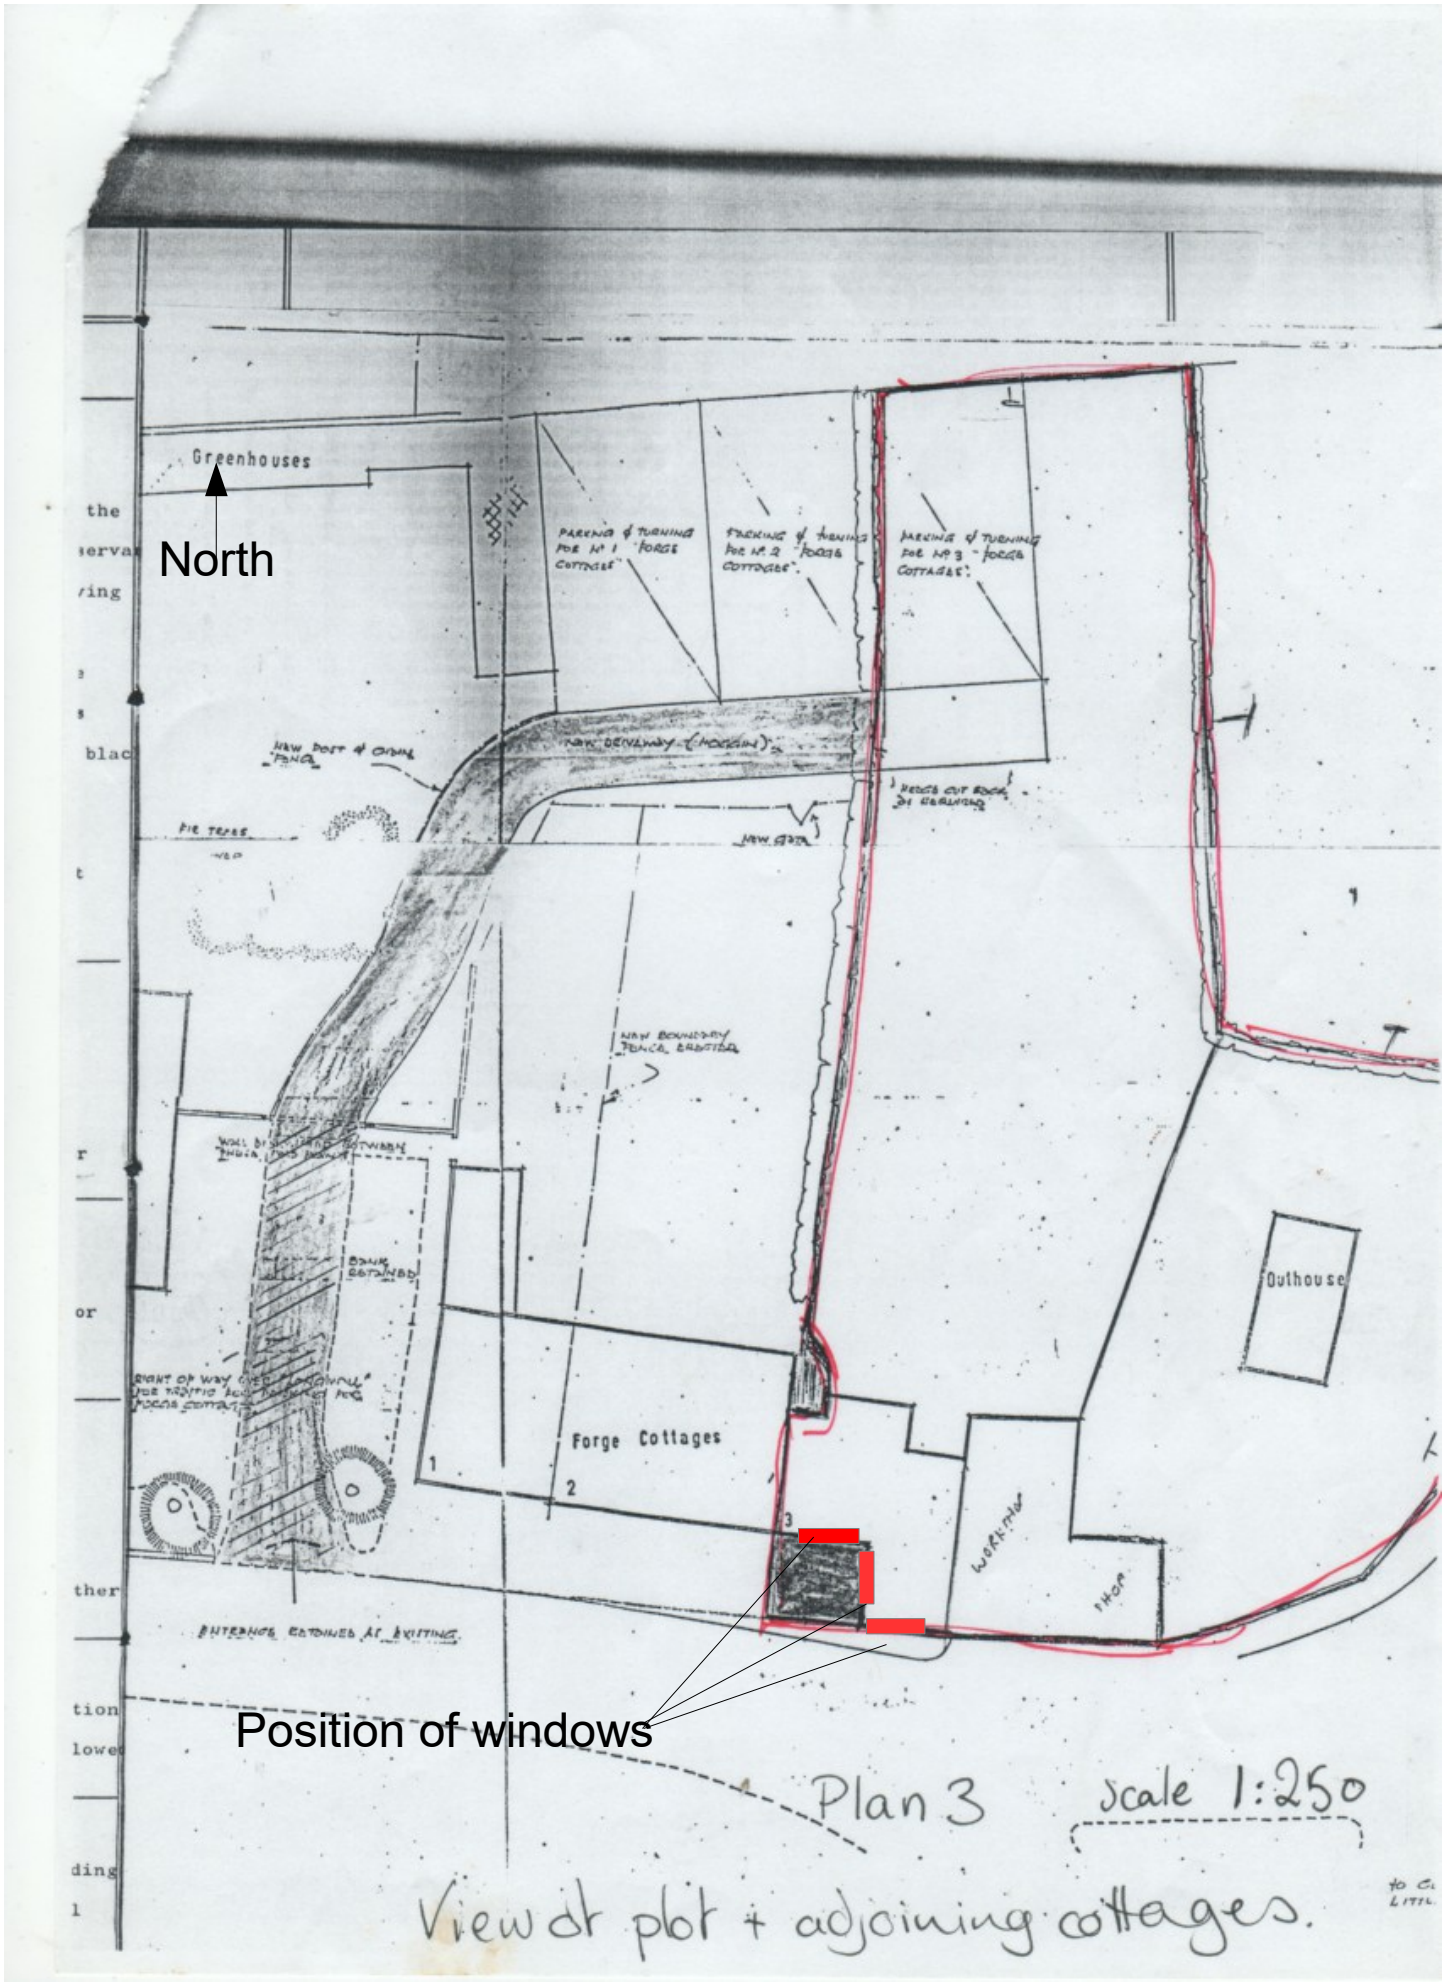
Greenhouses
North
Forge Cottages
Outhouse
Position of windows
Plan 3
Scale 1:250
View of plot + adjoining cottages.