




Planting Area No. 7

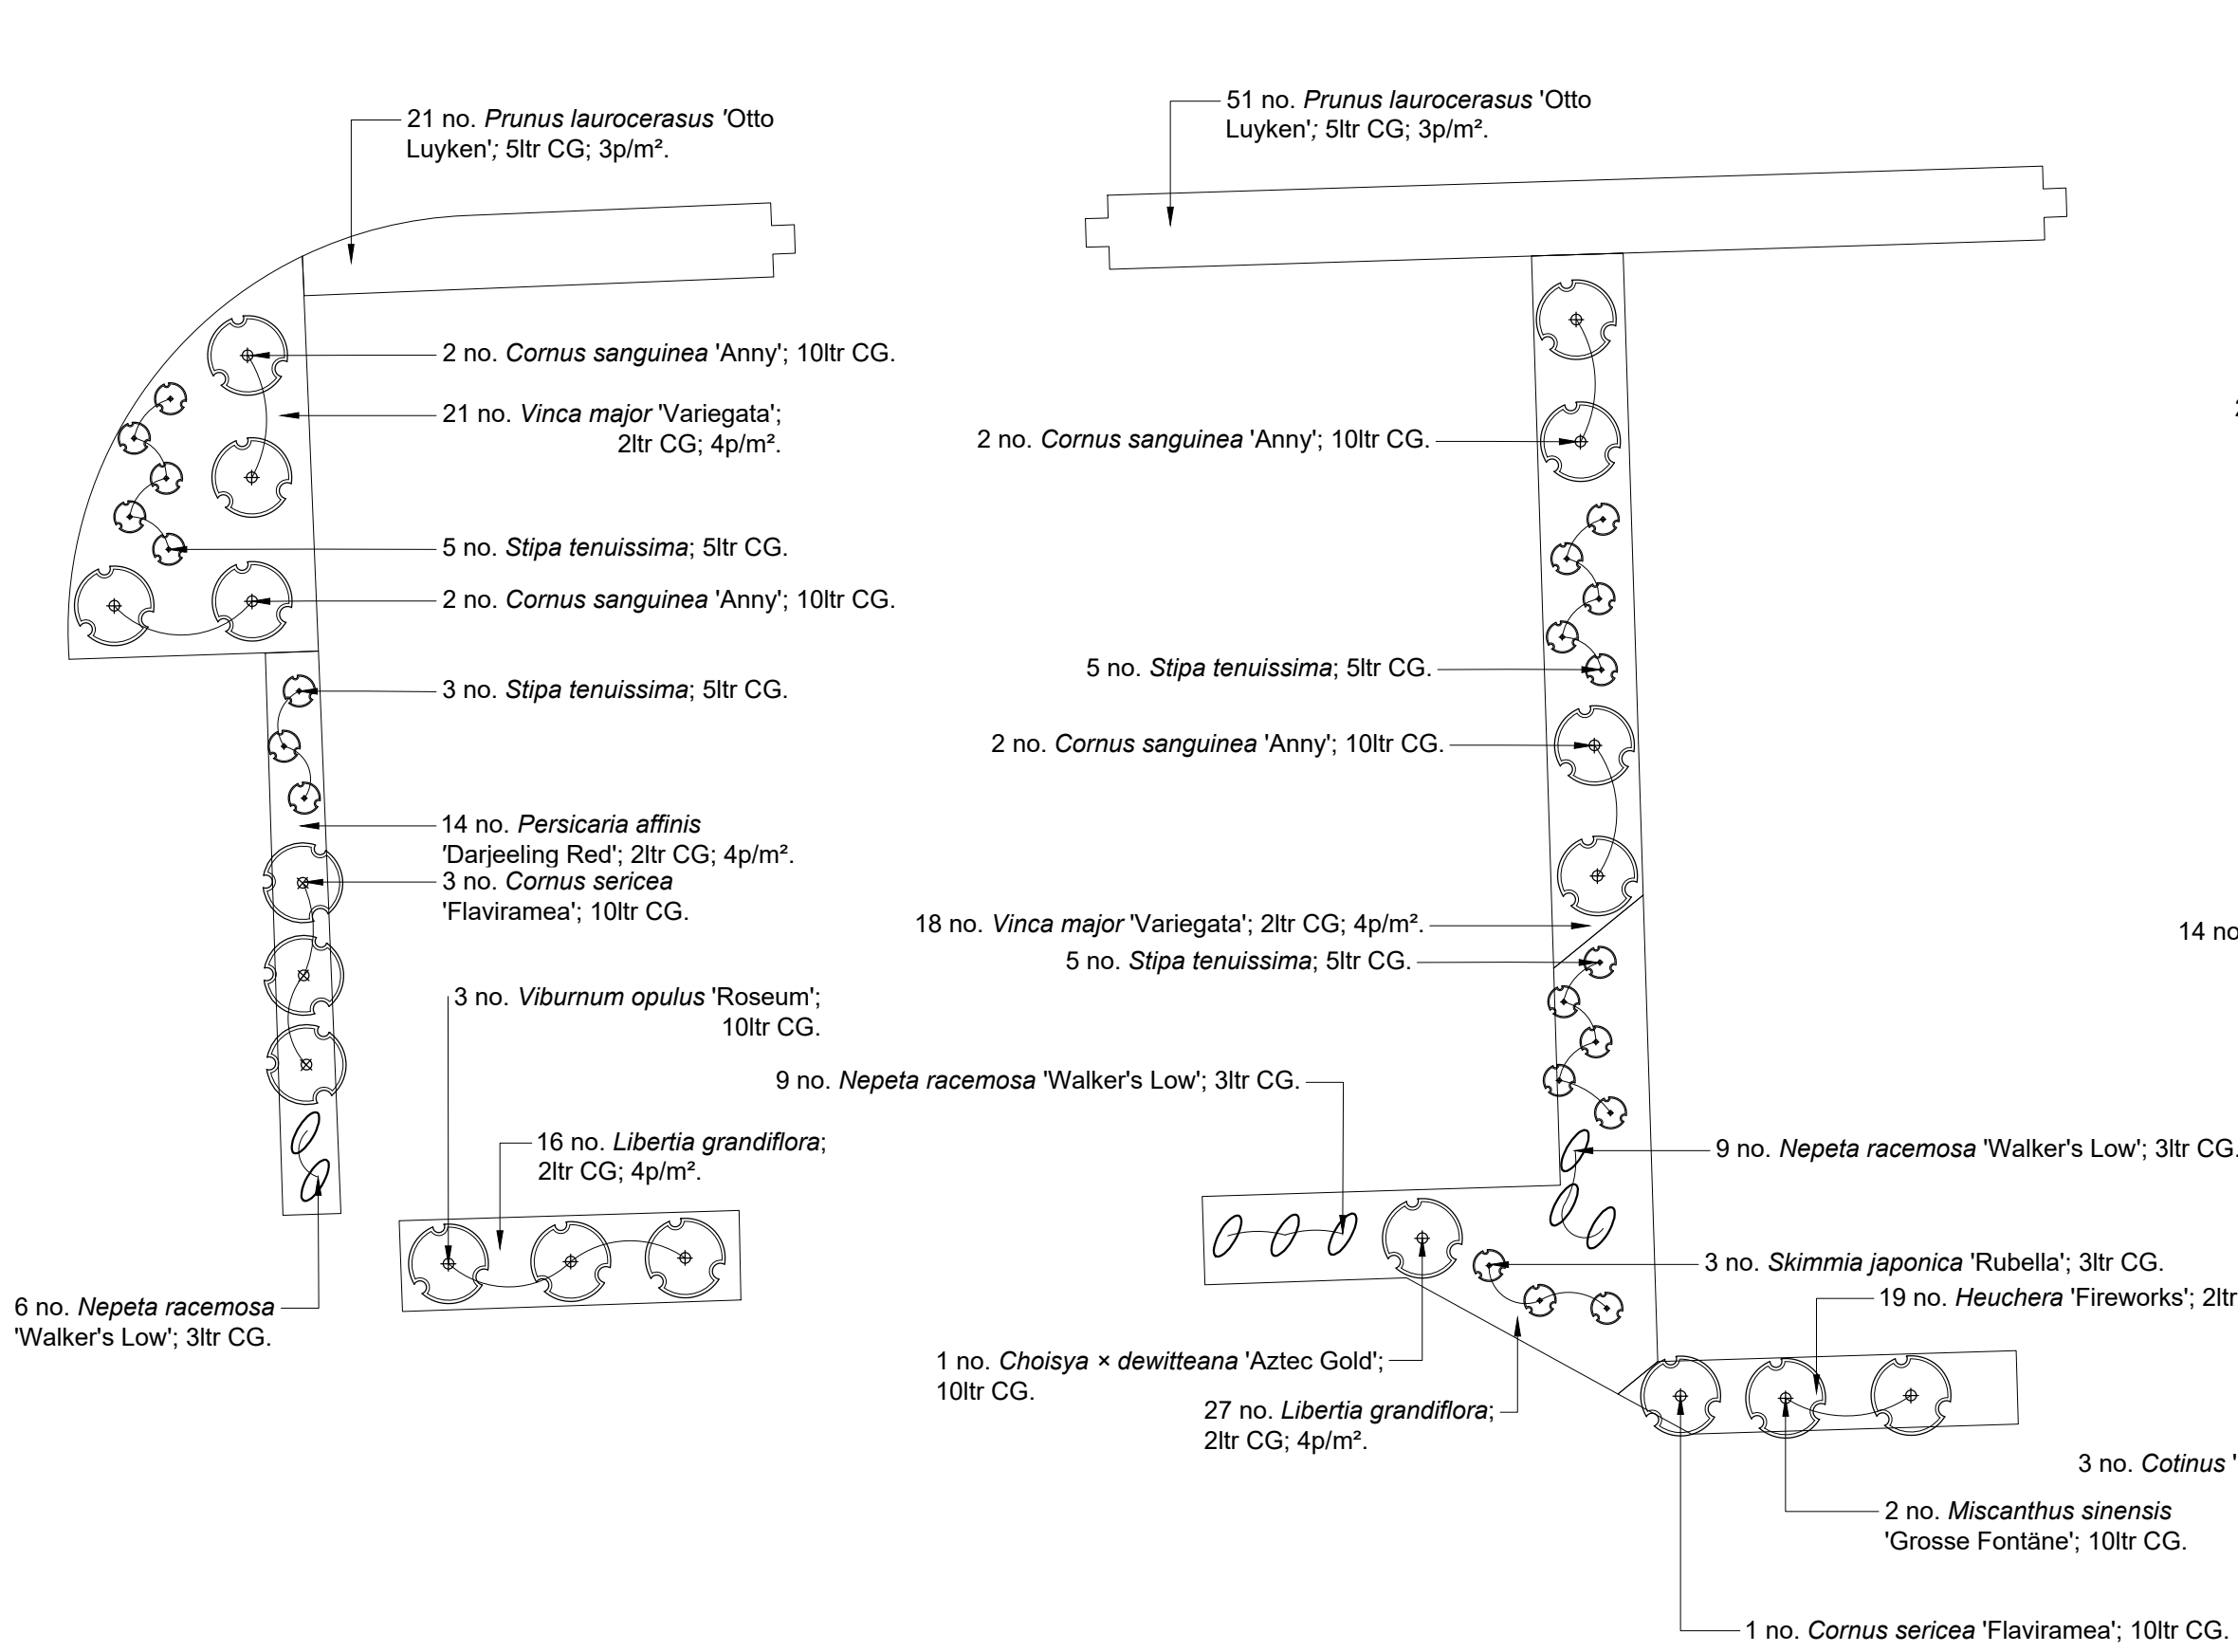


Planting Area No. 7

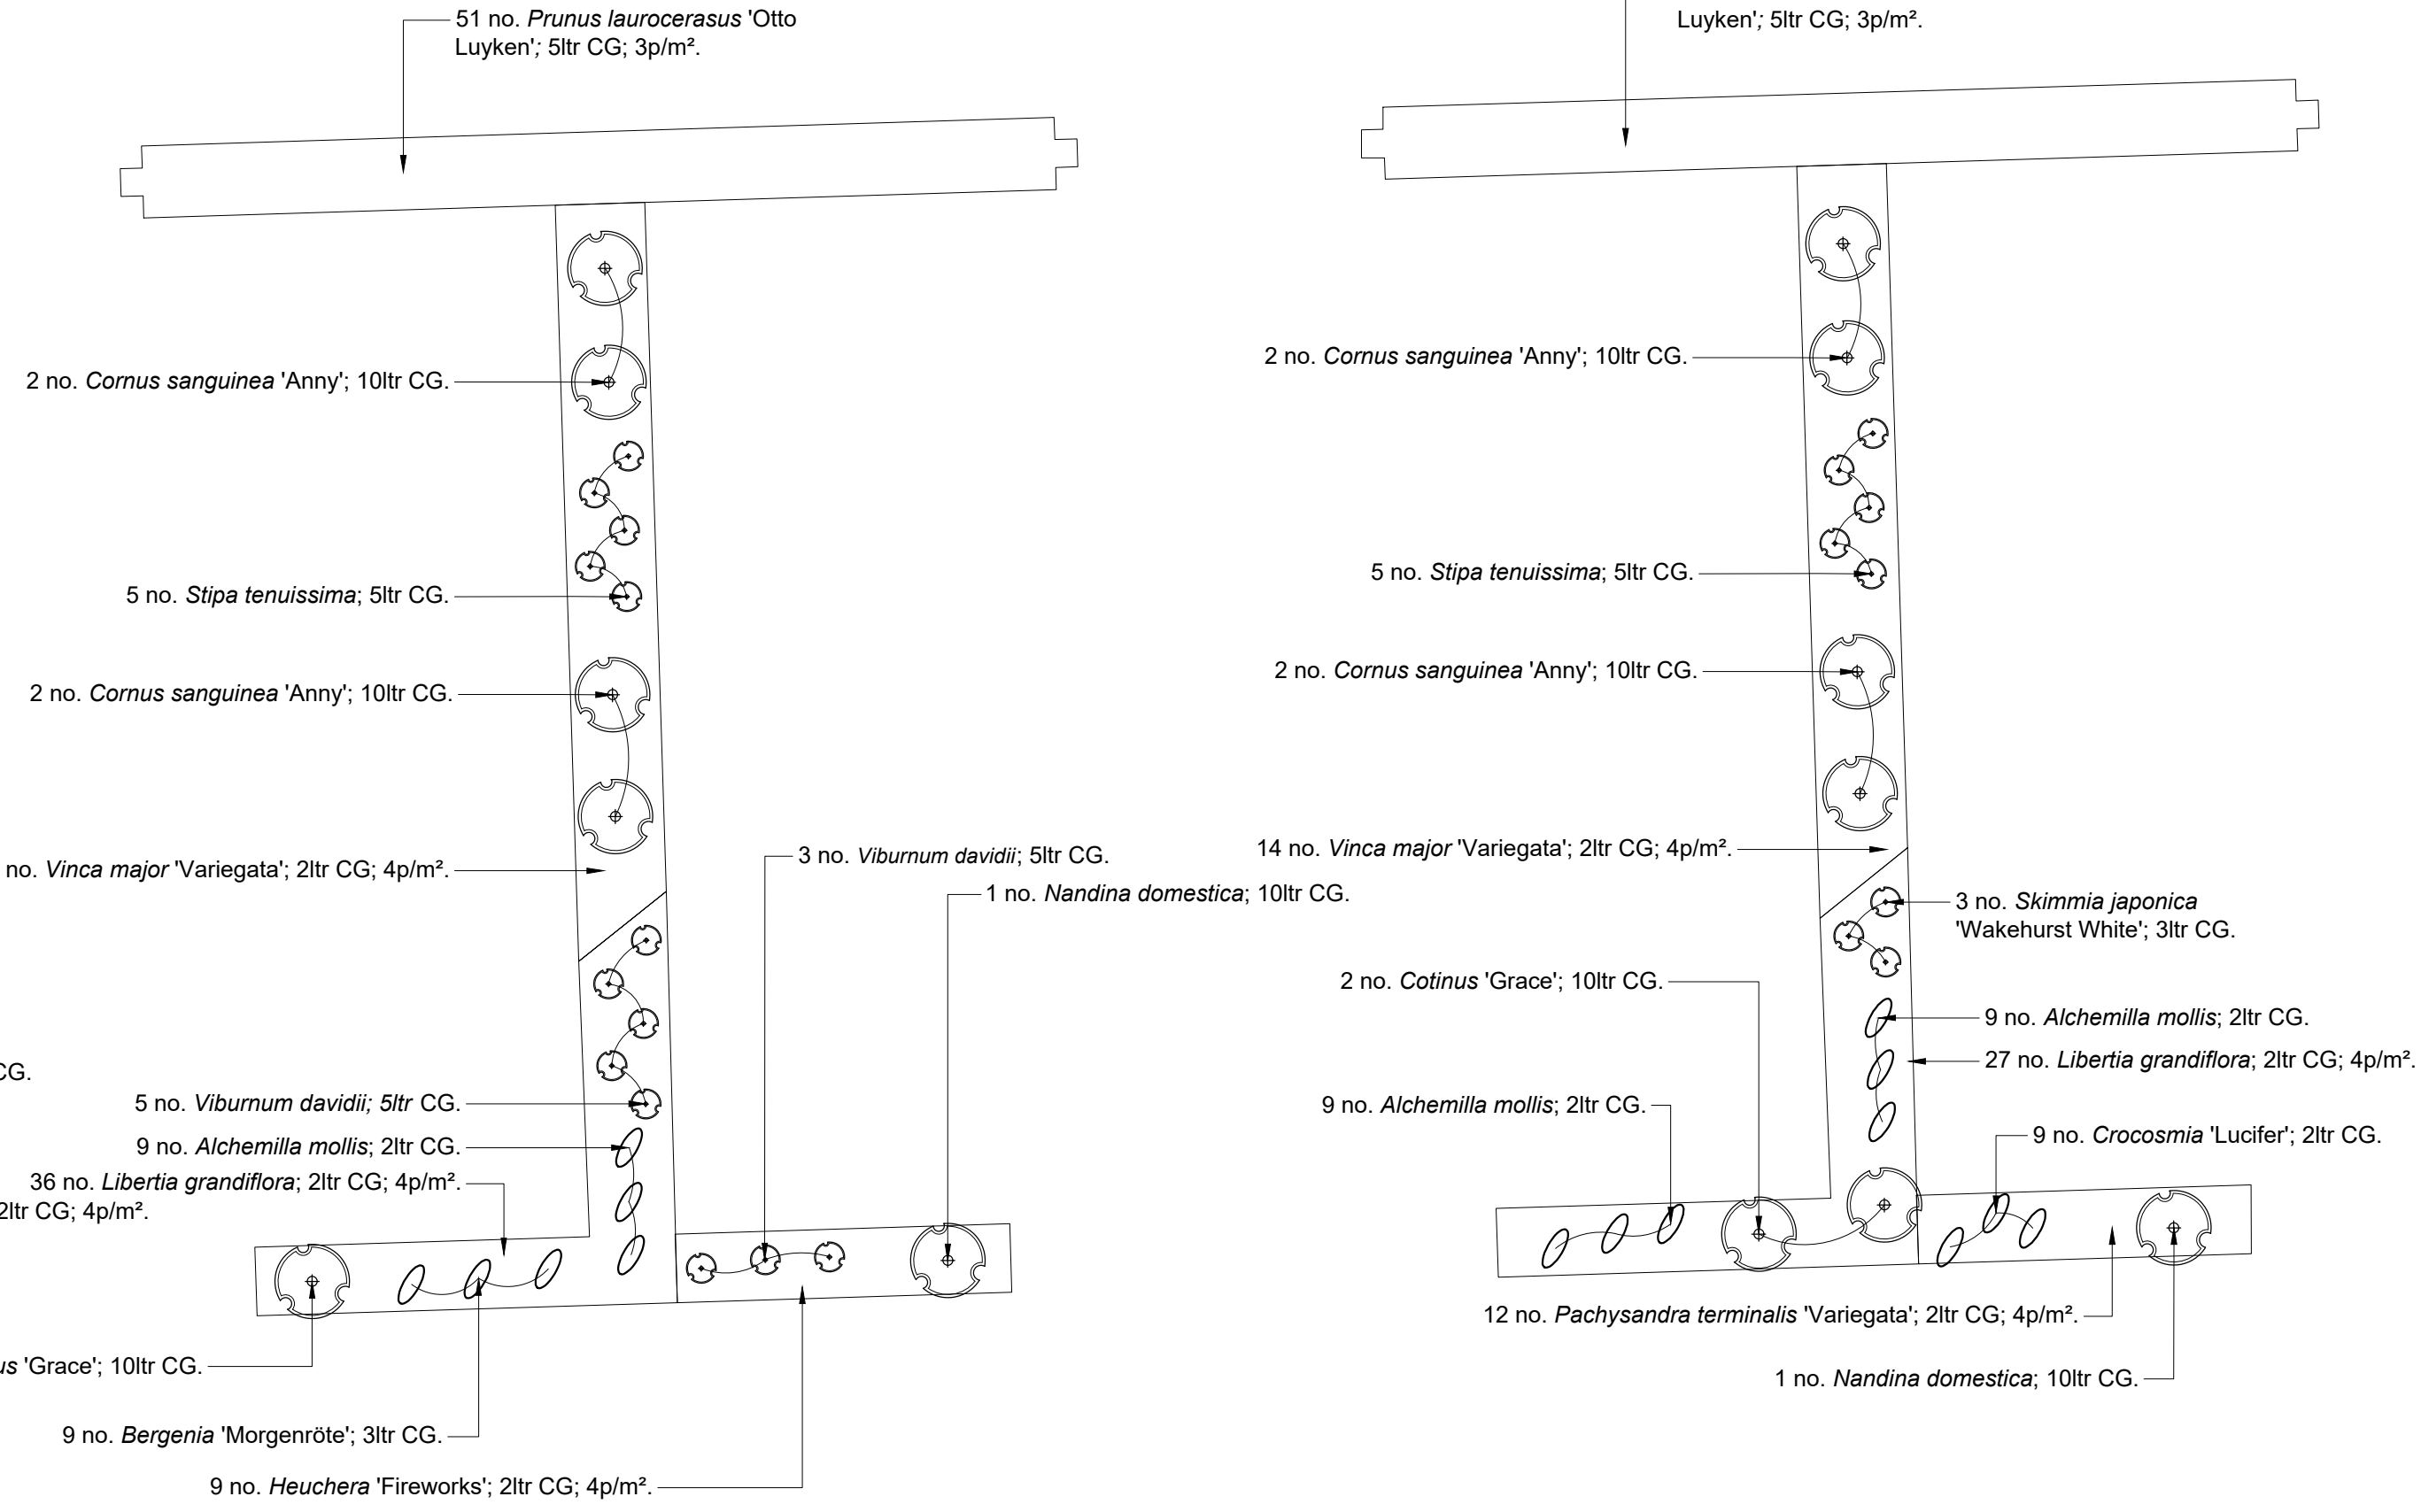

Planting Area No. 8

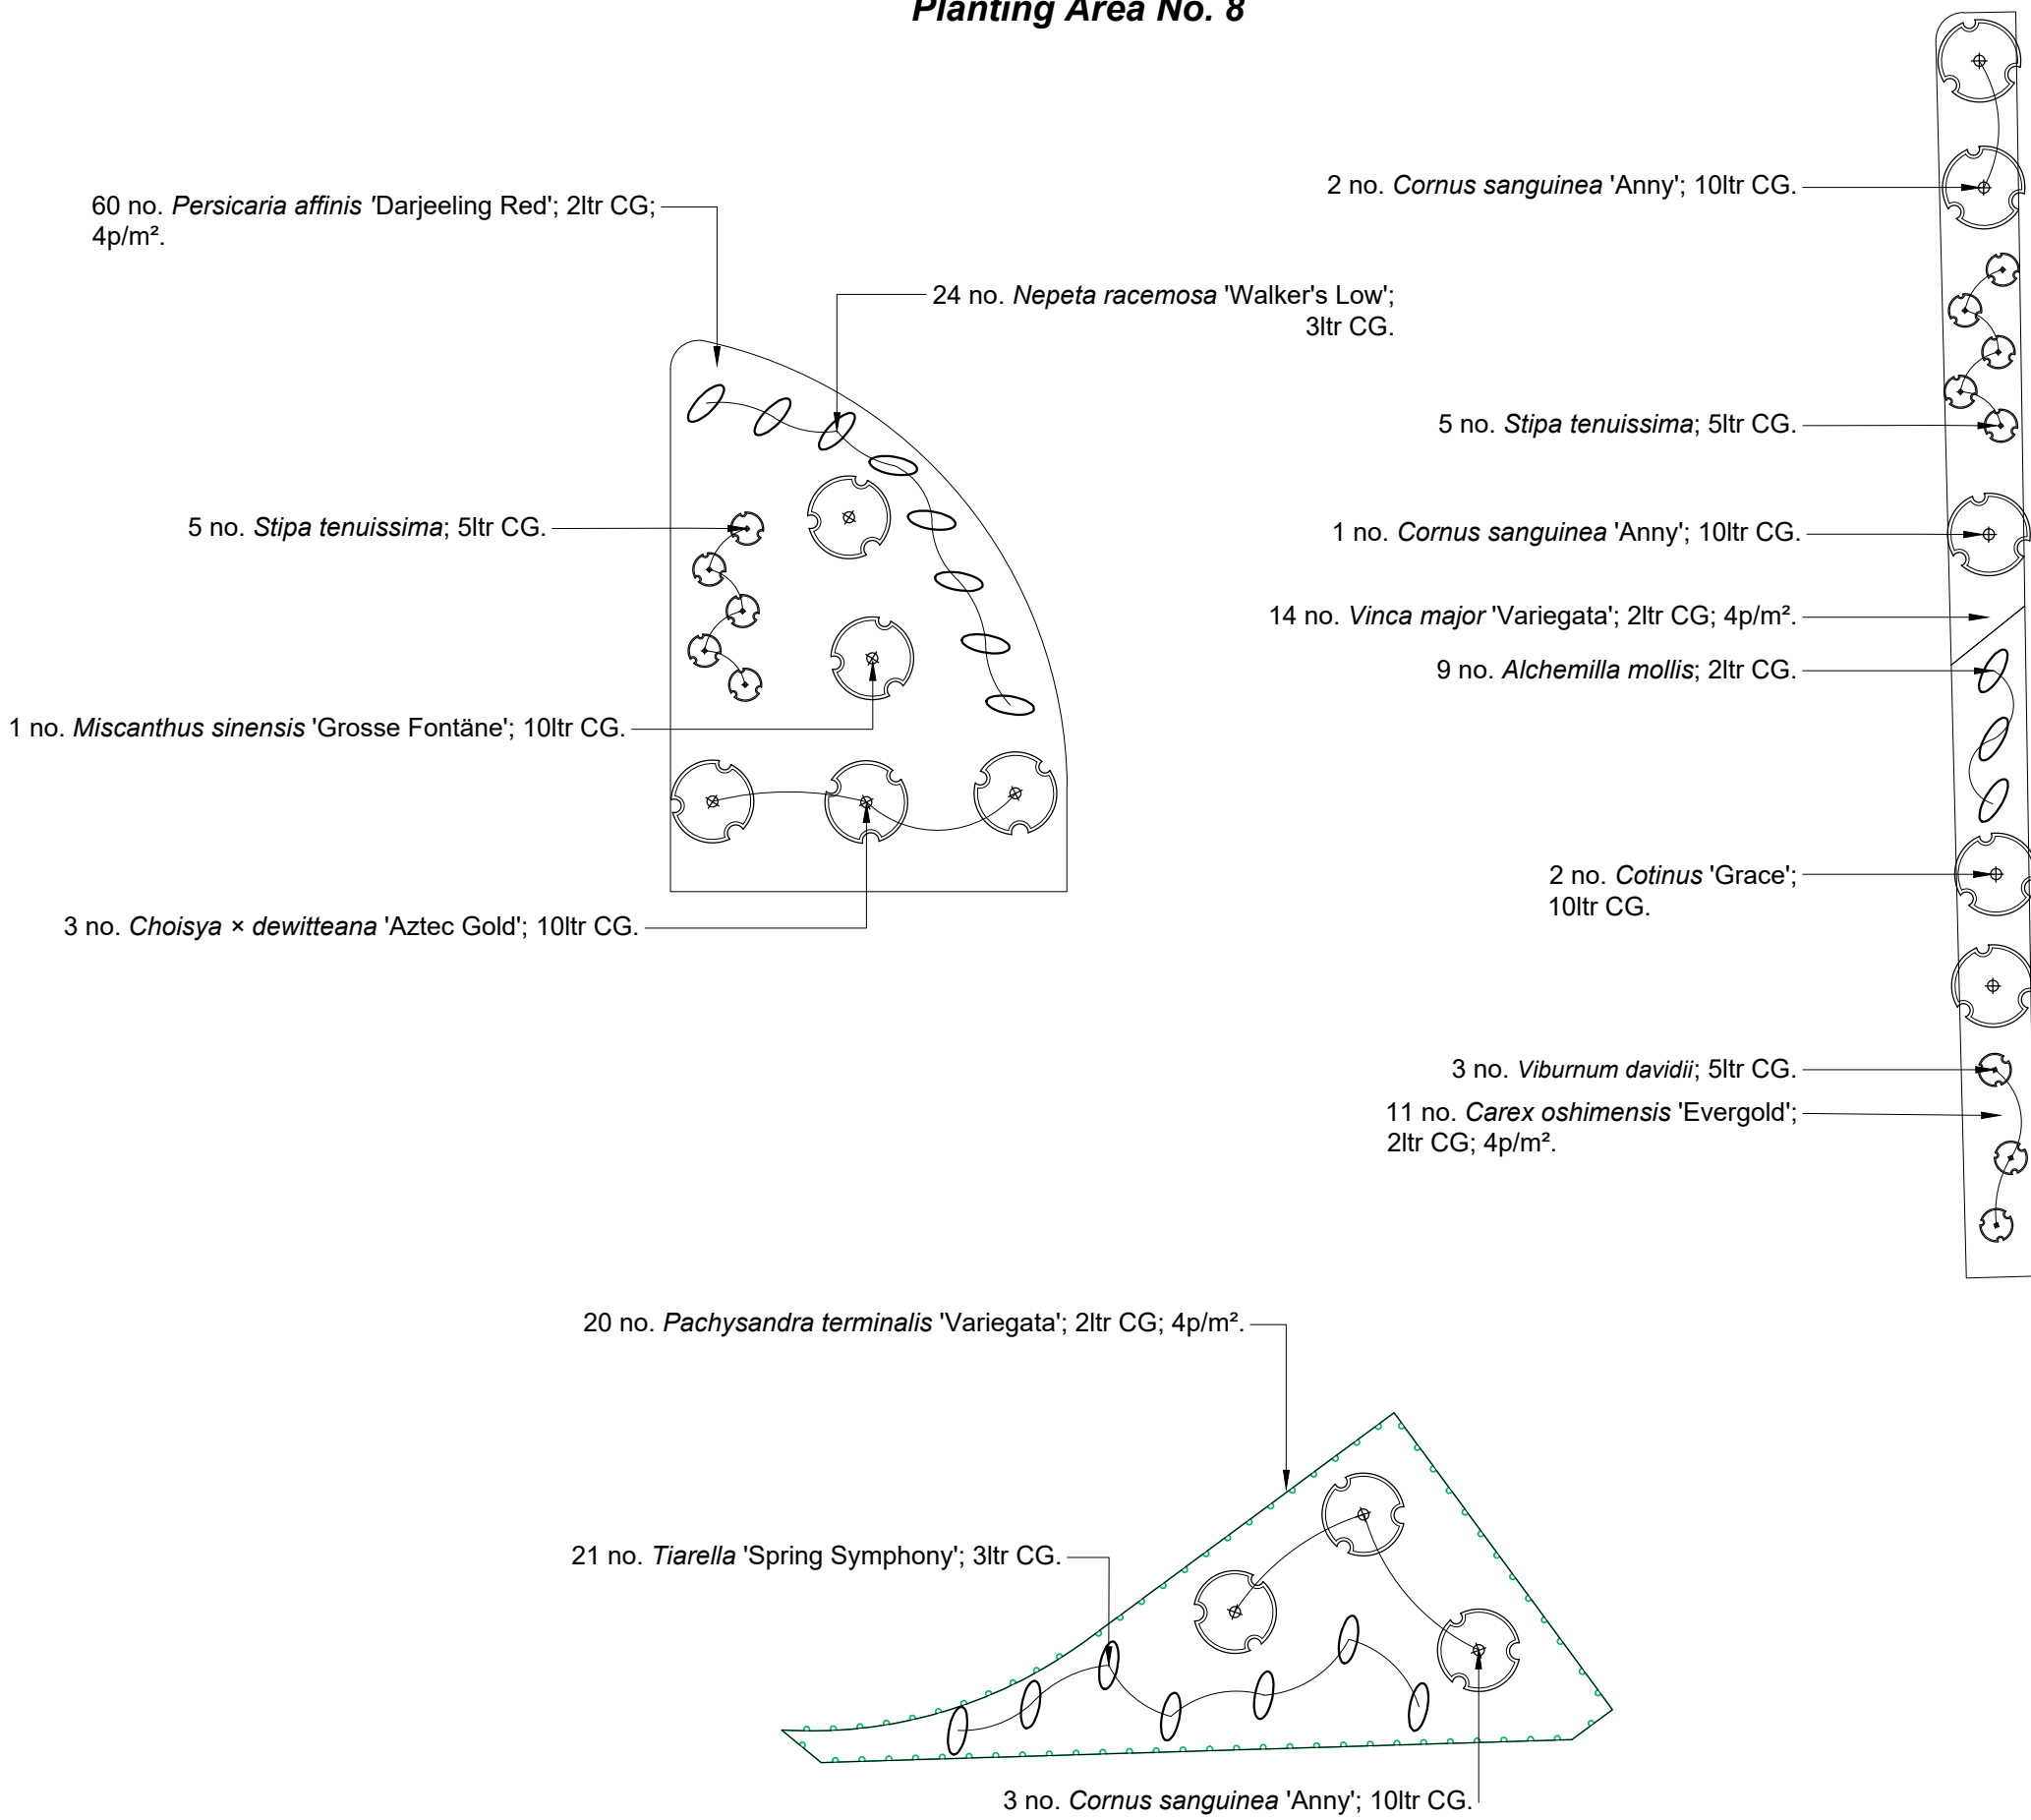


Planting Area No. 9

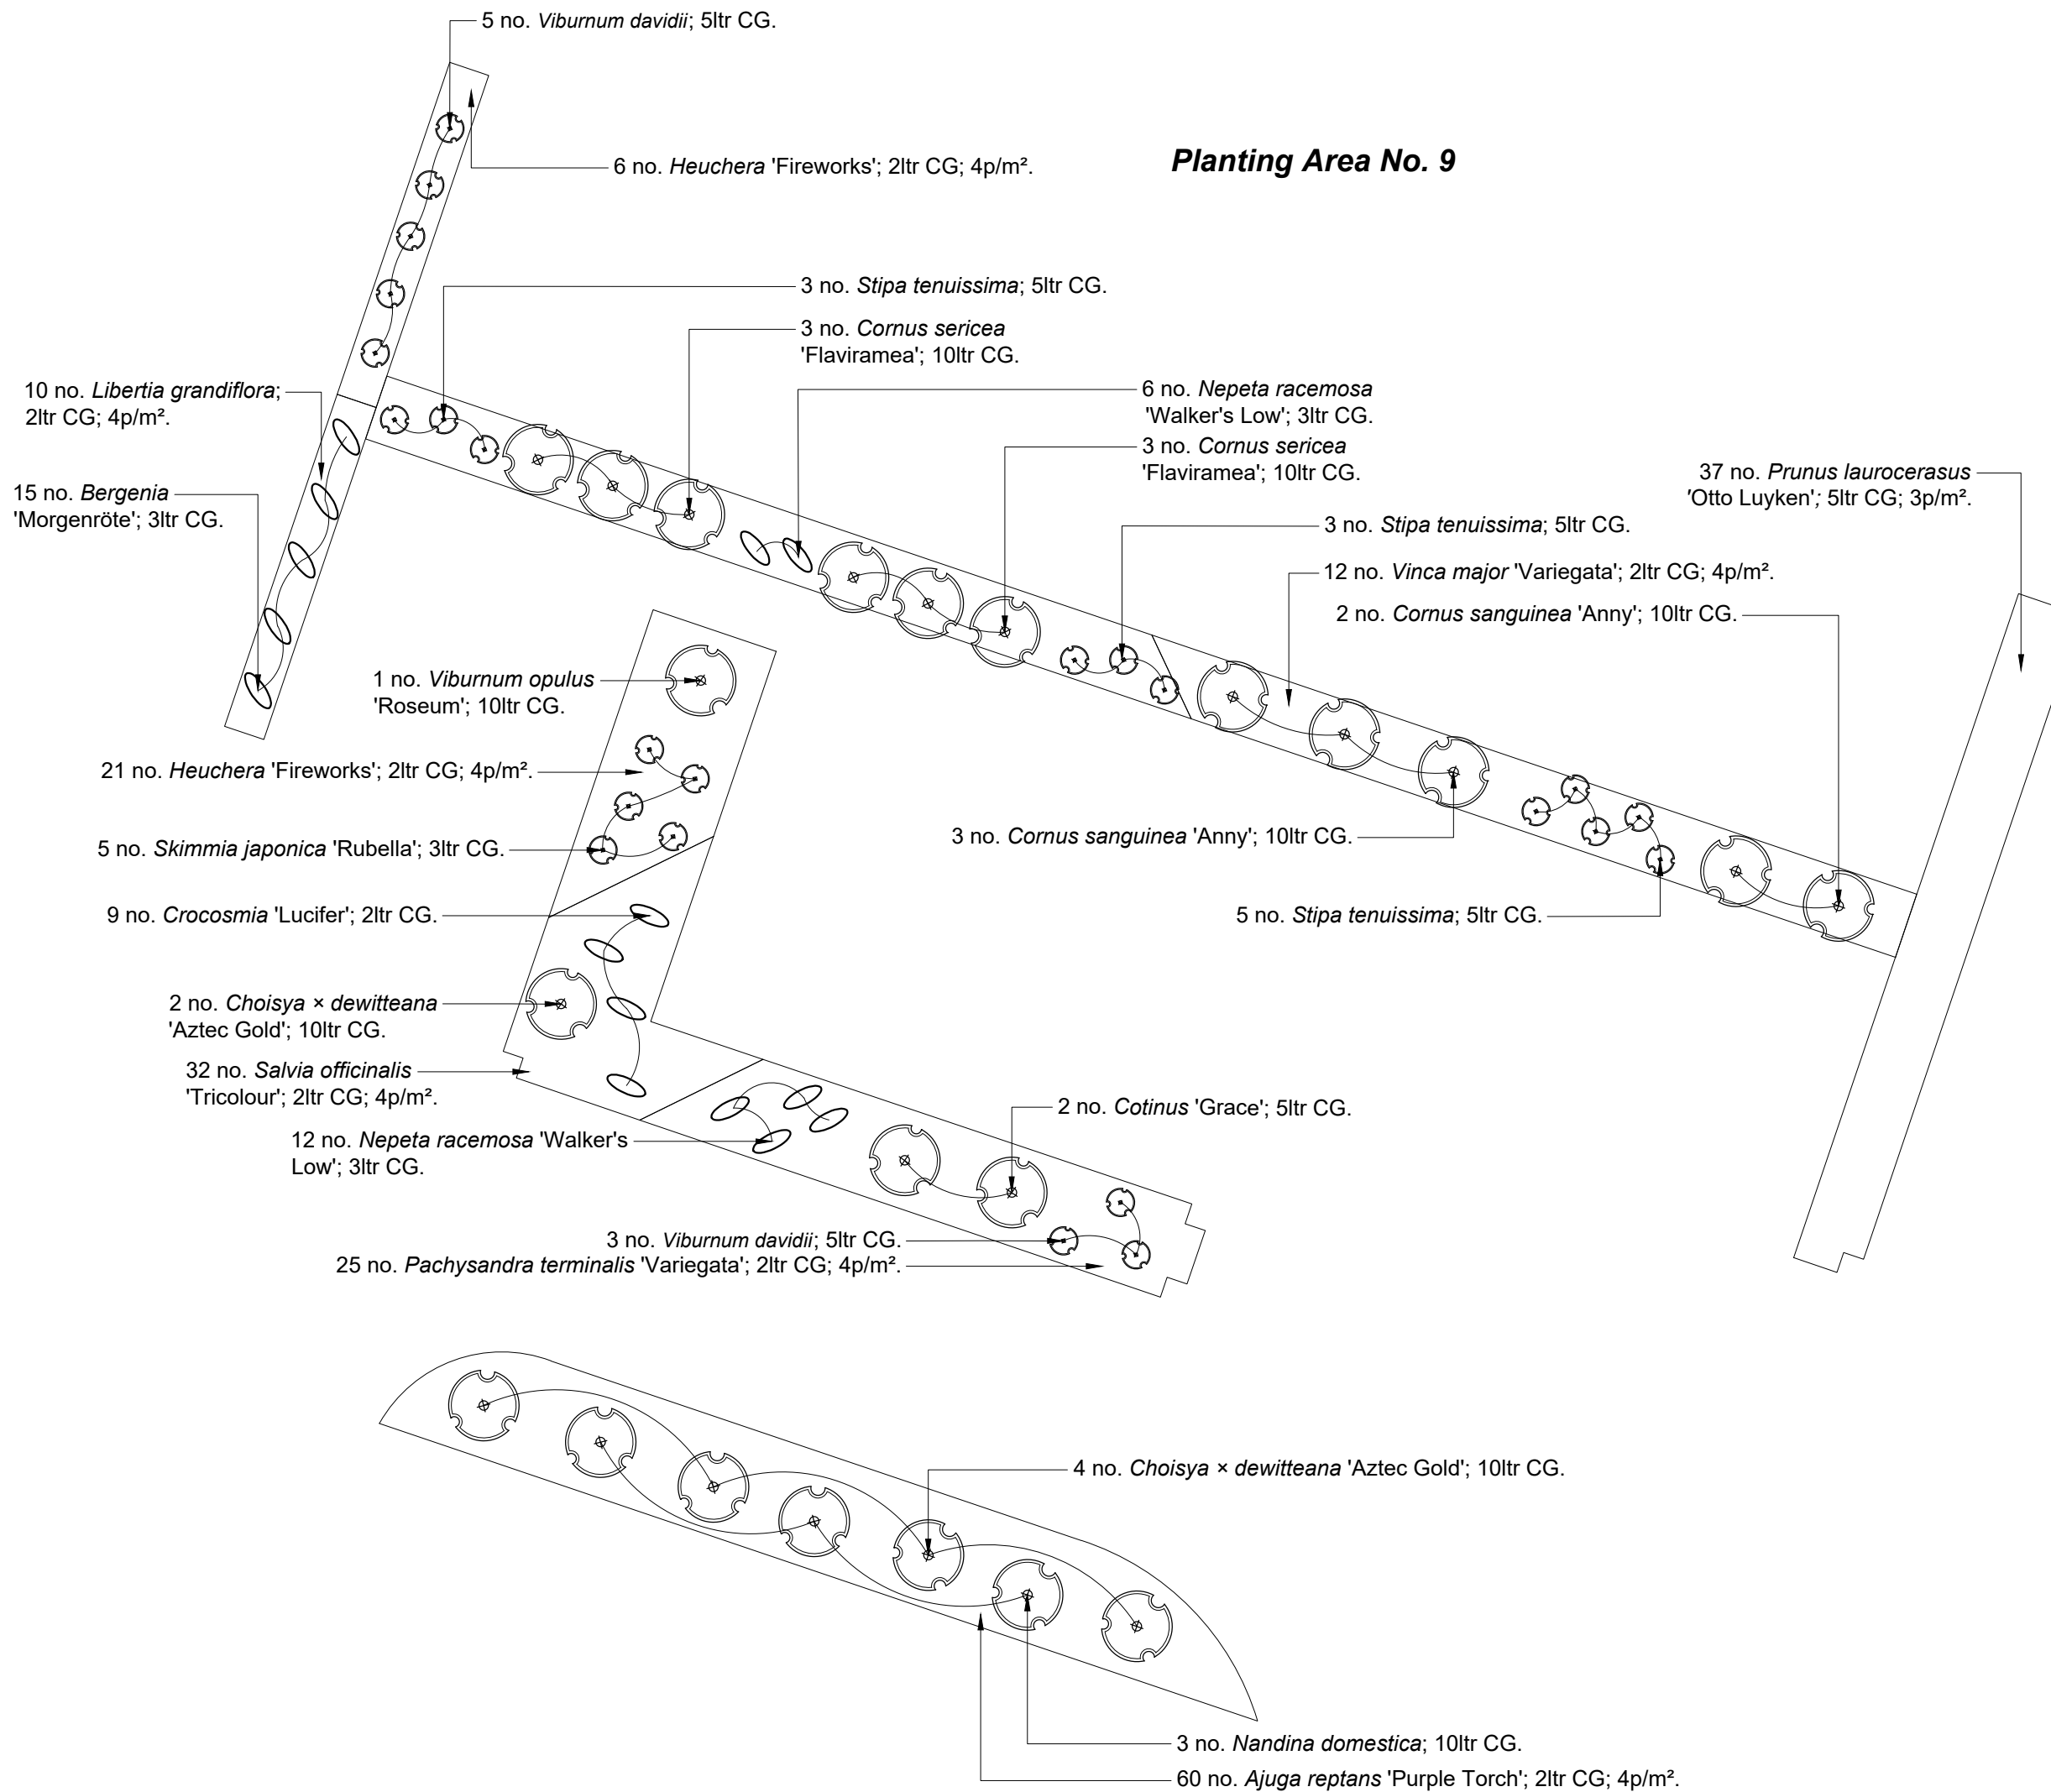

Detailed Planting Plan - Ornamental Planting GTR Factory, Arundel Road, Fontwell, West Sussex

PLANNING ISSUE

Rev	Description	Date	Initials
03	Planning Issue	21.07.20	RM
02	Planning Issue	07.02.19	EZ
01	Draft Issue	31.01.19	EZ
00	Draft Issue	30.01.19	EZ

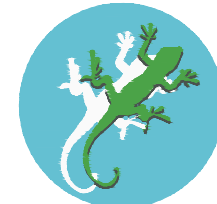 **LIZARD**
Landscape Design and Ecology
The Old Bank, 34 South Street, Tarring, Worthing, West Sussex, BN14 7LH
T. 01903 216033 E. lizardlandscape@btconnect.com W. lizardlandscapeecology.com

<i>Client</i>			
Rural Associates			
<i>Project Title and Location</i>			
GTR Factory			
Arundel Road, Fontwell, West Sussex			
<i>Drawing Title</i>			
Detailed Planting Plan			
Ornamental Planting			
<i>Scale</i>	<i>Drawn</i>	<i>Approved</i>	<i>Date</i>
1:100@A1	EZ	DW	30.01.20
<i>Drawing No</i>			<i>Revision</i>
LLD1773-LAN-DWG-202			03

