

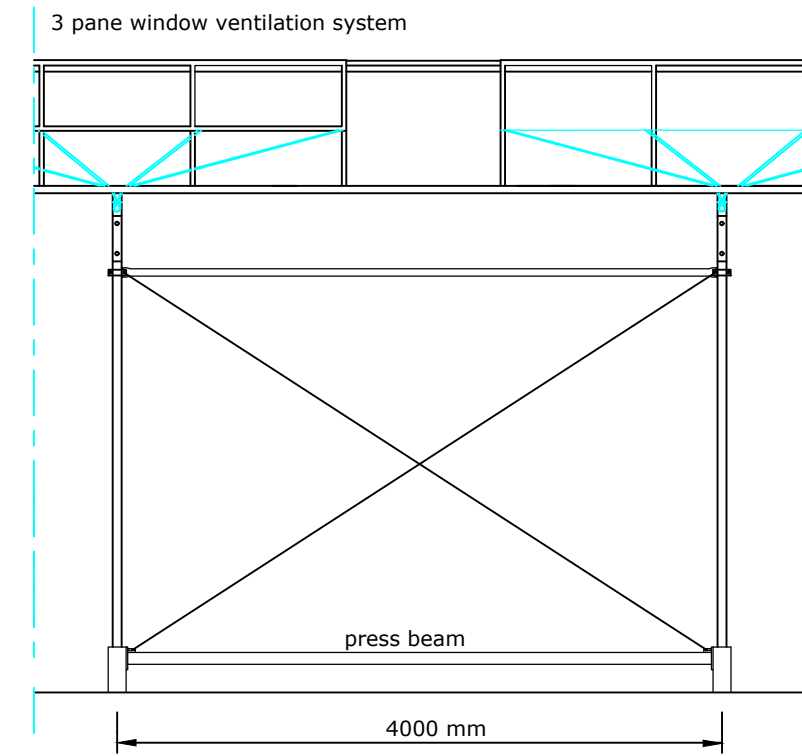


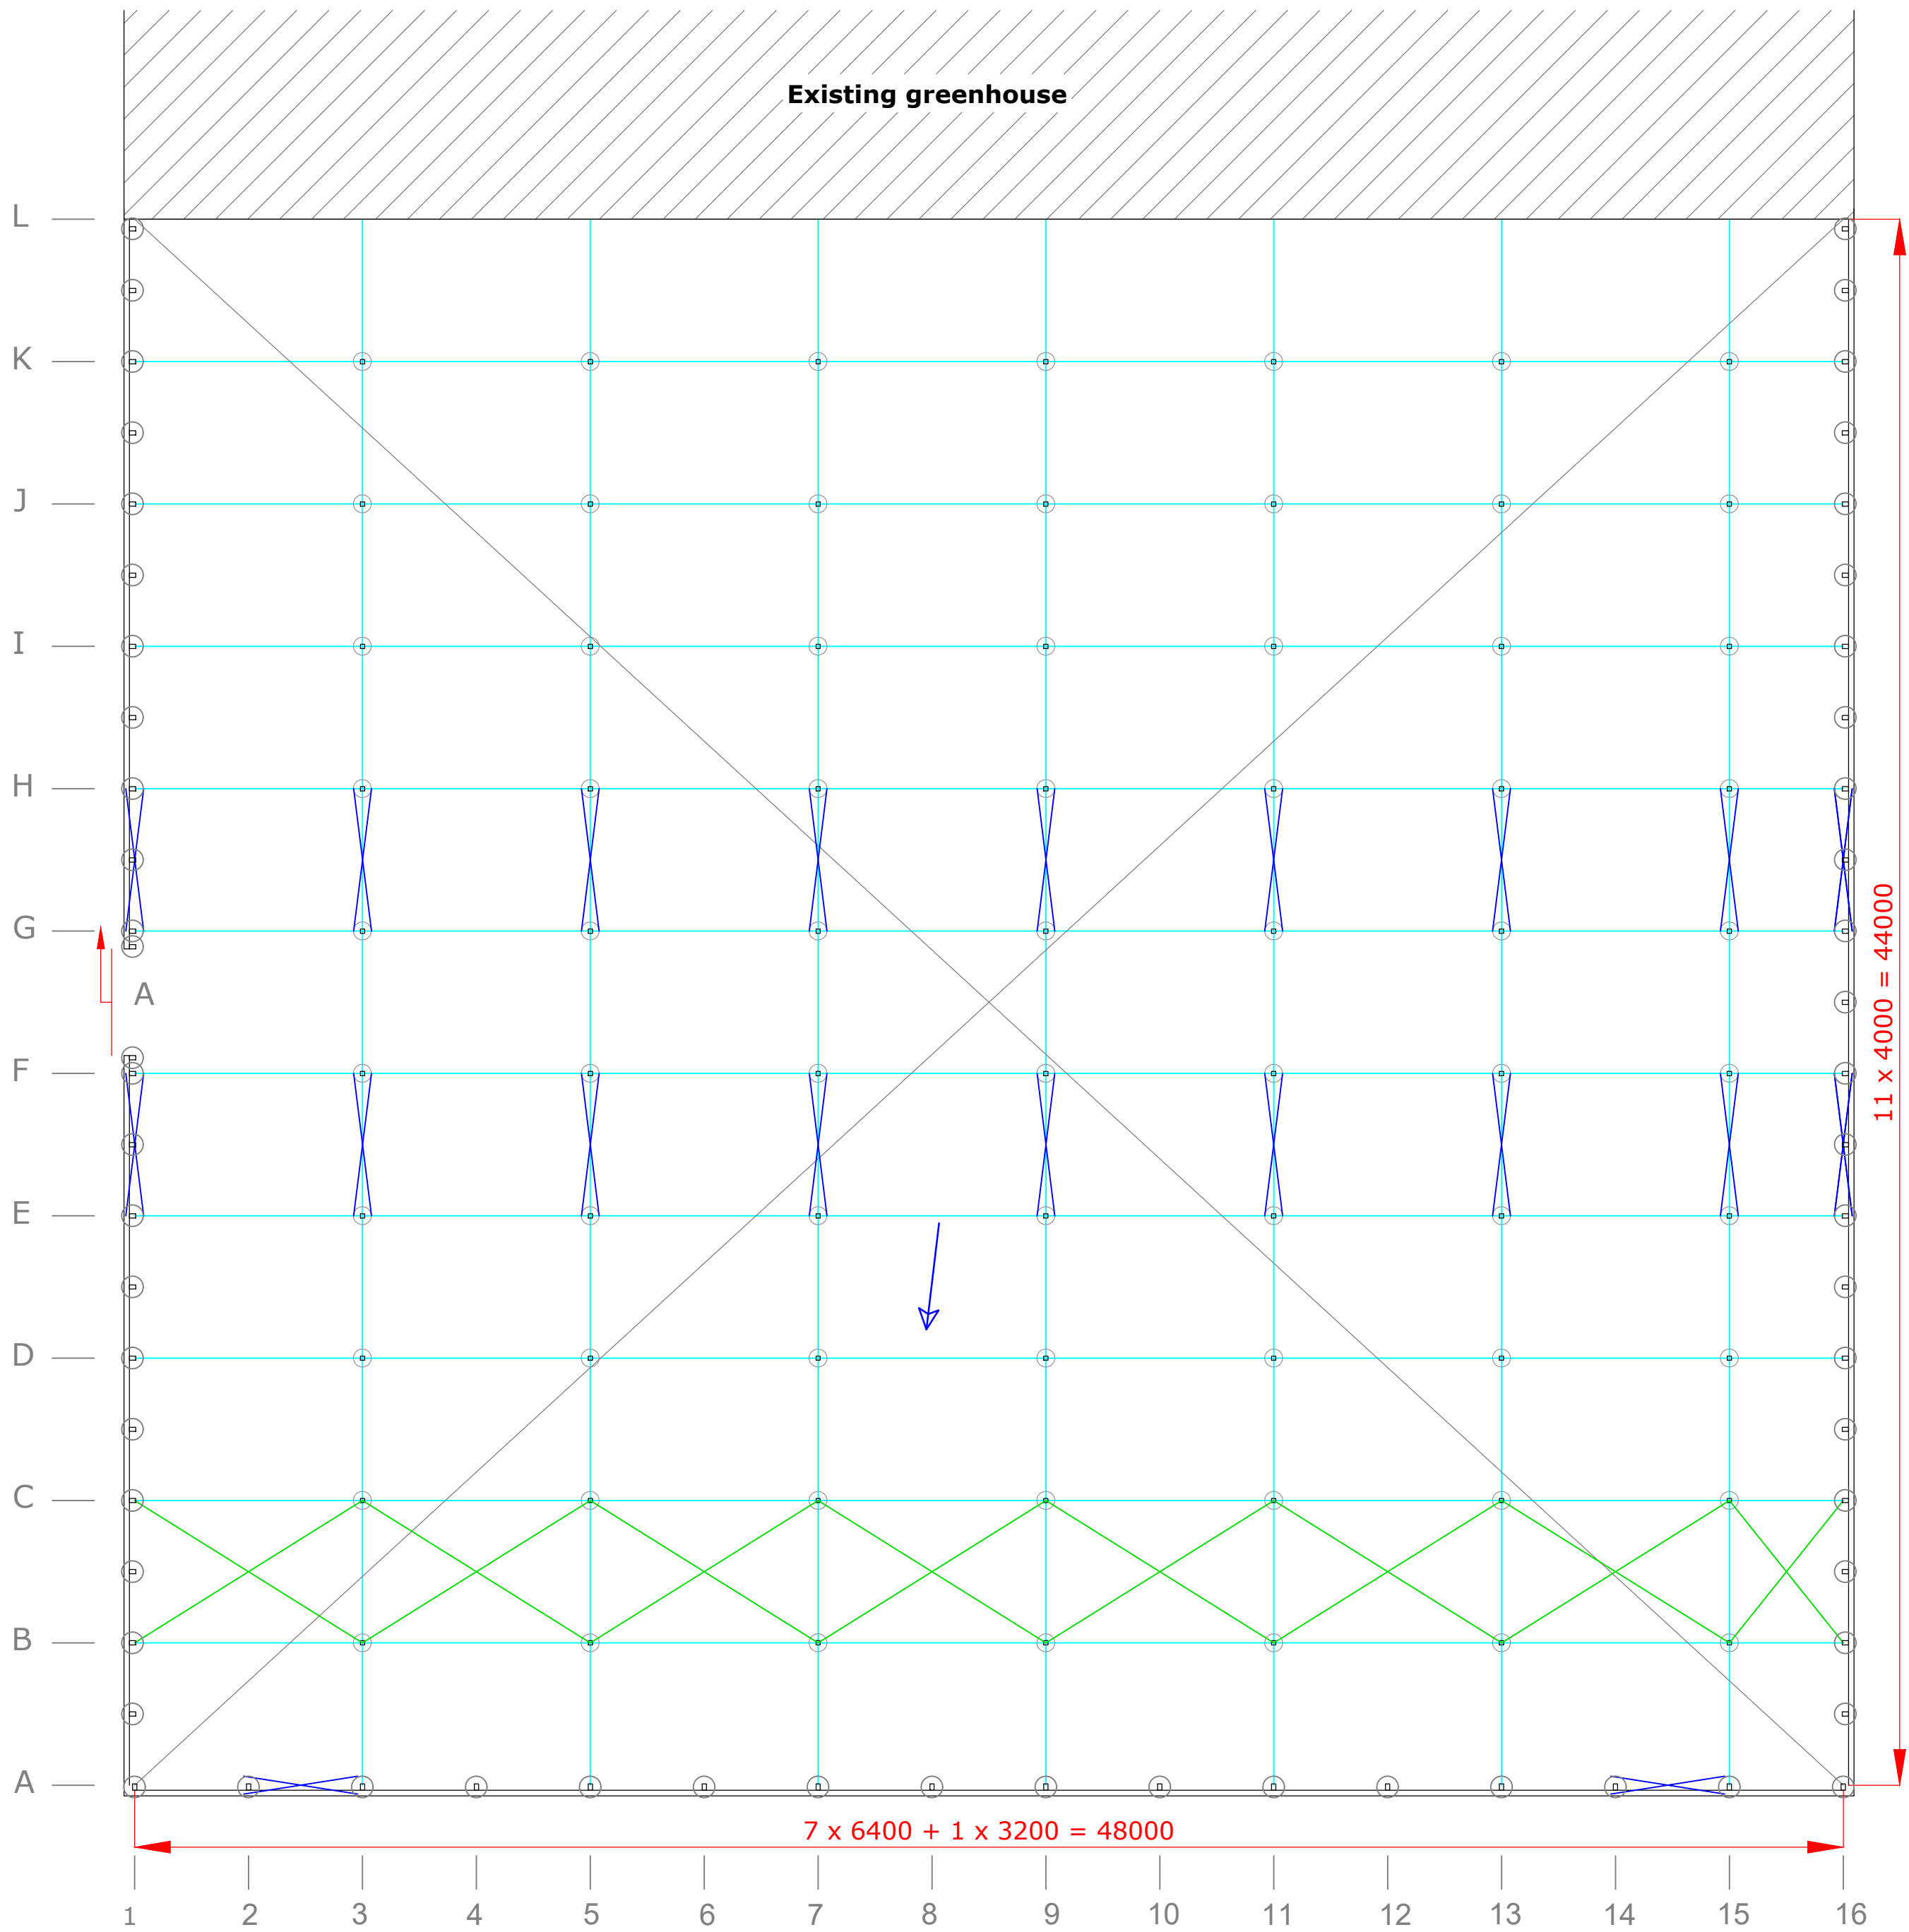

view cross stays
1:100

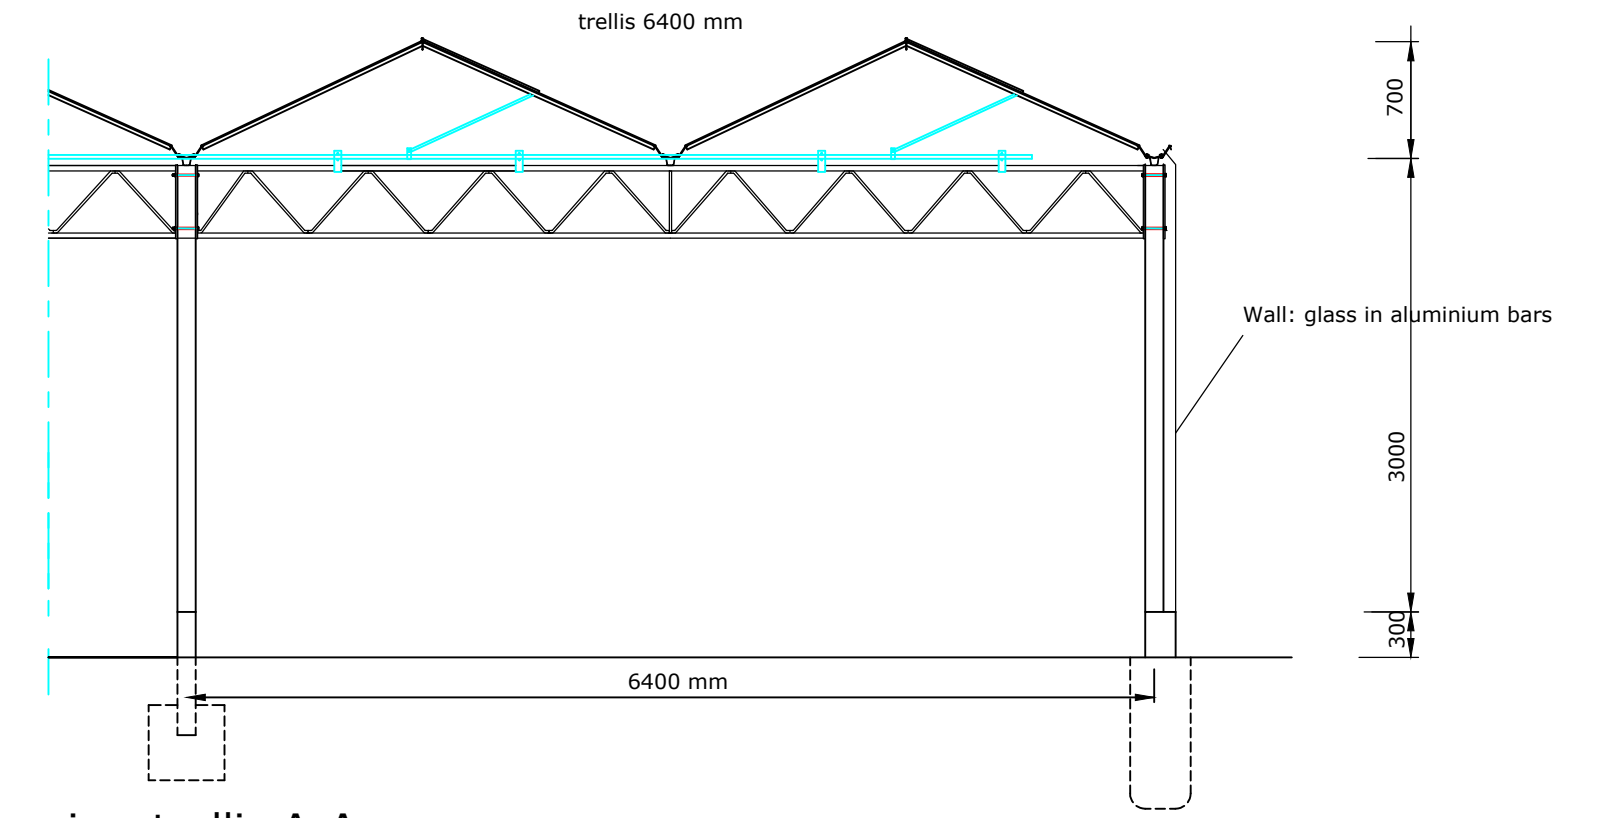

view trellis A-A
1:100

Surface(s):

department 1	2.112,00 m ²
total surface	2.112,00 m²

Door legend:

sybm.	number	door type	dimensions	system
A	1	single sliding door	B3000xH2500 mm	upperroller

Legend:

	ventilation department
	cross stays
	wind bracing
	rainwater discharge
	concrete dollie
	slope (2 mm per linear meter)

