
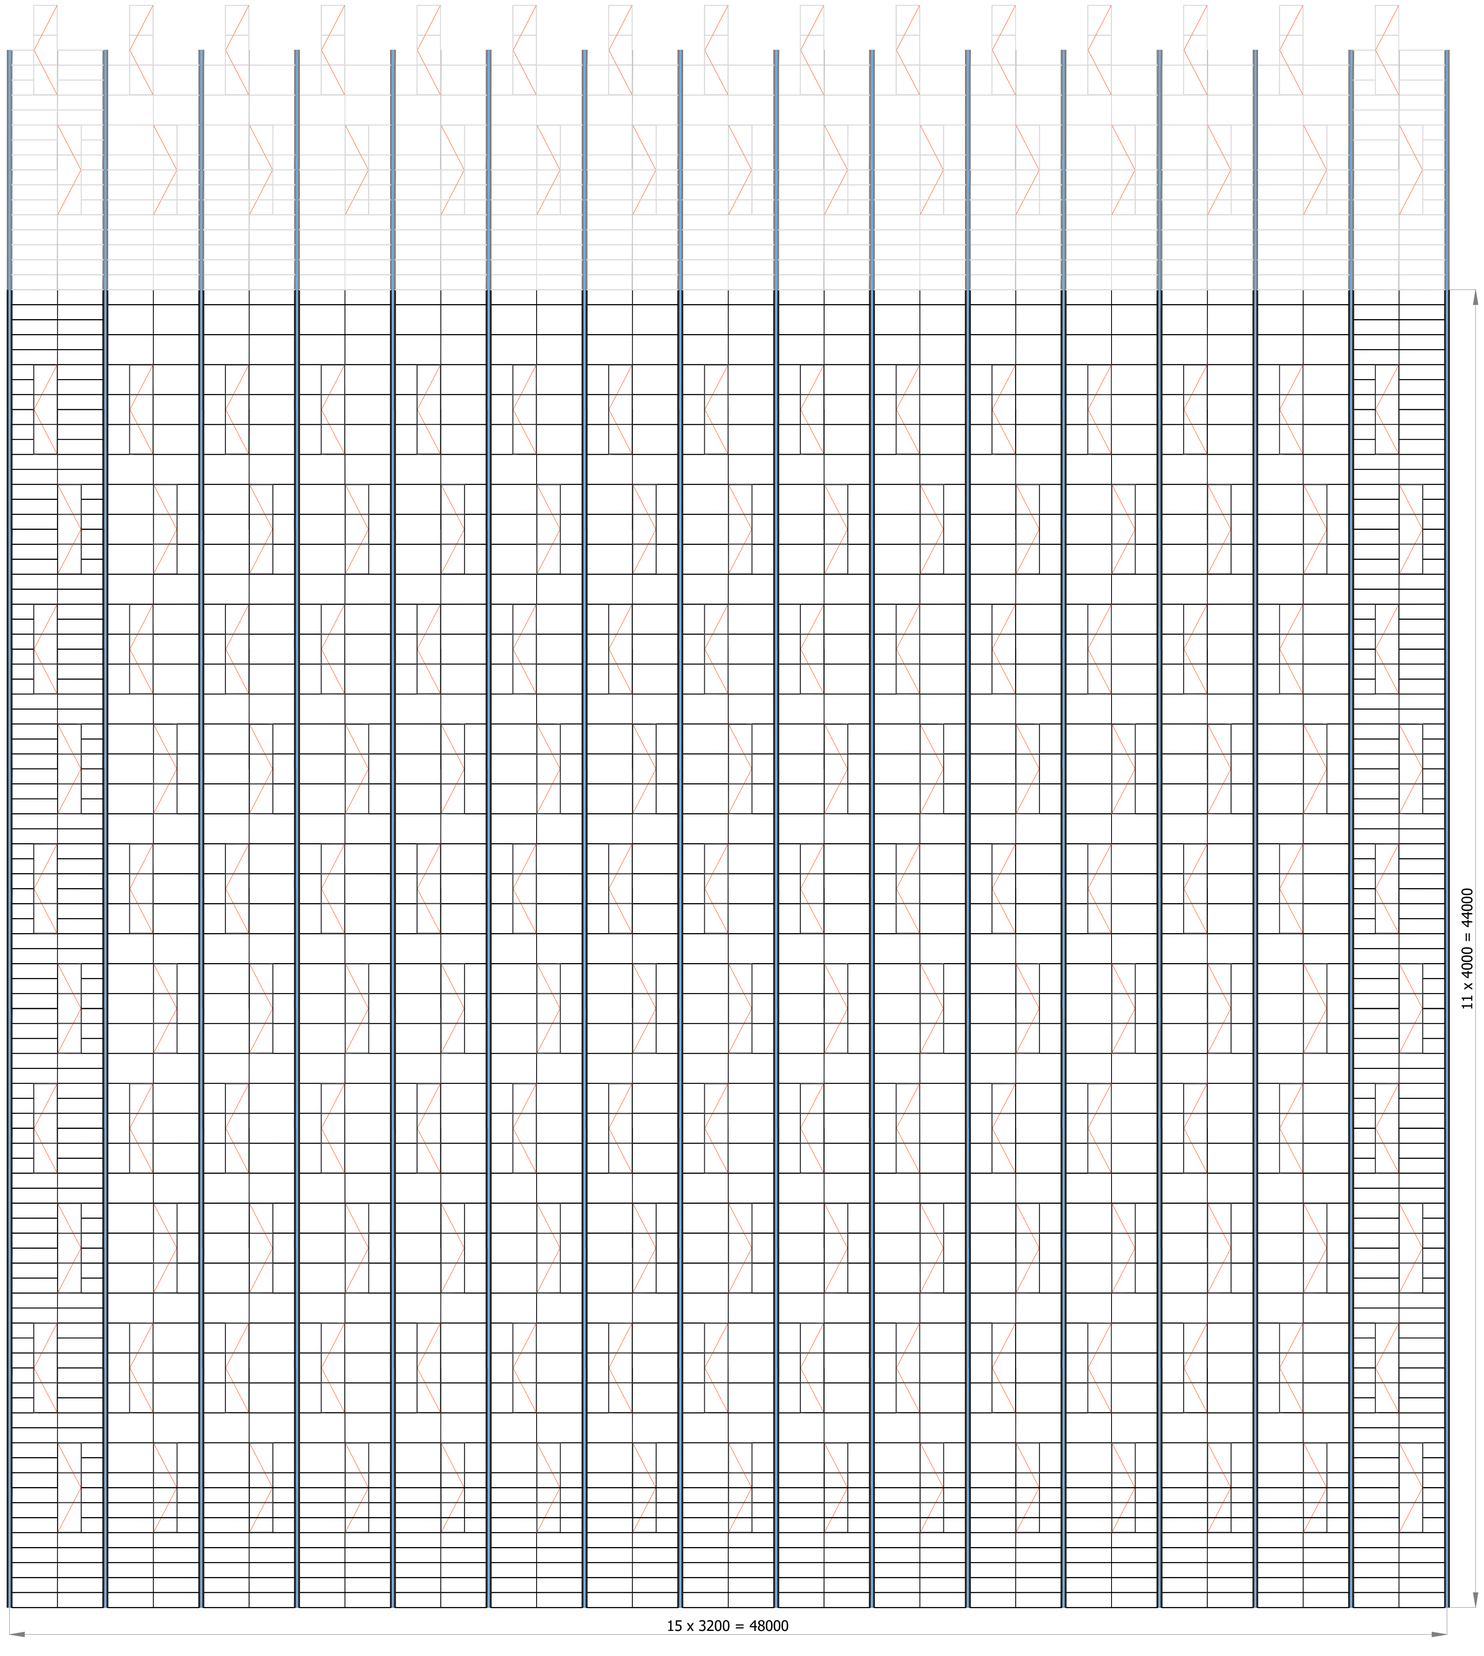


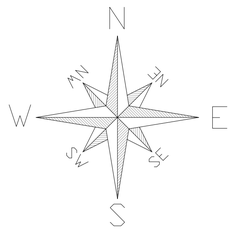

features:	
department 1	2,112.00 m²
total surface	**2,112.00 m²**
Glass dimensions	1000x1650mm
	500x1650mm
ventilation windows	3x1000x825mm
attention	The mentioned glass dimensions are not for order; first contact for official glazing plan

All rights reserved. This drawing is the property of OLSTHOORN BV and may not be copied or multiplied neither wholly nor partly. It may not be submitted for perusal to third parties either.

17 november 2021, 16:16

ebtech GLASSHOUSE SYSTEMS

Subject: Groundplan

Drawn by: Fedor Kerstiens

Date: 12-11-2021

Revised: /

Client / Project: Crossland Nursery, Barnham Lane, Arundel BN18 0AX, West Sussex

Surface: 2,112.00 m²

AMERICAN PROJECTION

Unit: mm iso-129

Scale: 1:100

Sheets: 1 Sheet nr: 1

Format: A1

Drawing nr: 1207G-01