




view end wall A1-A16
1:50

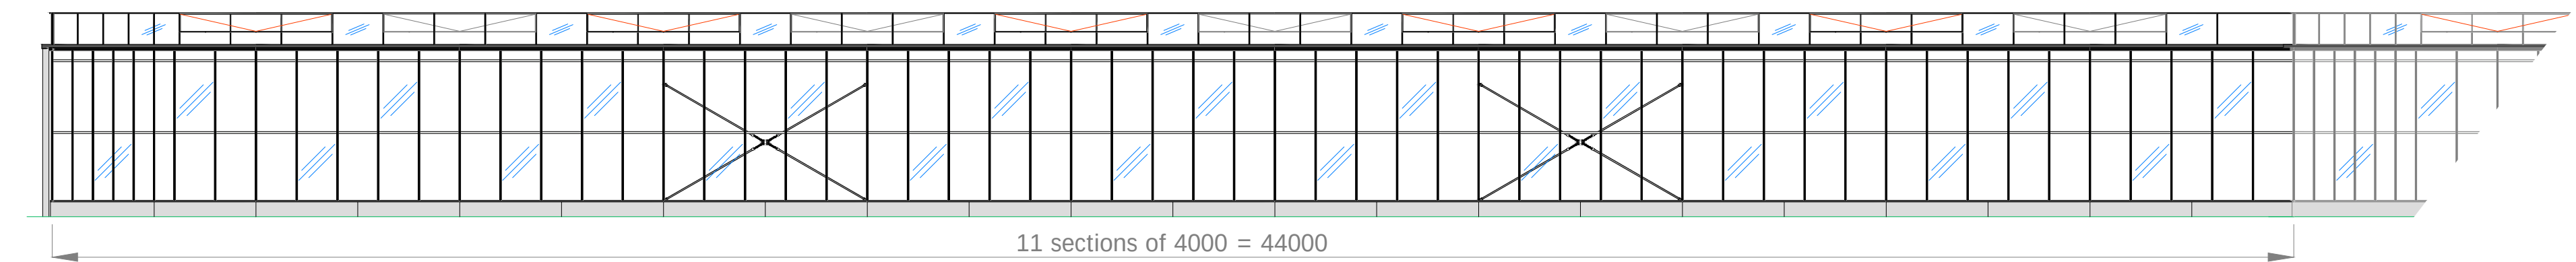


view side wall A16-L16
1:50

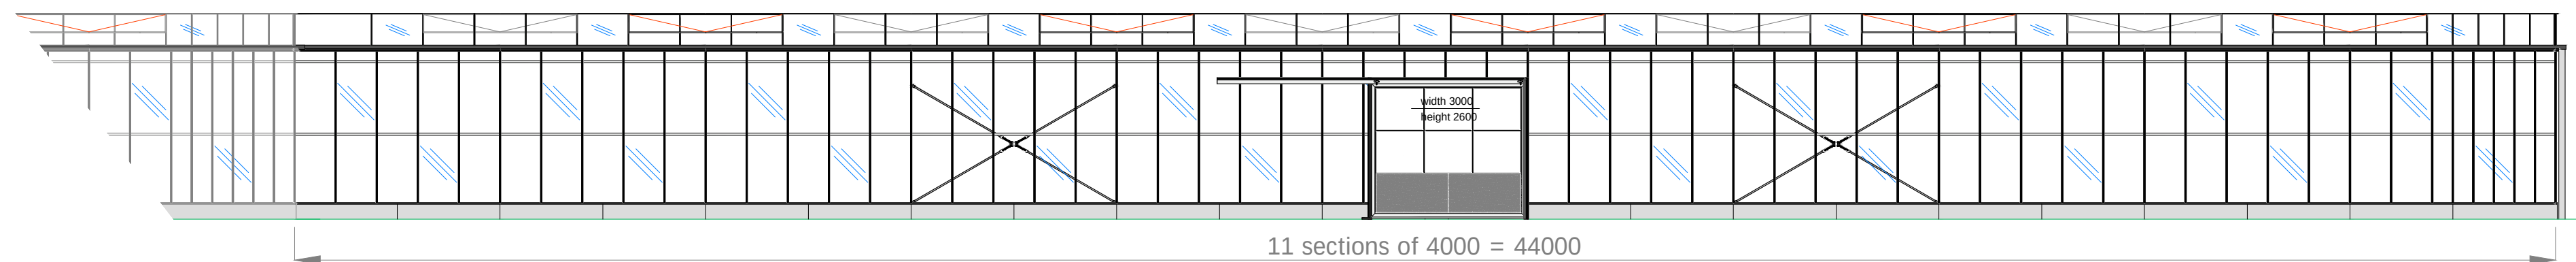




view side wall L1-A1
1:50

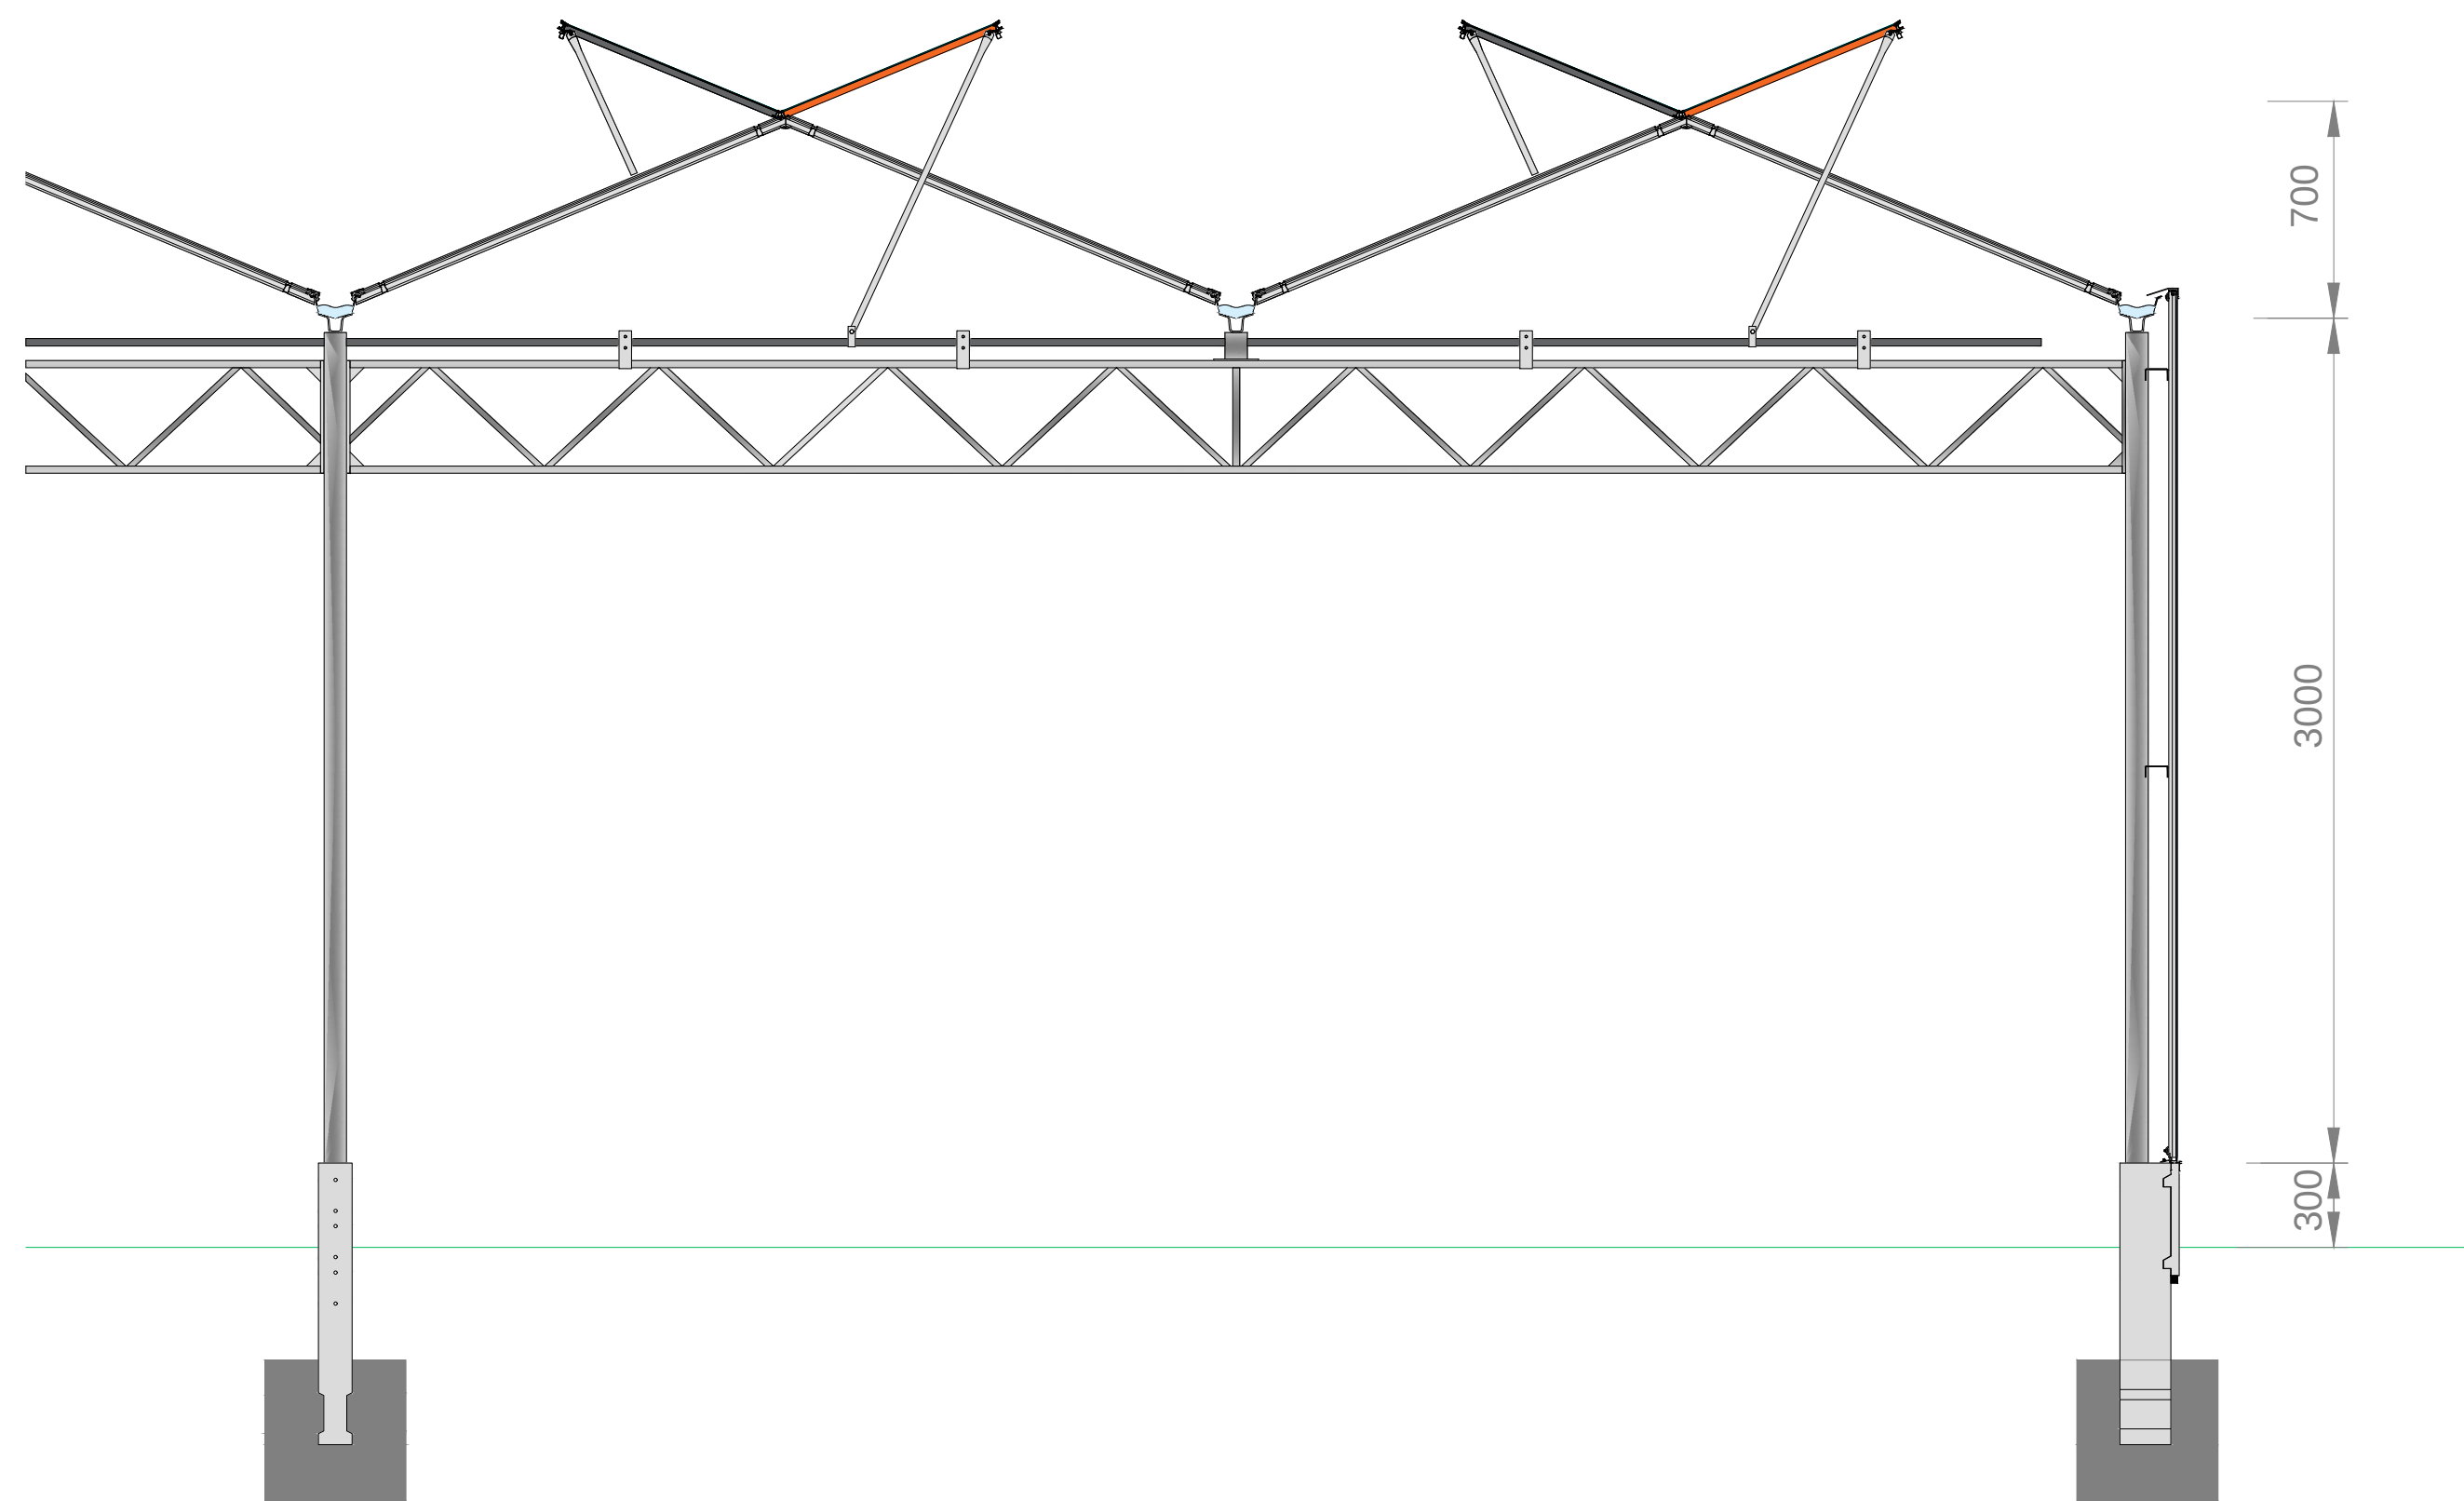

view truss 6400 mm
1:50

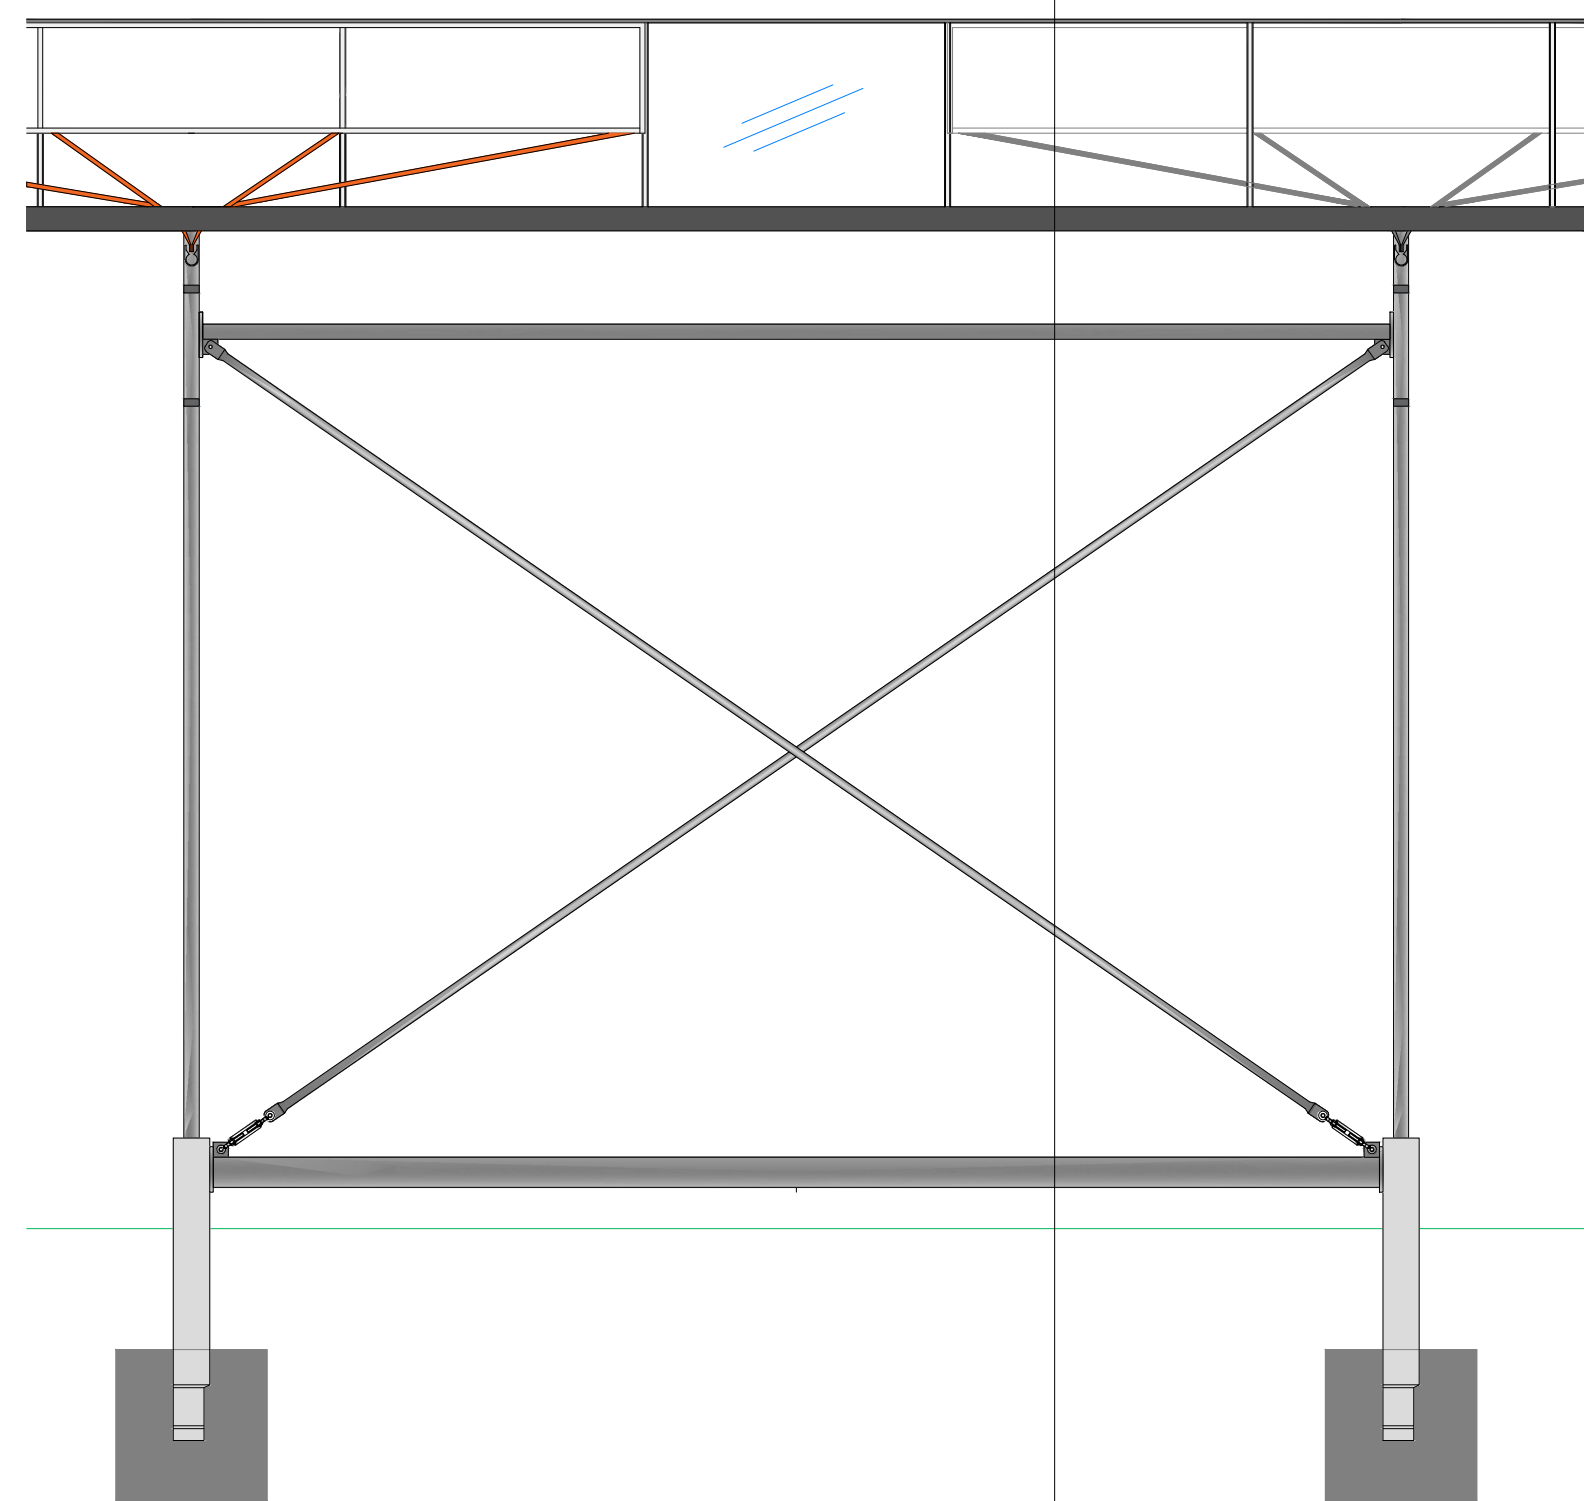

view cross stays 4000 mm
1:50

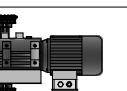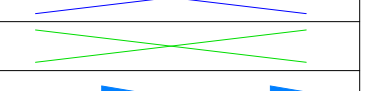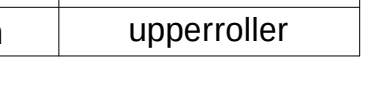features:	
department 1	2,112.00 m²
total surface	2,112.00 m²
foundation (prefab)	ZEUS non-insulated
truss	6400 mm
roof dimension	3200 mm
section dimension	4000 mm
post height	3000 mm
gutter	steel
rainwater discharge	outside in sets Ø125mm
ventilation windows	3x1000x825 mm
motor	
ventilation department	
cross stays	
wind bracings	
direction discharge	
concrete dollie	
direction slope	

door legend:				
symp.	number	door type	dimensions	system
A	1	single sliding door	B3000xH2600 mm	upperroller



Subject: Groundplan		Client / Project: Crossland Nursery Barnham Lane Arundel BN18 0AX West Sussex	
Drawn by: Fedor Kerstiens		Date: 12-11-2021	
Revised: /		Surface: 2,112.00 m²	
AMERICAN PROJECTION		Unit: mm ISO-129	Scale: 1:100 Sheet nr: 1
		Format: A1	Drawing nr: 1207G-01