


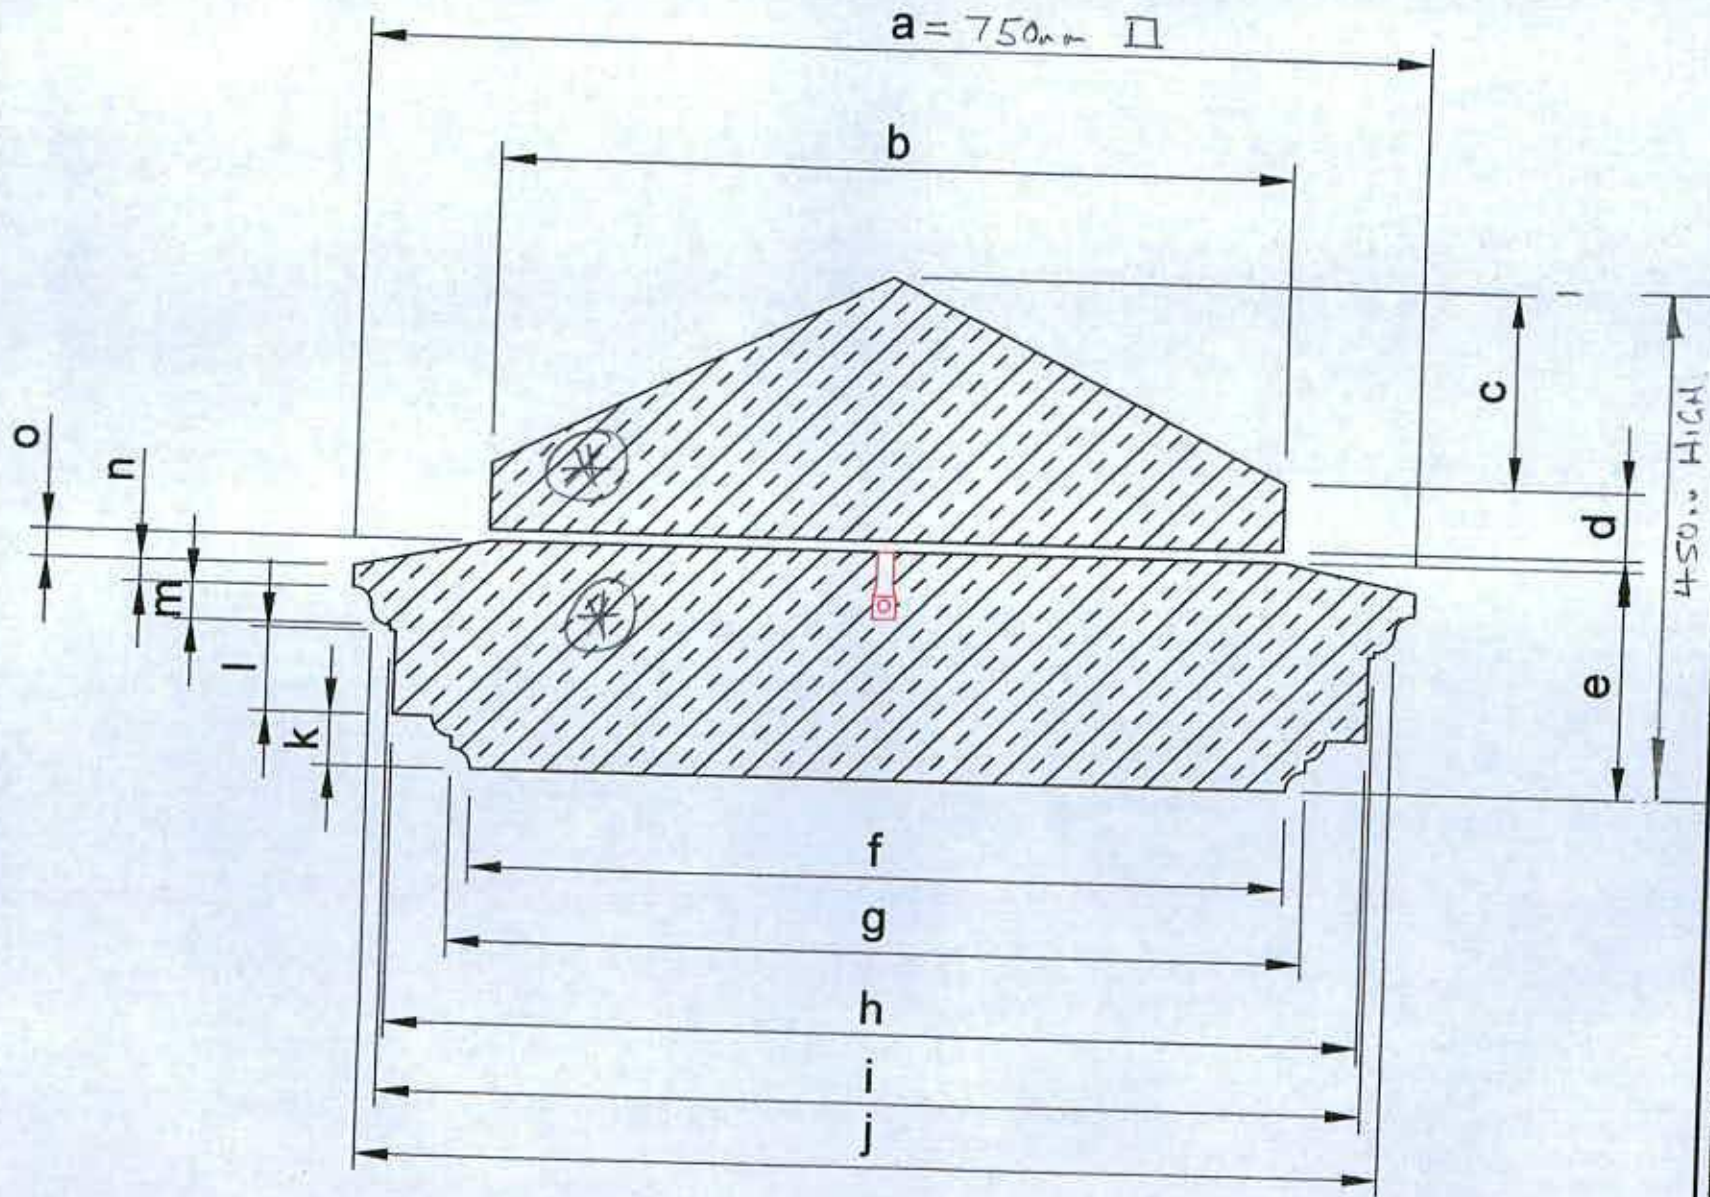

Revisions

No	Revision	Date
----	----------	------



Modern Architectural Stone Ltd
Unit 7-9
Cambols Ind Est - Cambols
Blyth
Tel: 01670 854316
Fax: 01670 818724
info@masstone.co.uk

Dwg No: Mas-966-2

Client
Joseph Parrs

Project
Proposed Piercaps
New Care Home
Walberton

Colour	01
Date	2-11-18
Scale	1:
Joiner	TBA
Drawn by	BSM

(*) DARK GREY TO MATCH THE EXISTING COLOUR

DRAWING NO 2