


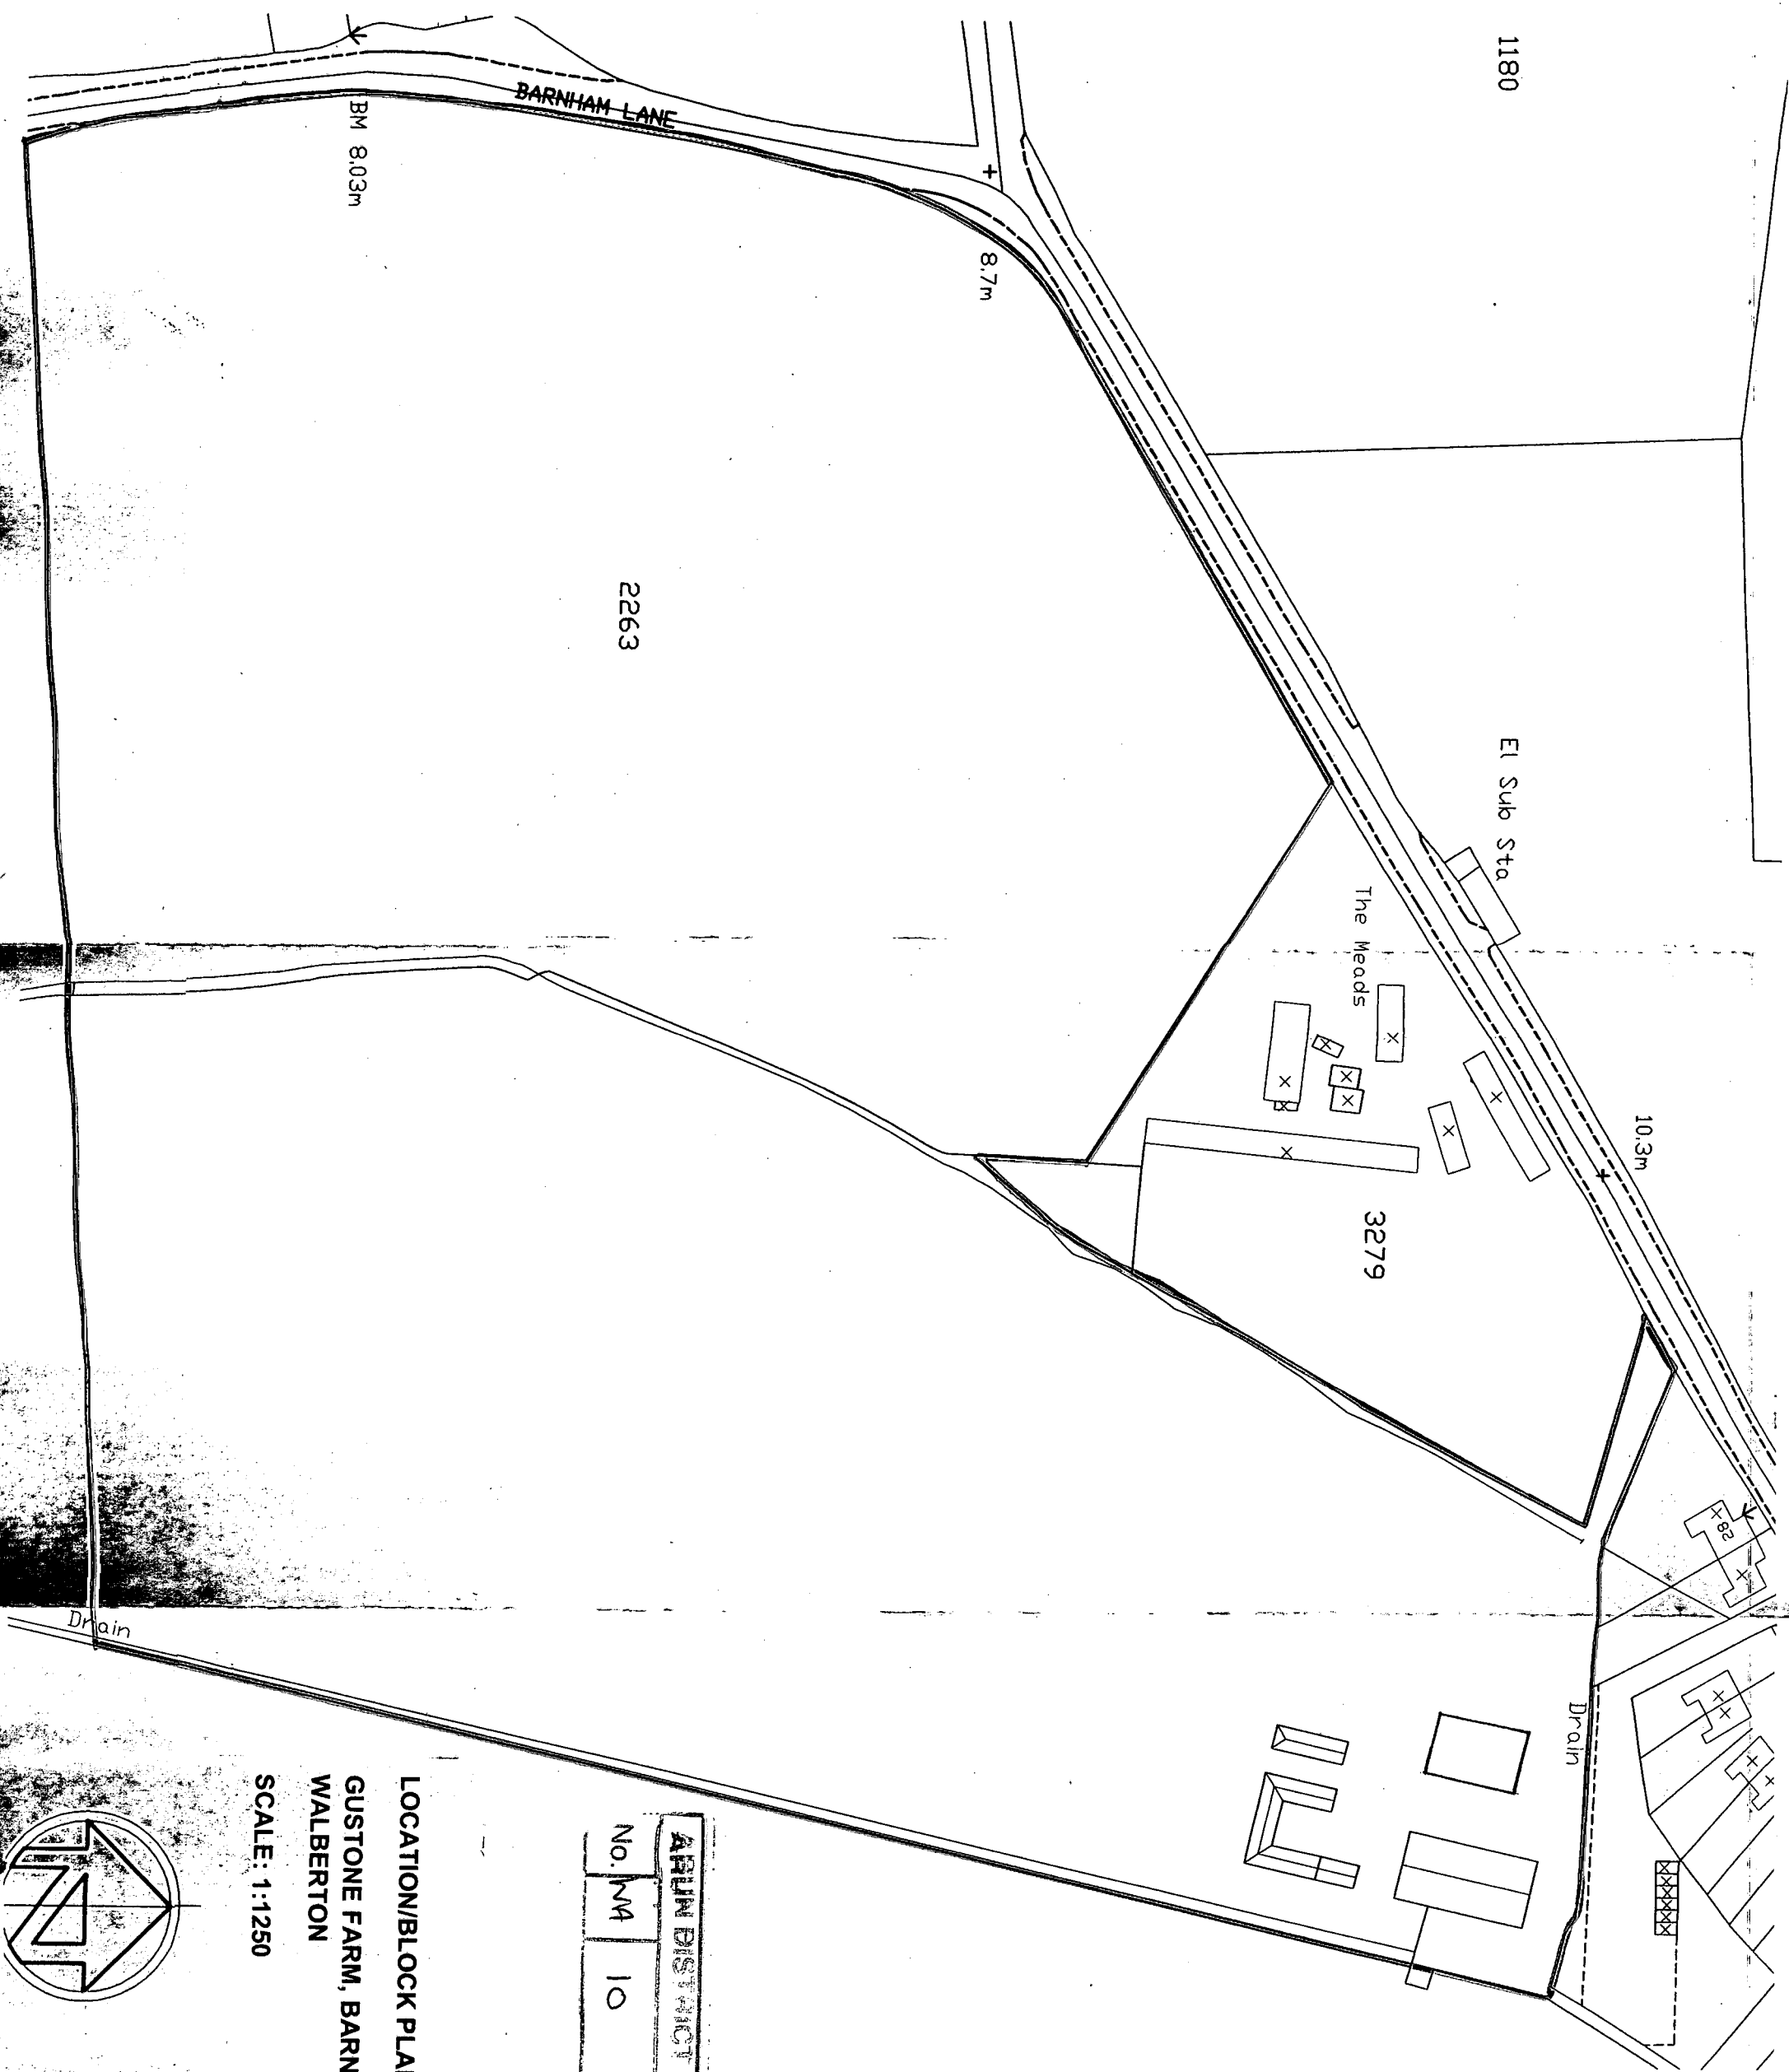

ARUN DISTRICT COUNCIL			
No.	M4	10	09

LOCATION/BLOCK PLAN
GUSTONE FARM, BARNHAM LANE,
WALBERTON
SCALE: 1:1250

