




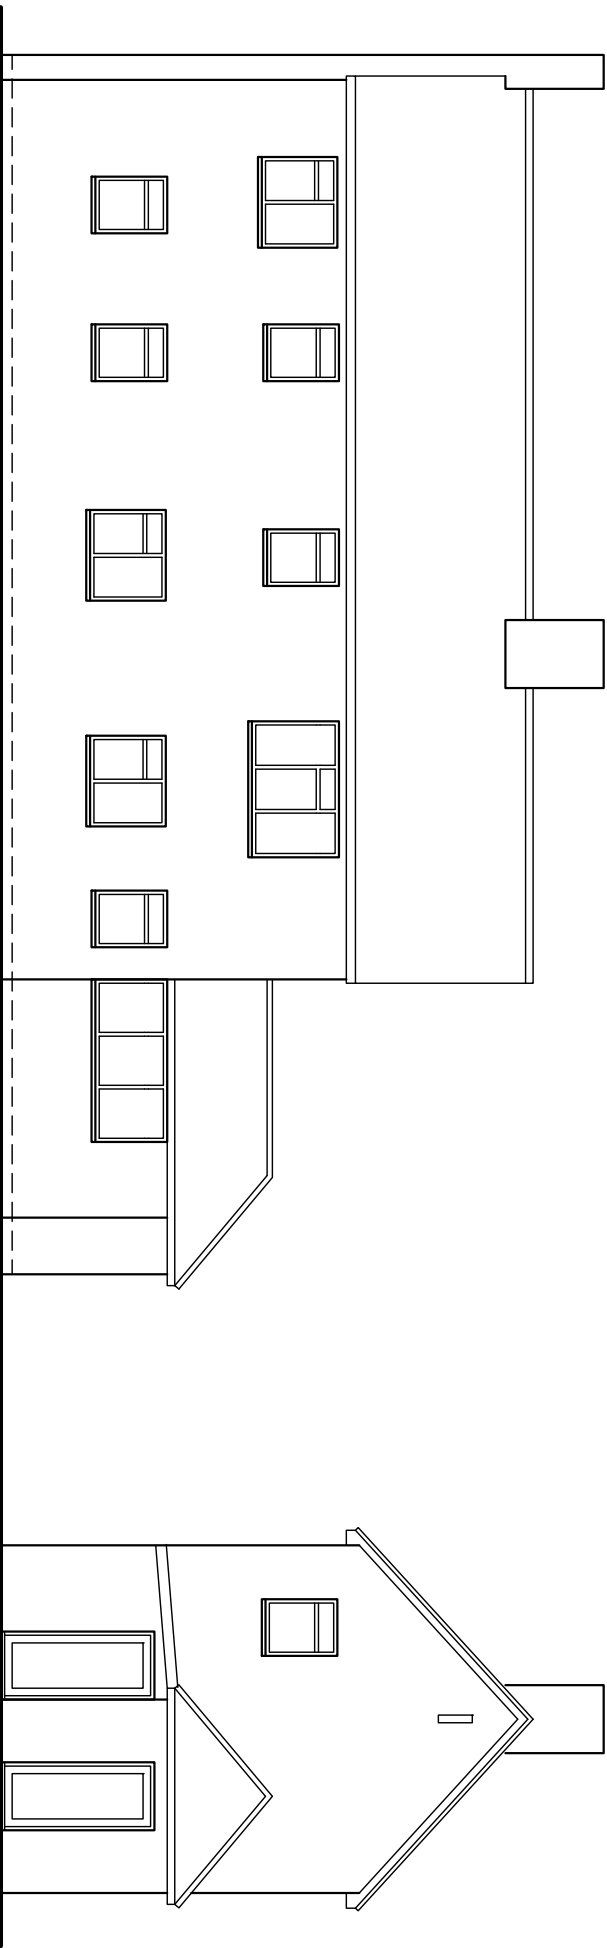


Rear - Southwest

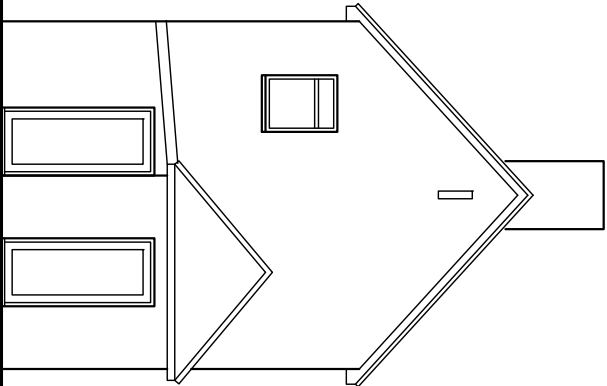


Side - Southeast

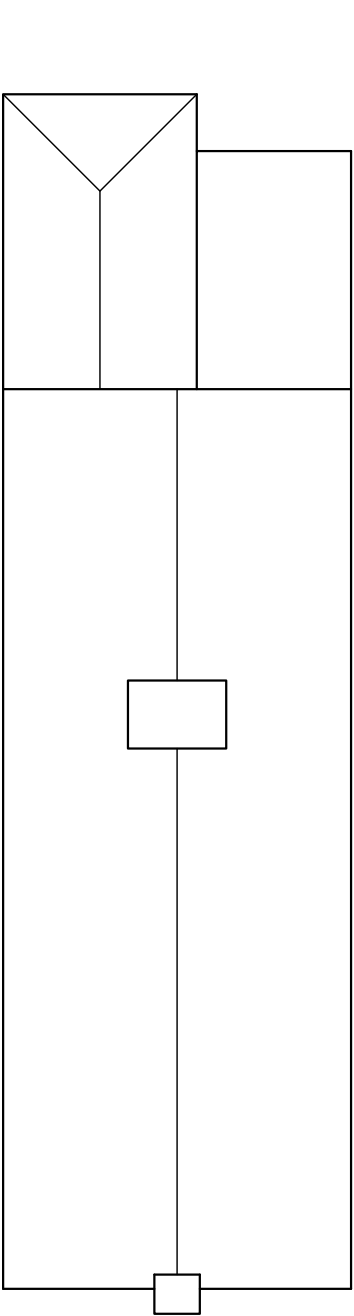


Roof

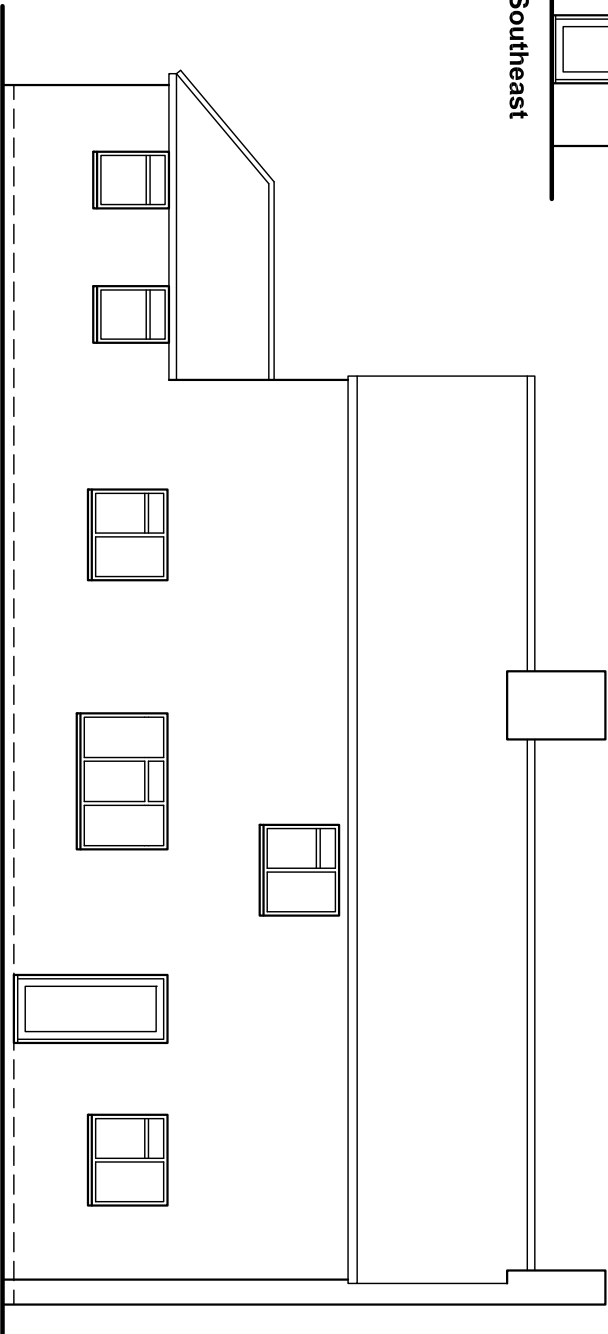


Front - Northeast

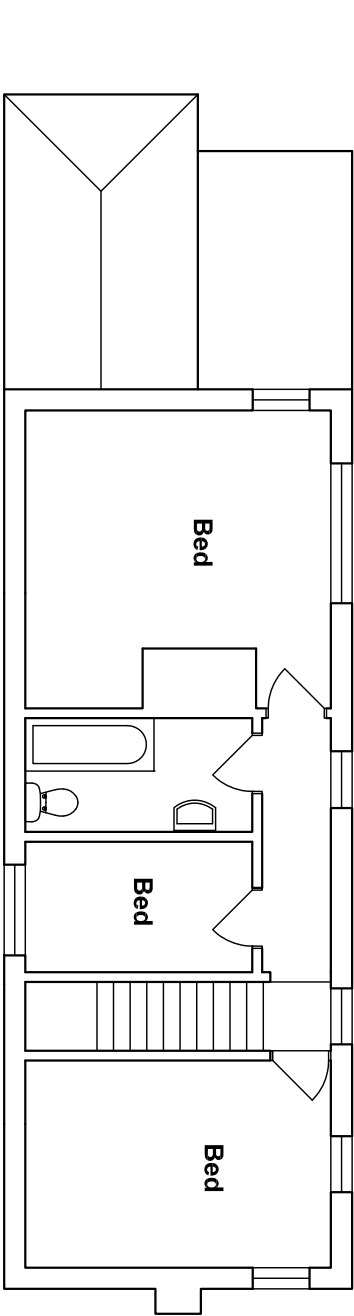

First floor

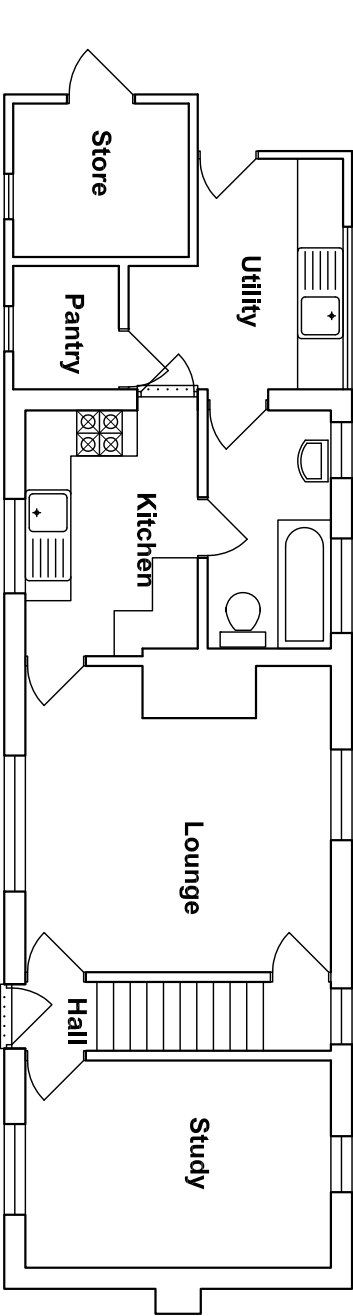


Ground floor

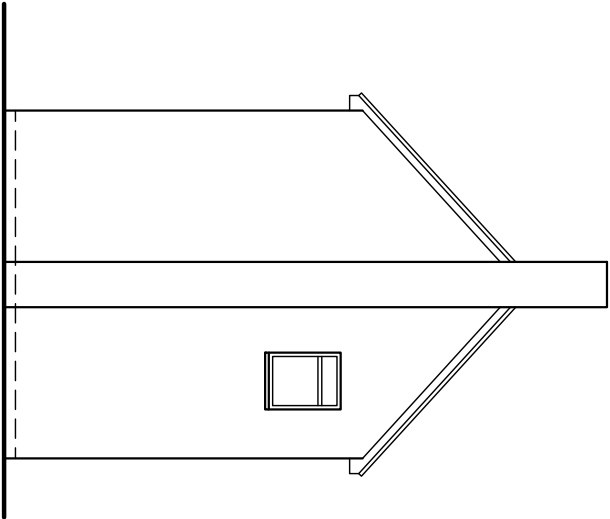

Side - Northwest

Amendments: –

Bryceson Shaw Associates
Surveyors and Designers
2 Wellesley Court, Fitzalan Road, Littlehampton,
West Sussex BN17 5JW
Tel. & Fax 01903 734381 Mobile: 07889 651301
E-mail: brycesonshaw@btinternet.com

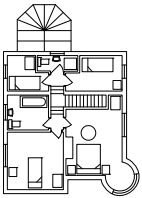

Project:
Proposed extensions; The Meads, Barnham Lane,
Walberton BN18 0AX

Drawing:
Plans and elevations as existing

For:
Mr. Hall

Drawn: PKS **Date:** February 2013

Scales: 1:100 **No:** 1395/01/01

To scale when printed on A3