



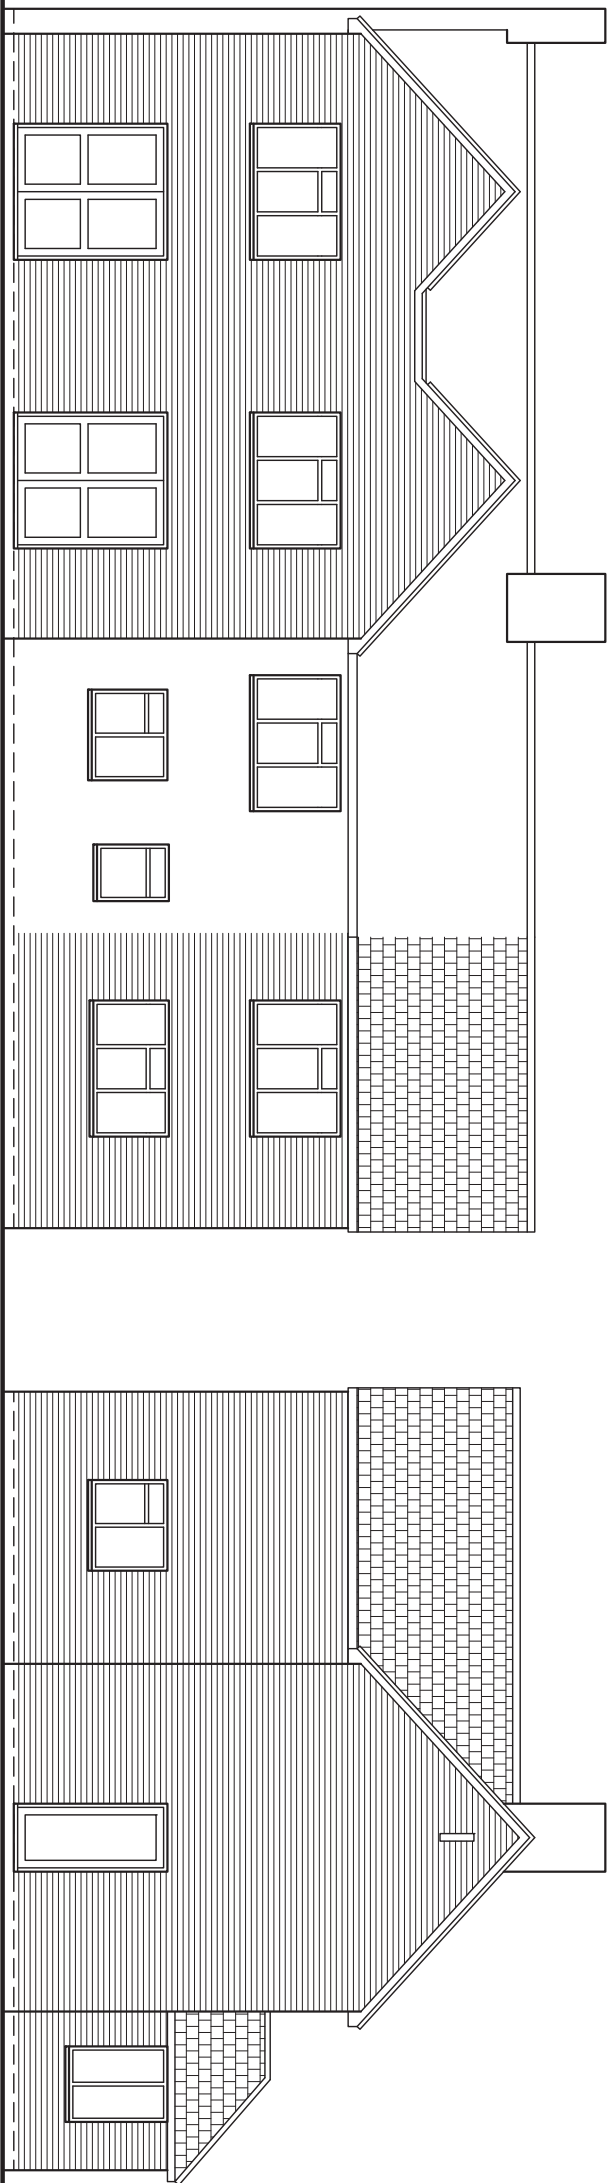

Rear - Southwest

Side - Southeast

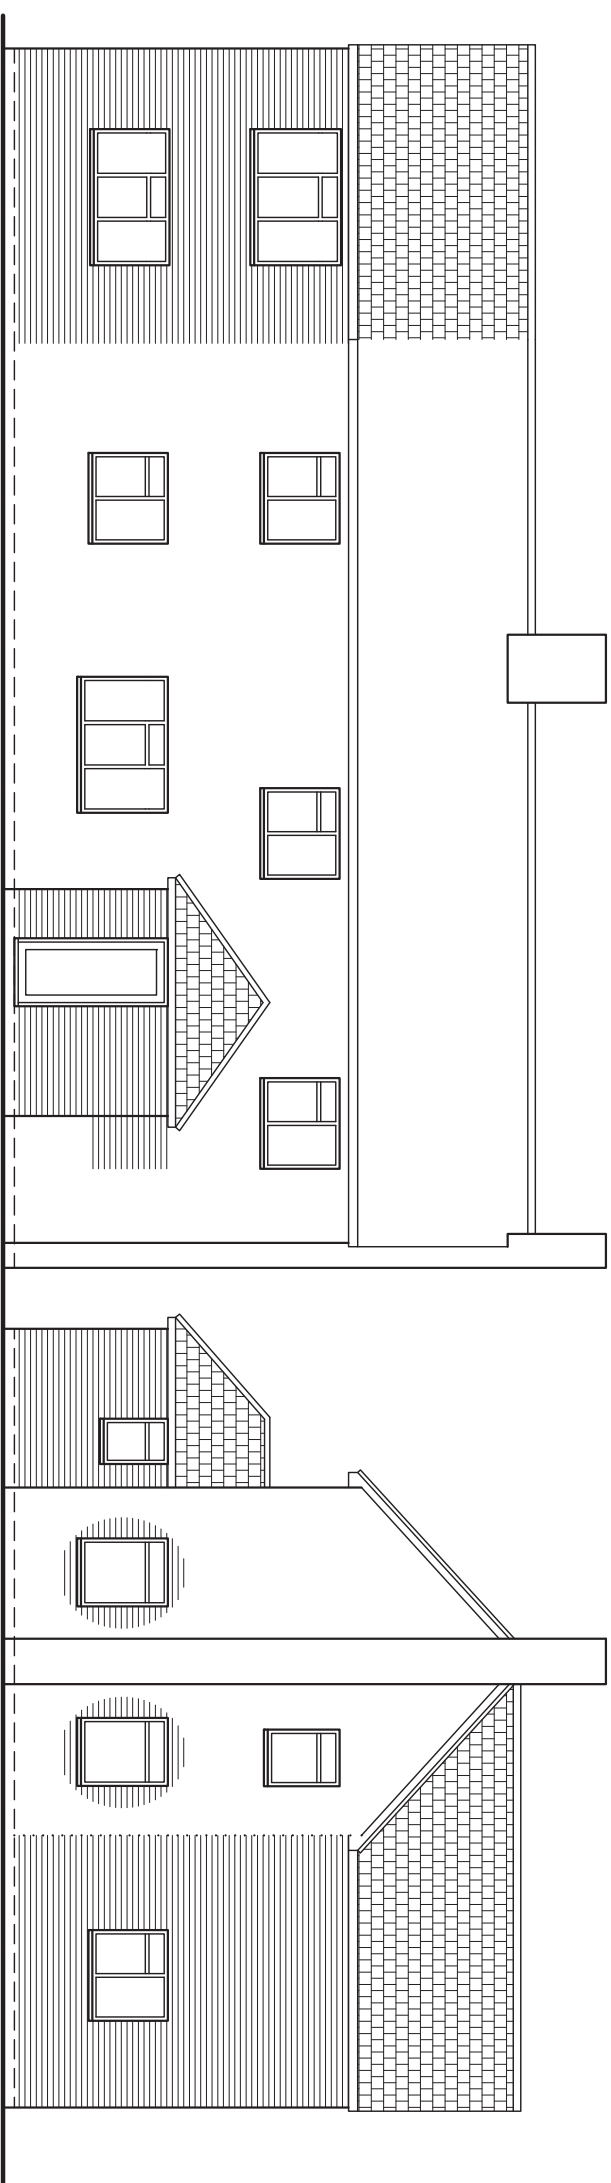


Front - Northeast

Side - Northwest

Proposed finishes:
Roof: plain tiles to match existing
Walls: face brick to match existing
Fenestration: white uPVC to match existing style
Fascias, soffits, gutters etc. all to match existing

Amendments:—

Bryceson Shaw Associates
Surveyors and Designers
2 Wellesley Court, Fitzalan Road, Littlehampton,
West Sussex BN17 5JW
Tel. & Fax 01905 734381 Mobile: 07889 651301
E-mail: brycesonshaw@btinternet.com

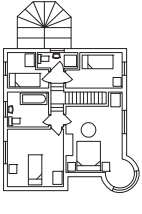

Project:
Proposed extensions: The Meads, Barnham Lane,
Walberton BN18 0AX

**Drawing:
Elevations as proposed**

For:
Mr. Hall

Drawn: PKS	Date: February 2013
---------------	-------------------------------

Scales:	No:
1:100	1395/01/03

To scale when printed on A3