


© Crown copyright and database rights 2019 Ordnance Survey 100048957. The representation of road, track or path is no evidence of a boundary or right of way. The representation of features as lines is no evidence of a property boundary.

Supplied by: [www.ukmapcentre.com](http://www.ukmapcentre.com)  
 Serial No: 153363  
 Centre Coordinates: 497664, 106206  
 Production Date: 05/01/2019 14:51:35

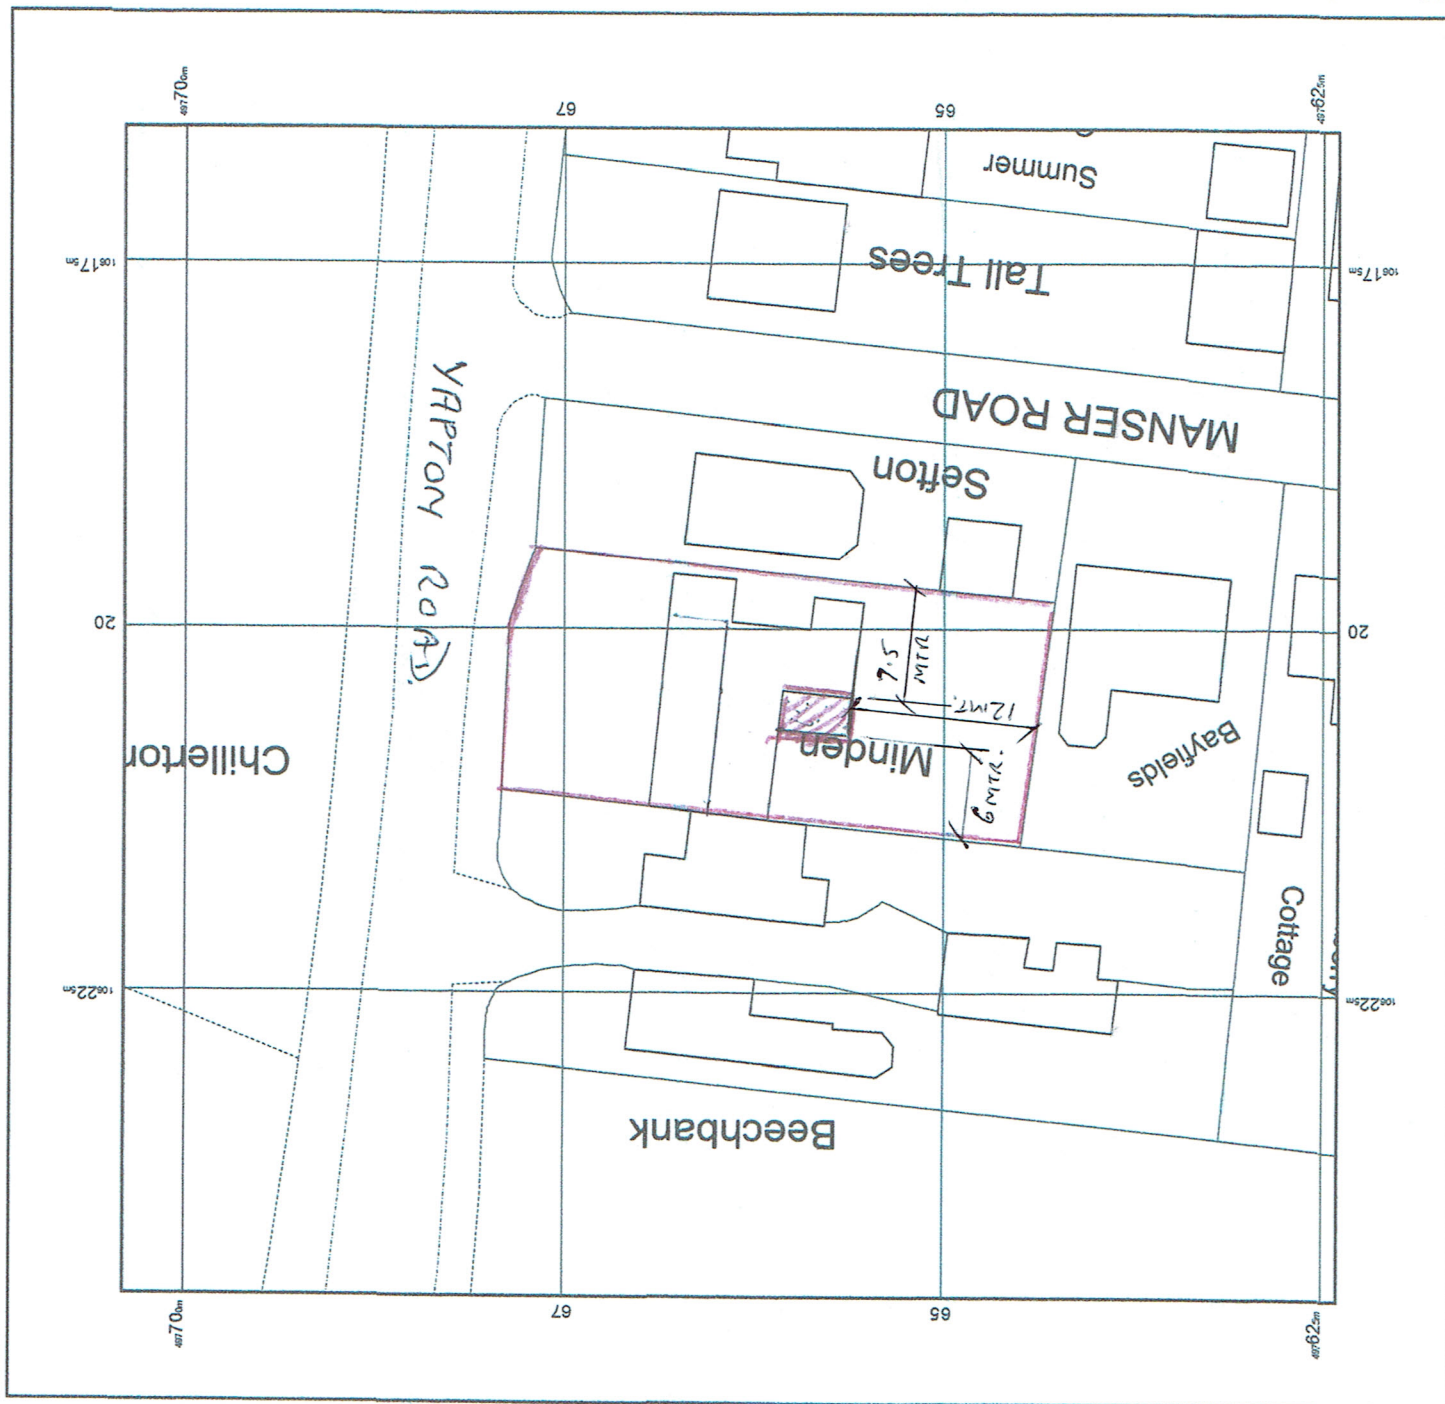

Scale 1:500

North  
15m

