

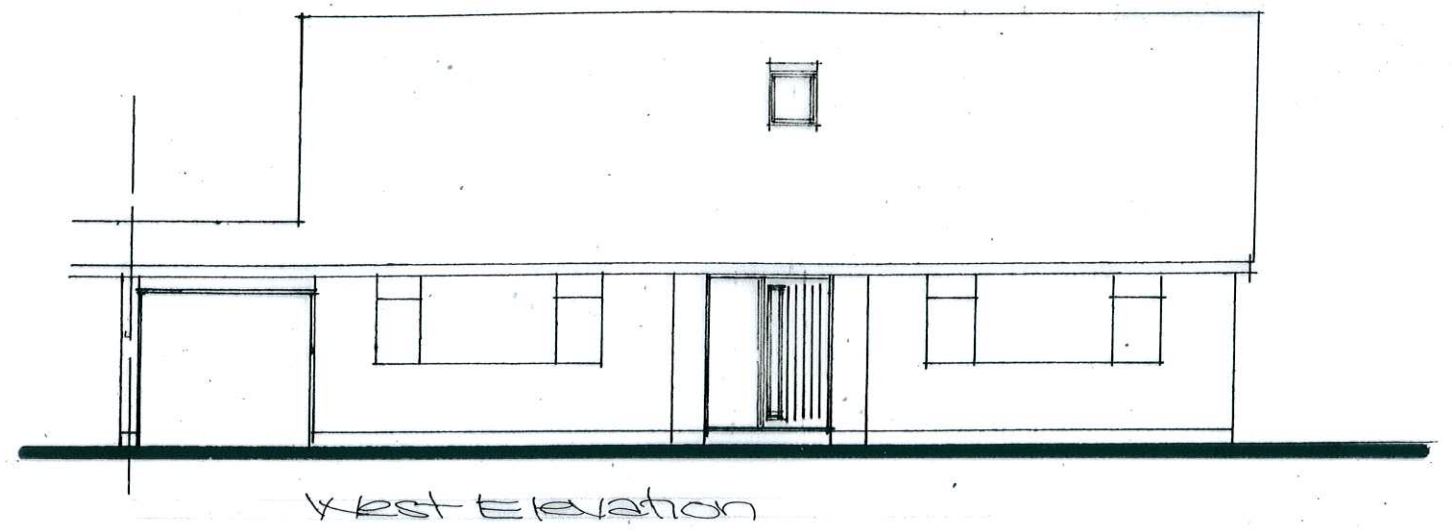
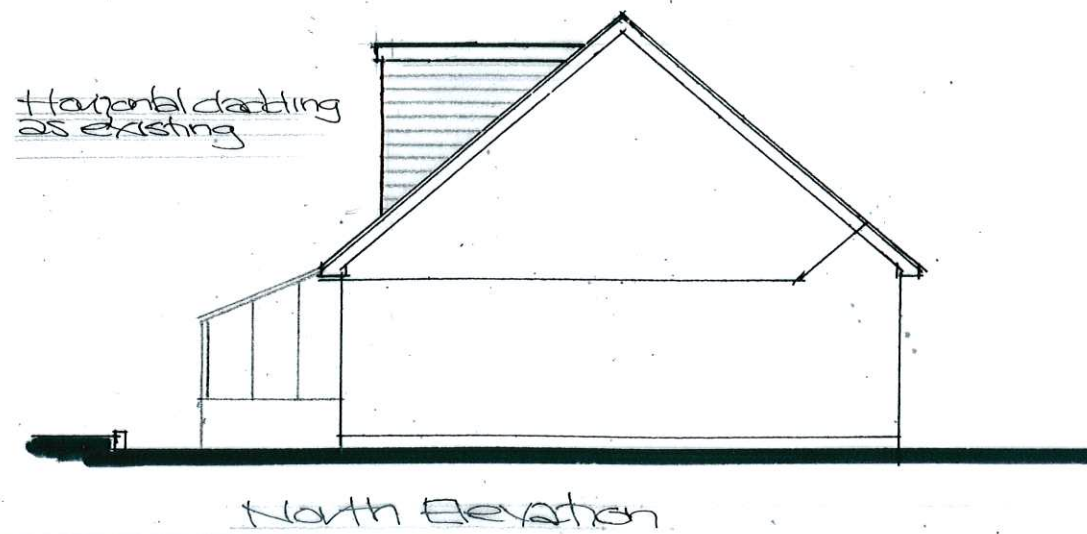


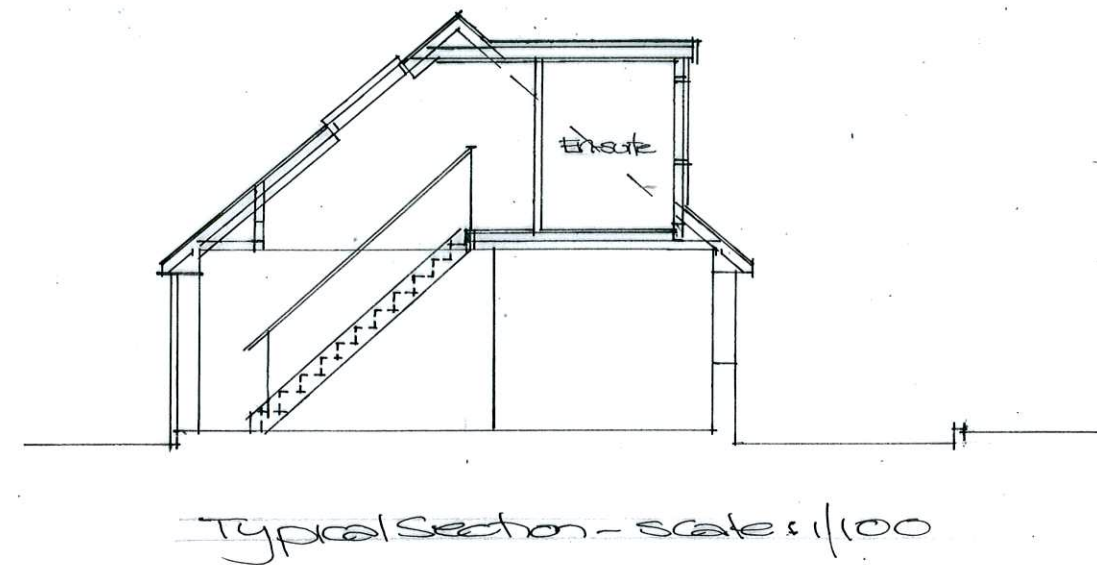

Proposed Elevations 1/100

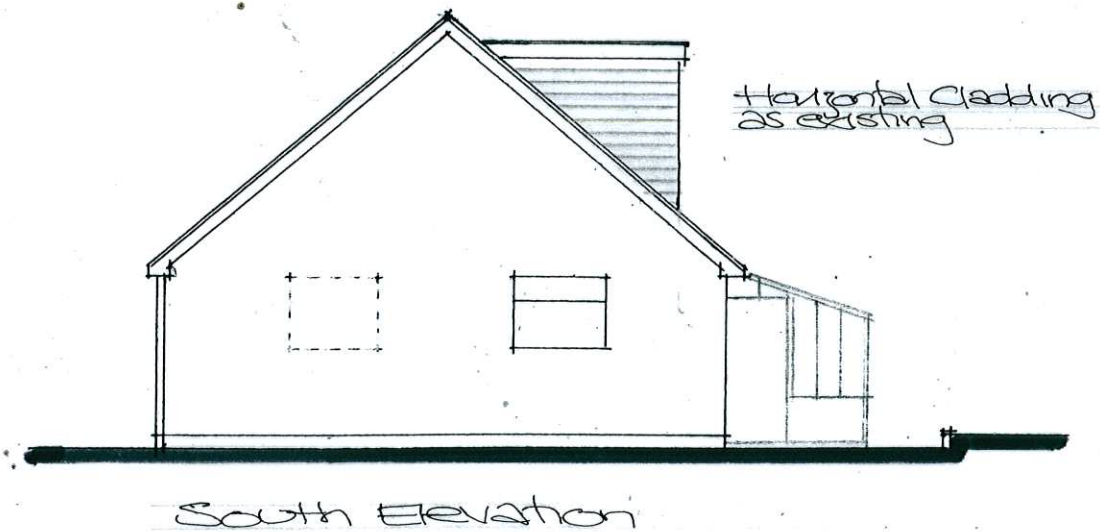

Roof Conversion:
22 HENTY CLOSE
WALBURTON
ARUNDEL
WEST SUSSEX BN18 0PW

Paul Trussler
44 Firle Road
Lancing
West Sussex
BN15 0NZ