


22, Henty Close

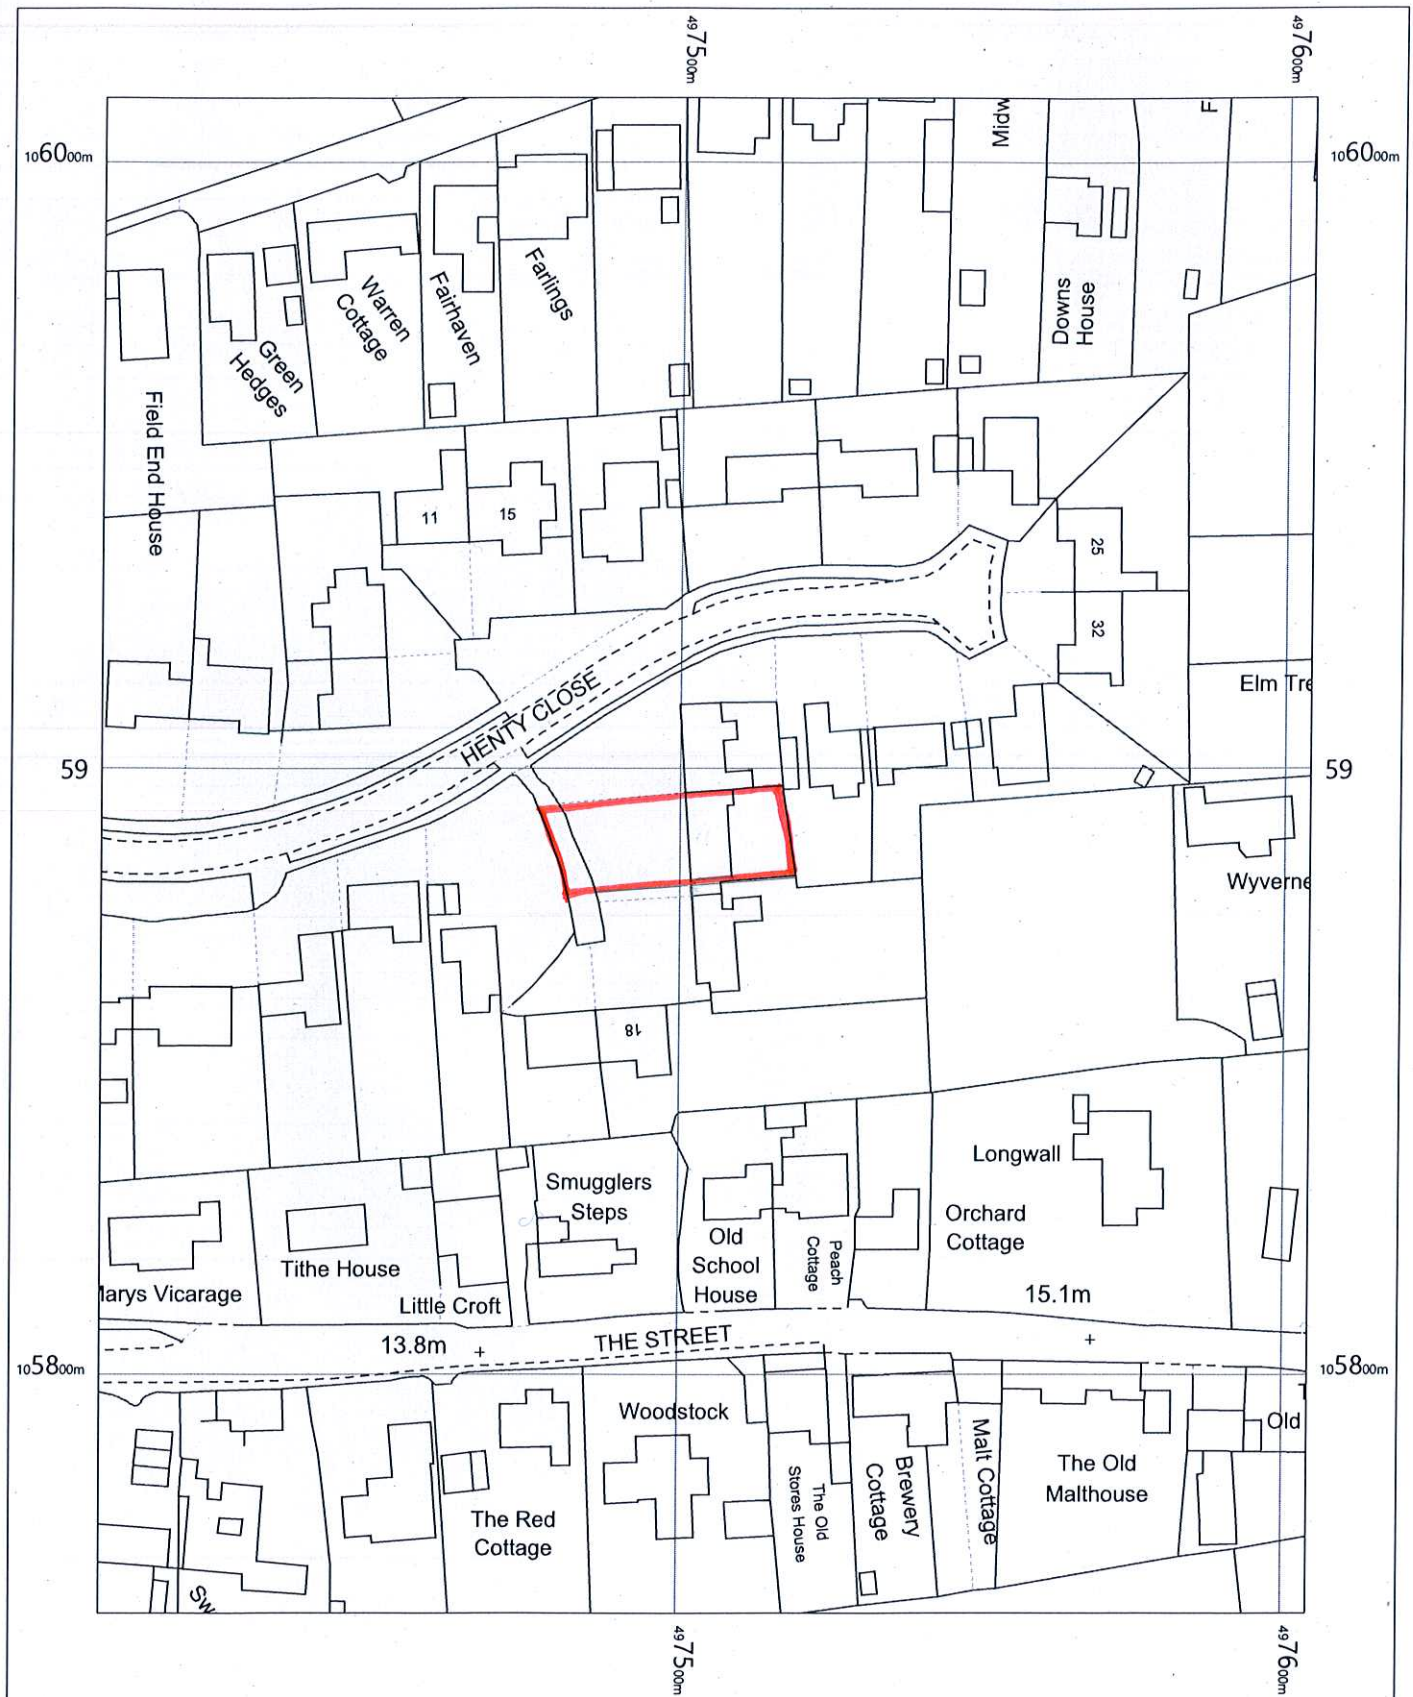

22, Henty Close
Walberton
Arundel
BN18 0PW

OS MasterMap 1250/2500/10000 scale
Friday, January 31, 2020, ID: MDP-00857077
www.mapdataportal.co.uk

1:1250 scale print at A4, Centre: 497504 E, 105886 N

©Crown Copyright Ordnance Survey. Licence no. 100019980



MAPS@
Aworth
SURVEY CONSULTANTS