


THE COACH HOUSE, THE STREET WALBERTON

Not To SCALE

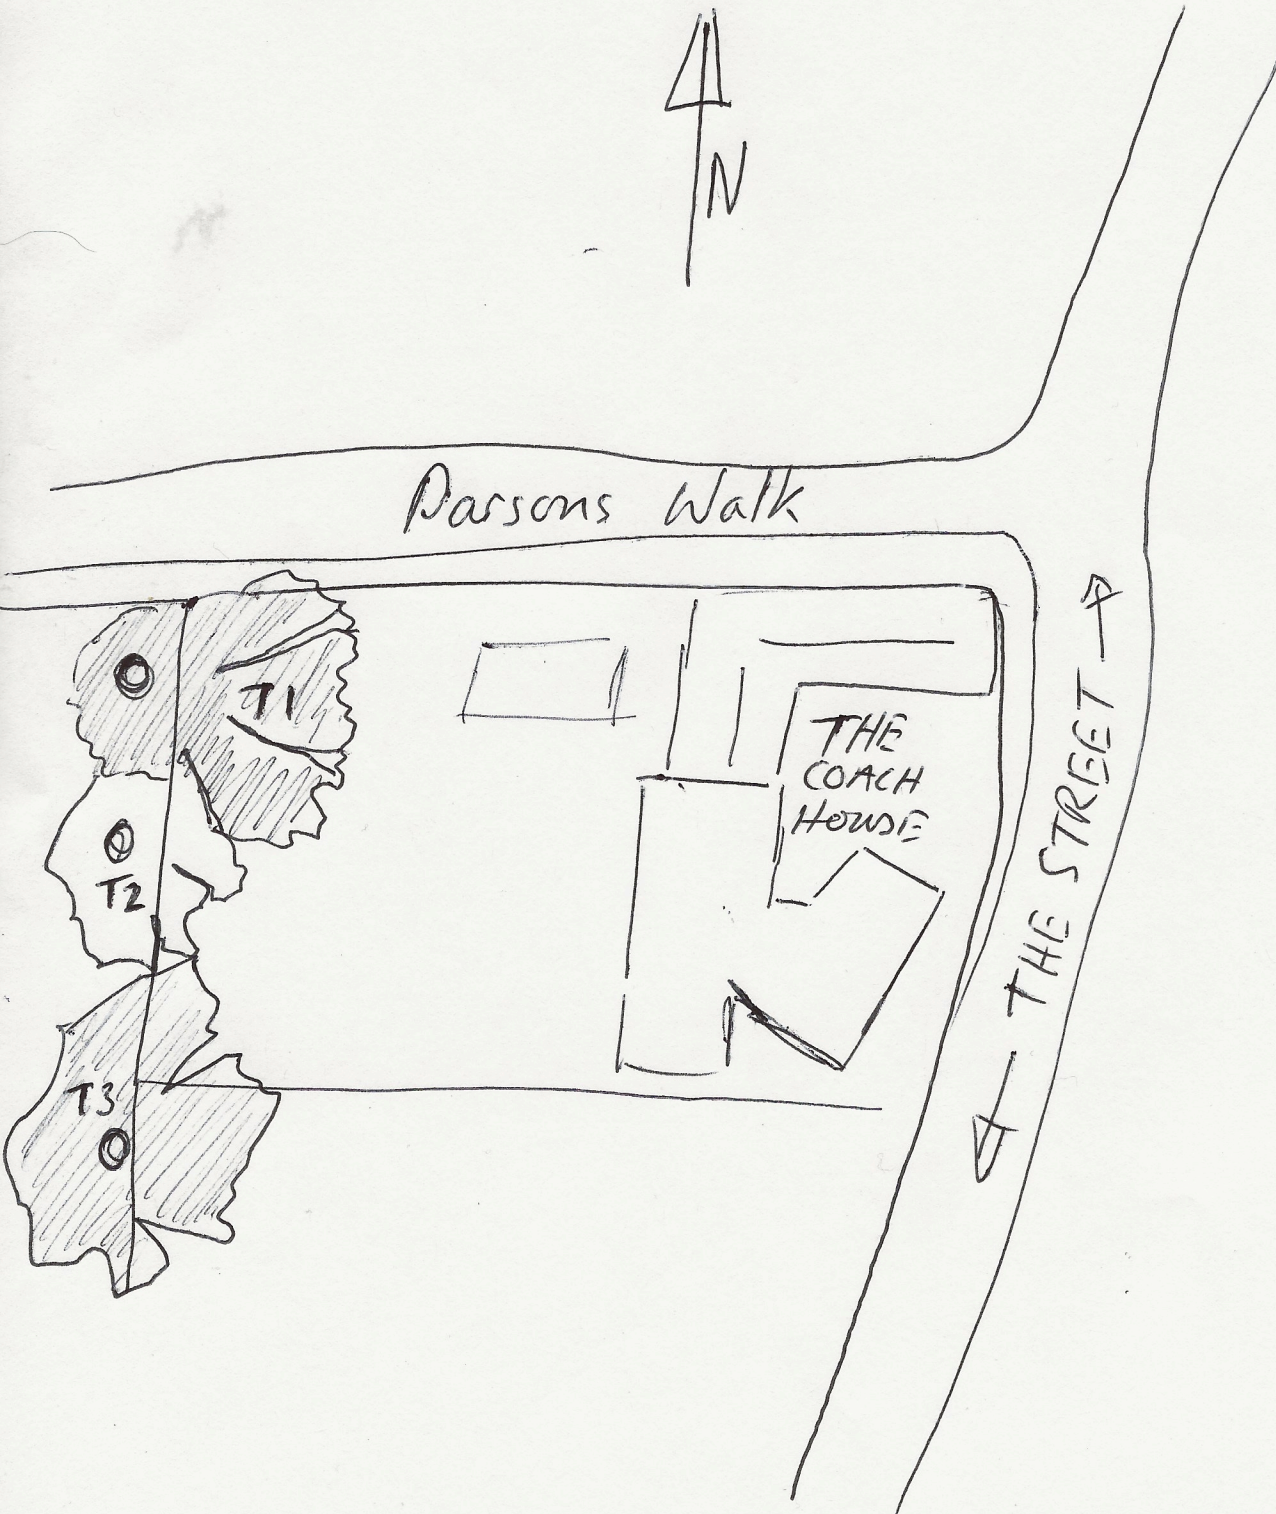

ARUN TREE COMPANY
MR J. BENTLEY N.D. Arb
28 CHOLLER COTTAGE
BARNHAM LANE
WALBERTON ARUNDEL
BN18 0AX
TEL: 01243 555452