



street elevation
+ site section:

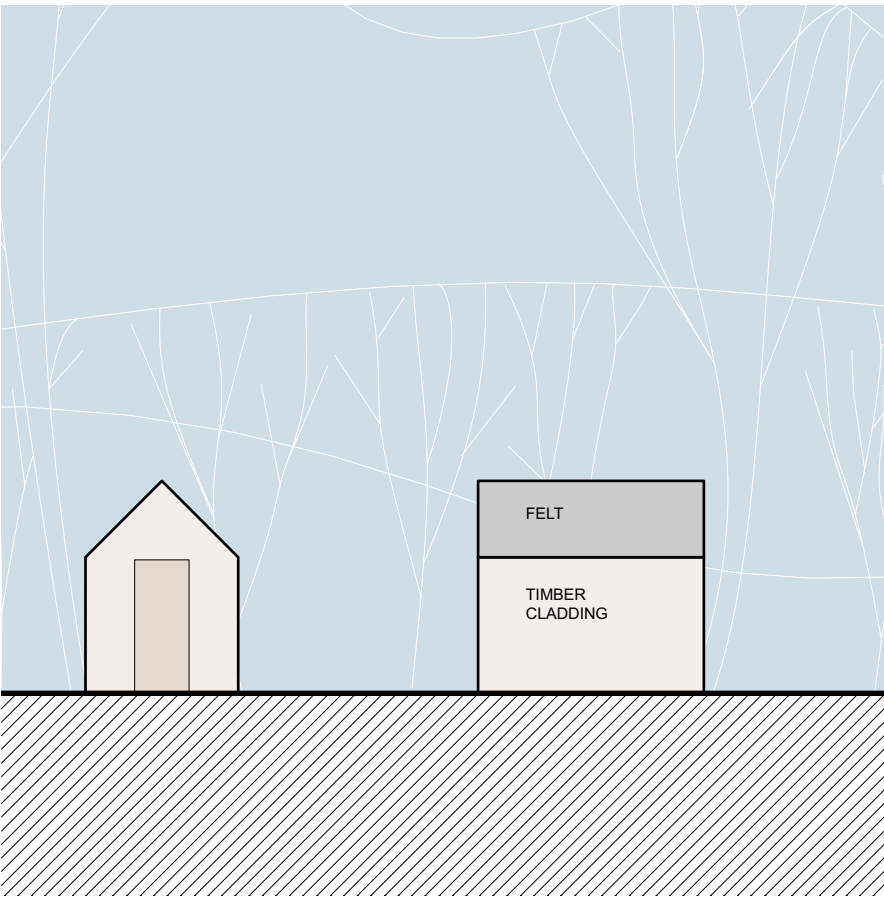


bike store:

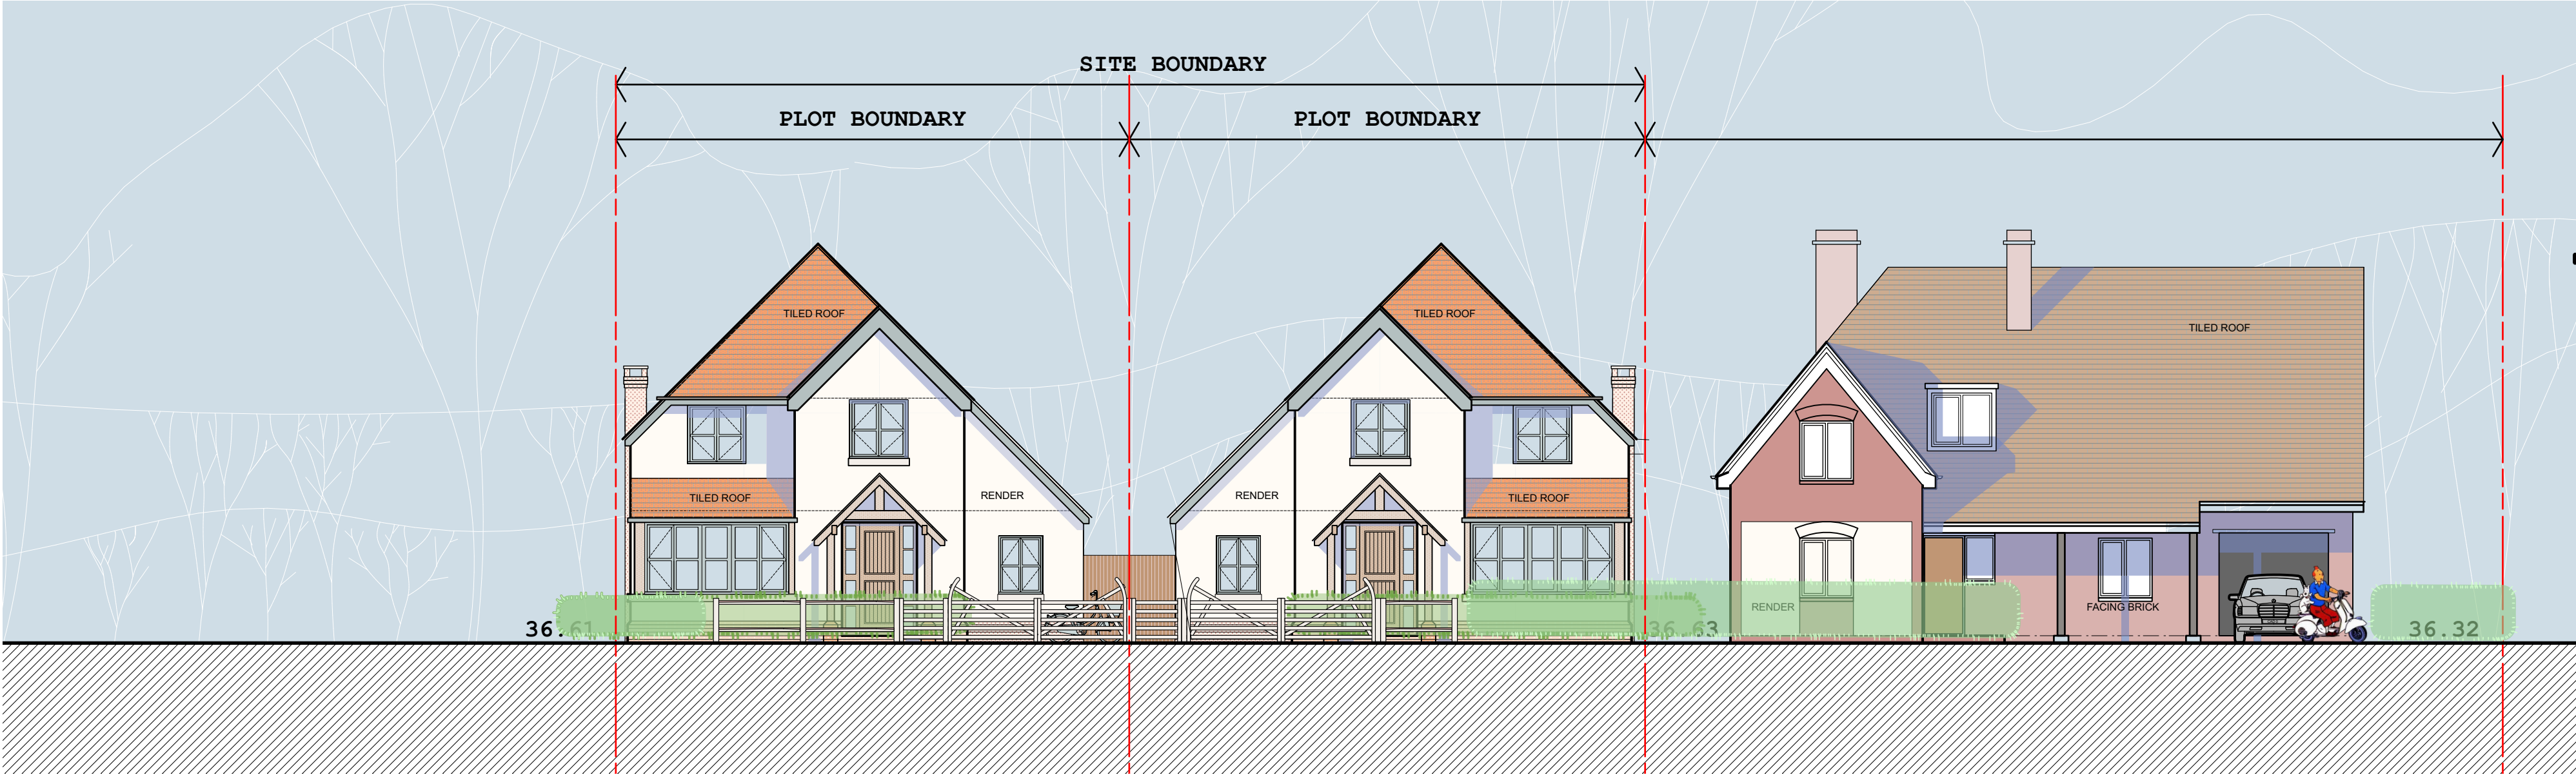


UNIT ONE UNIT TWO EXISTING DWELLING

elevations:

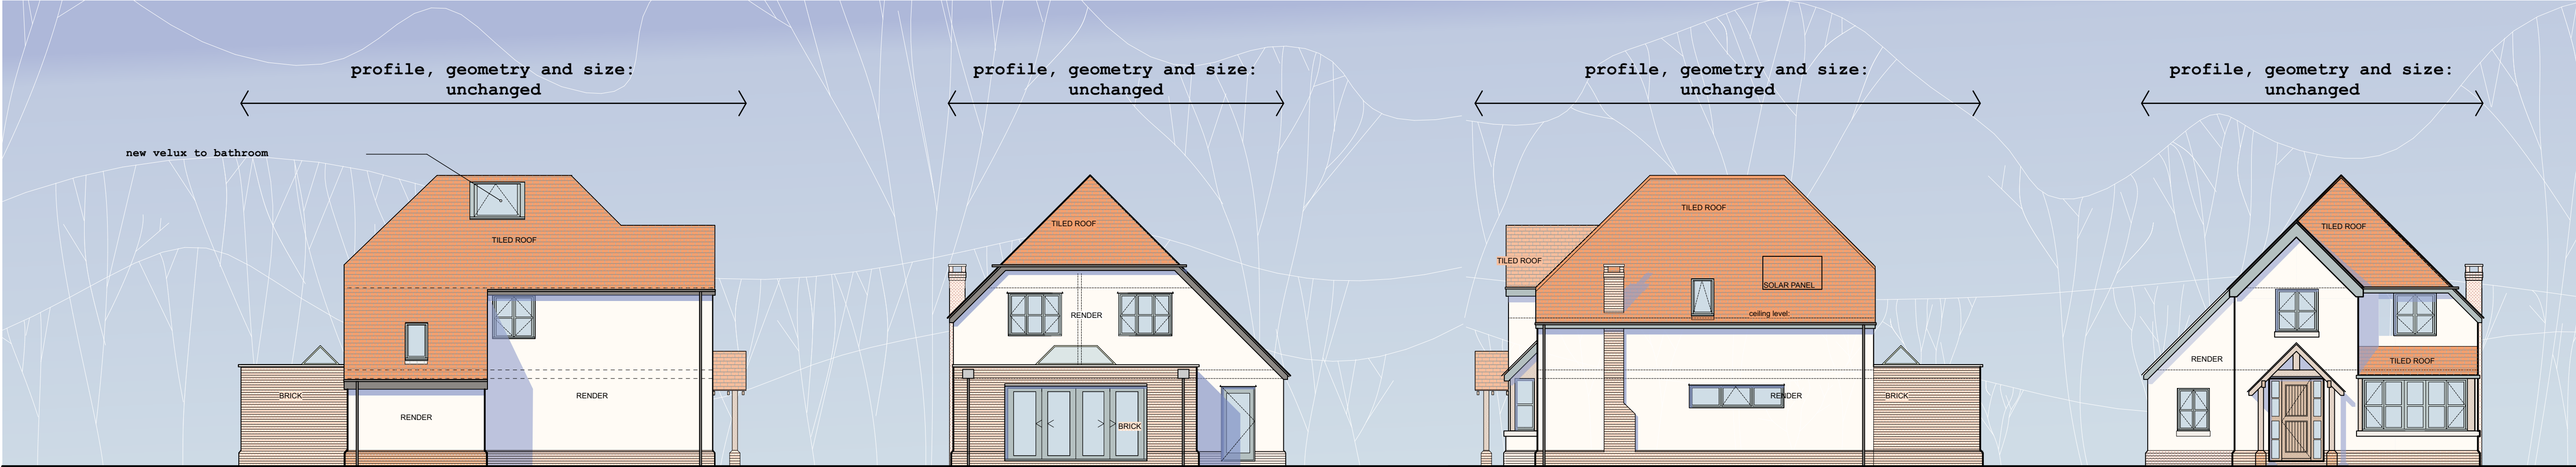


side elevation: rear elevation: side elevation: front elevation:


plans:

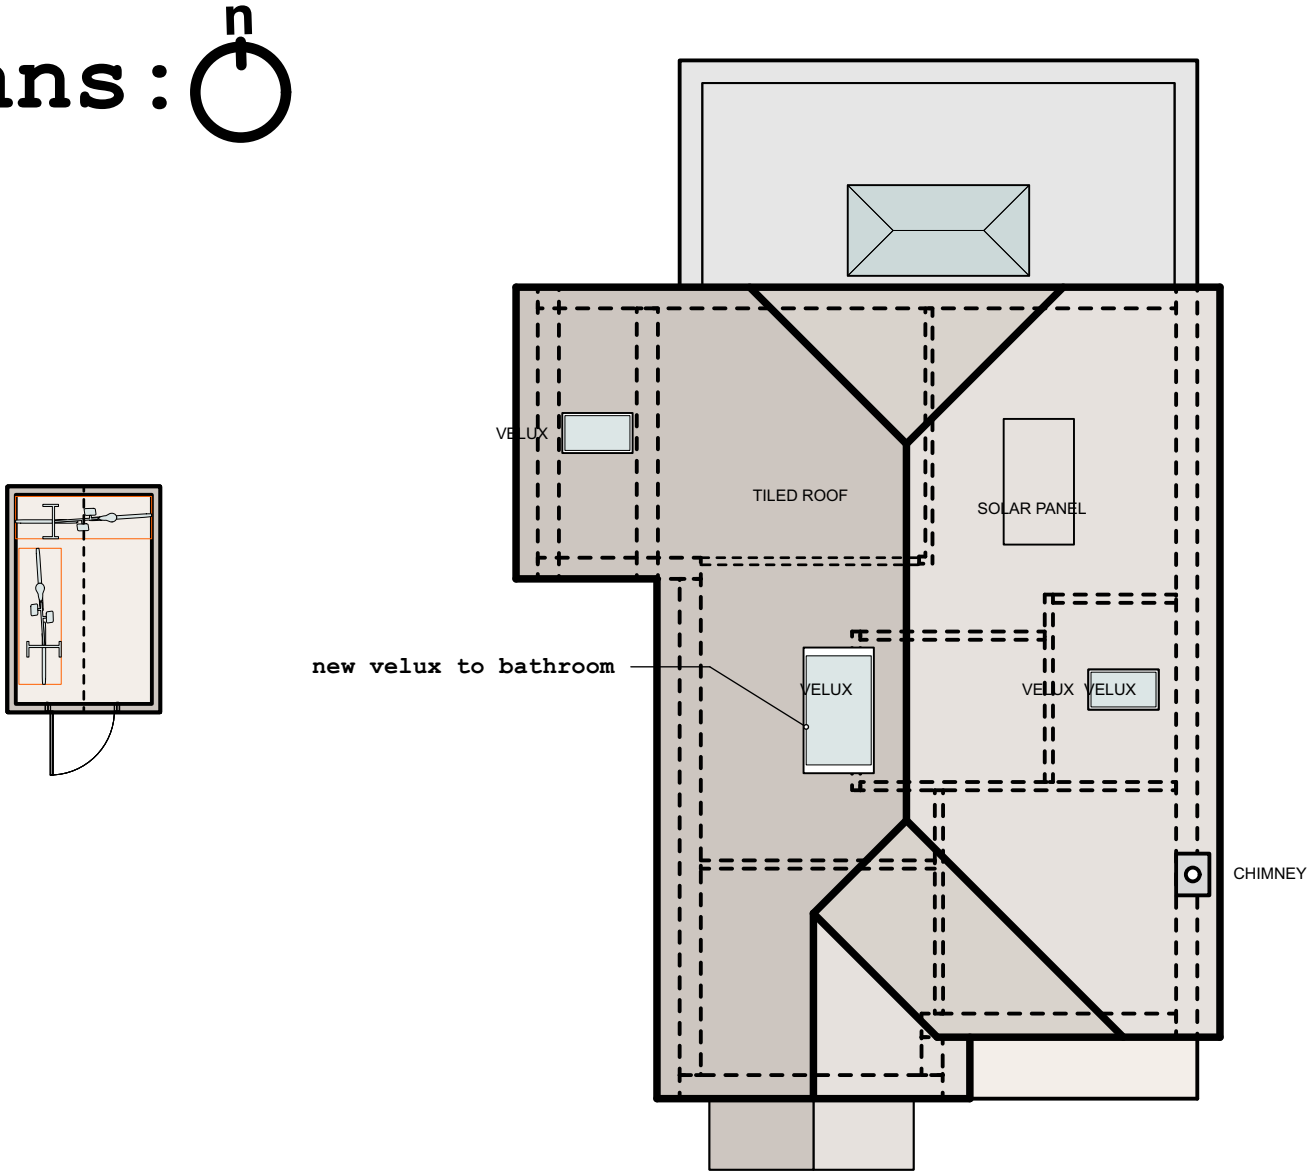

bike store: roof plan:

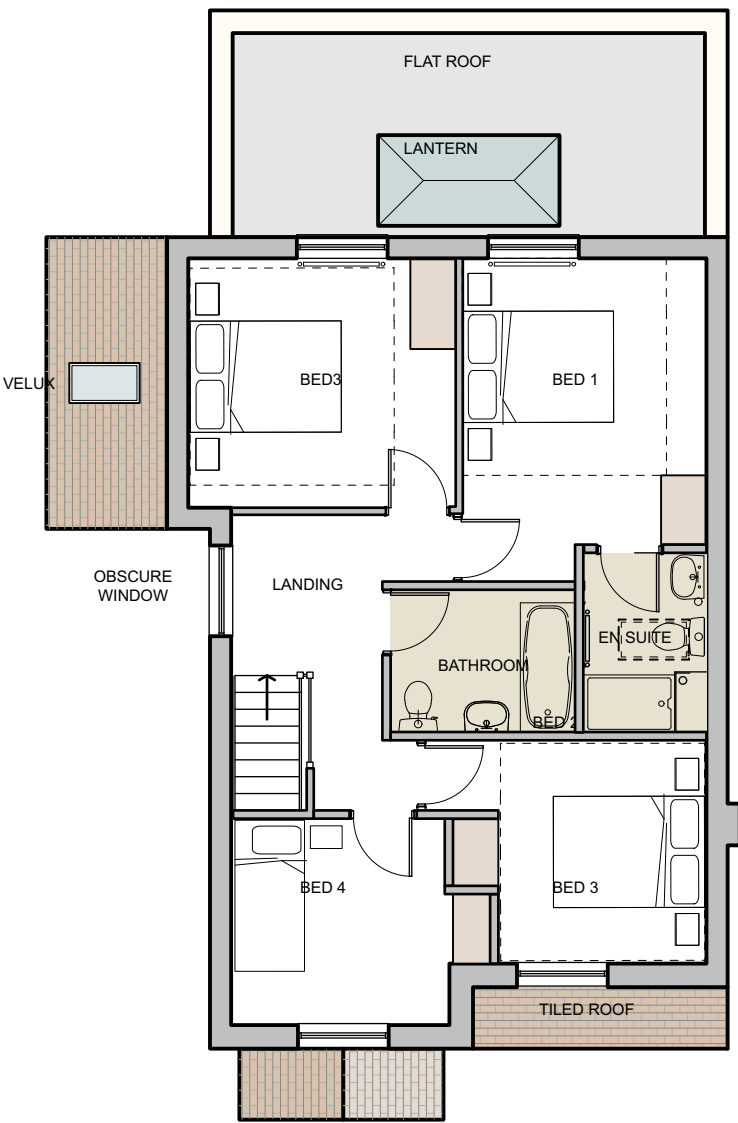


first floor:

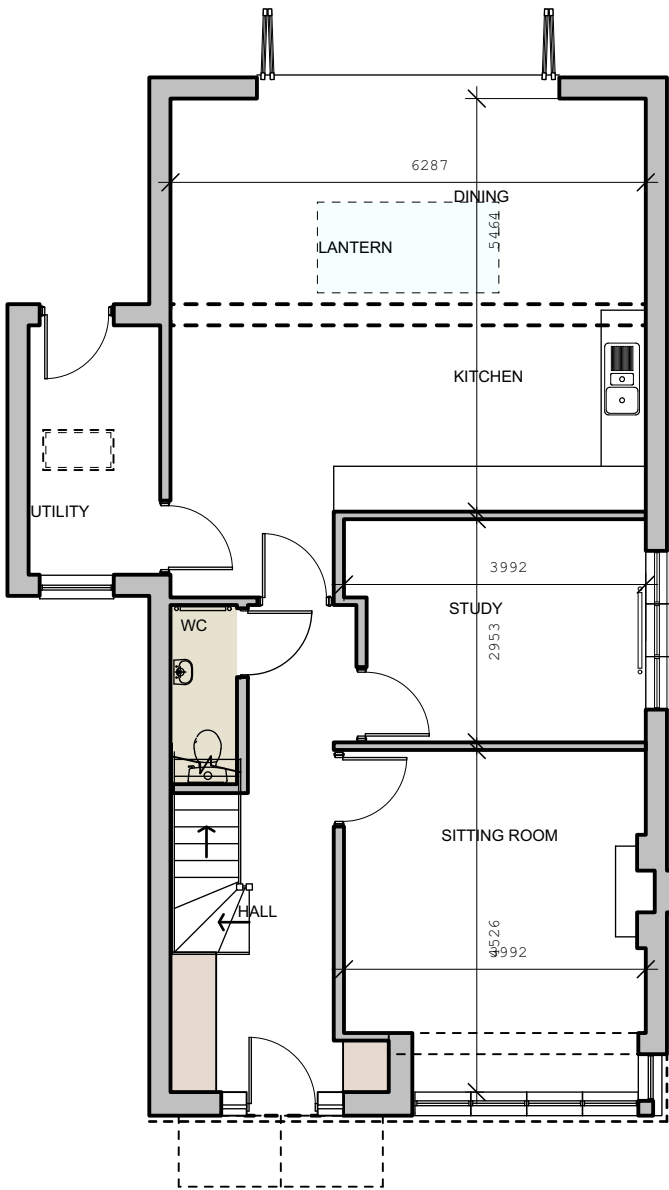


ground floor:

section:
1/50

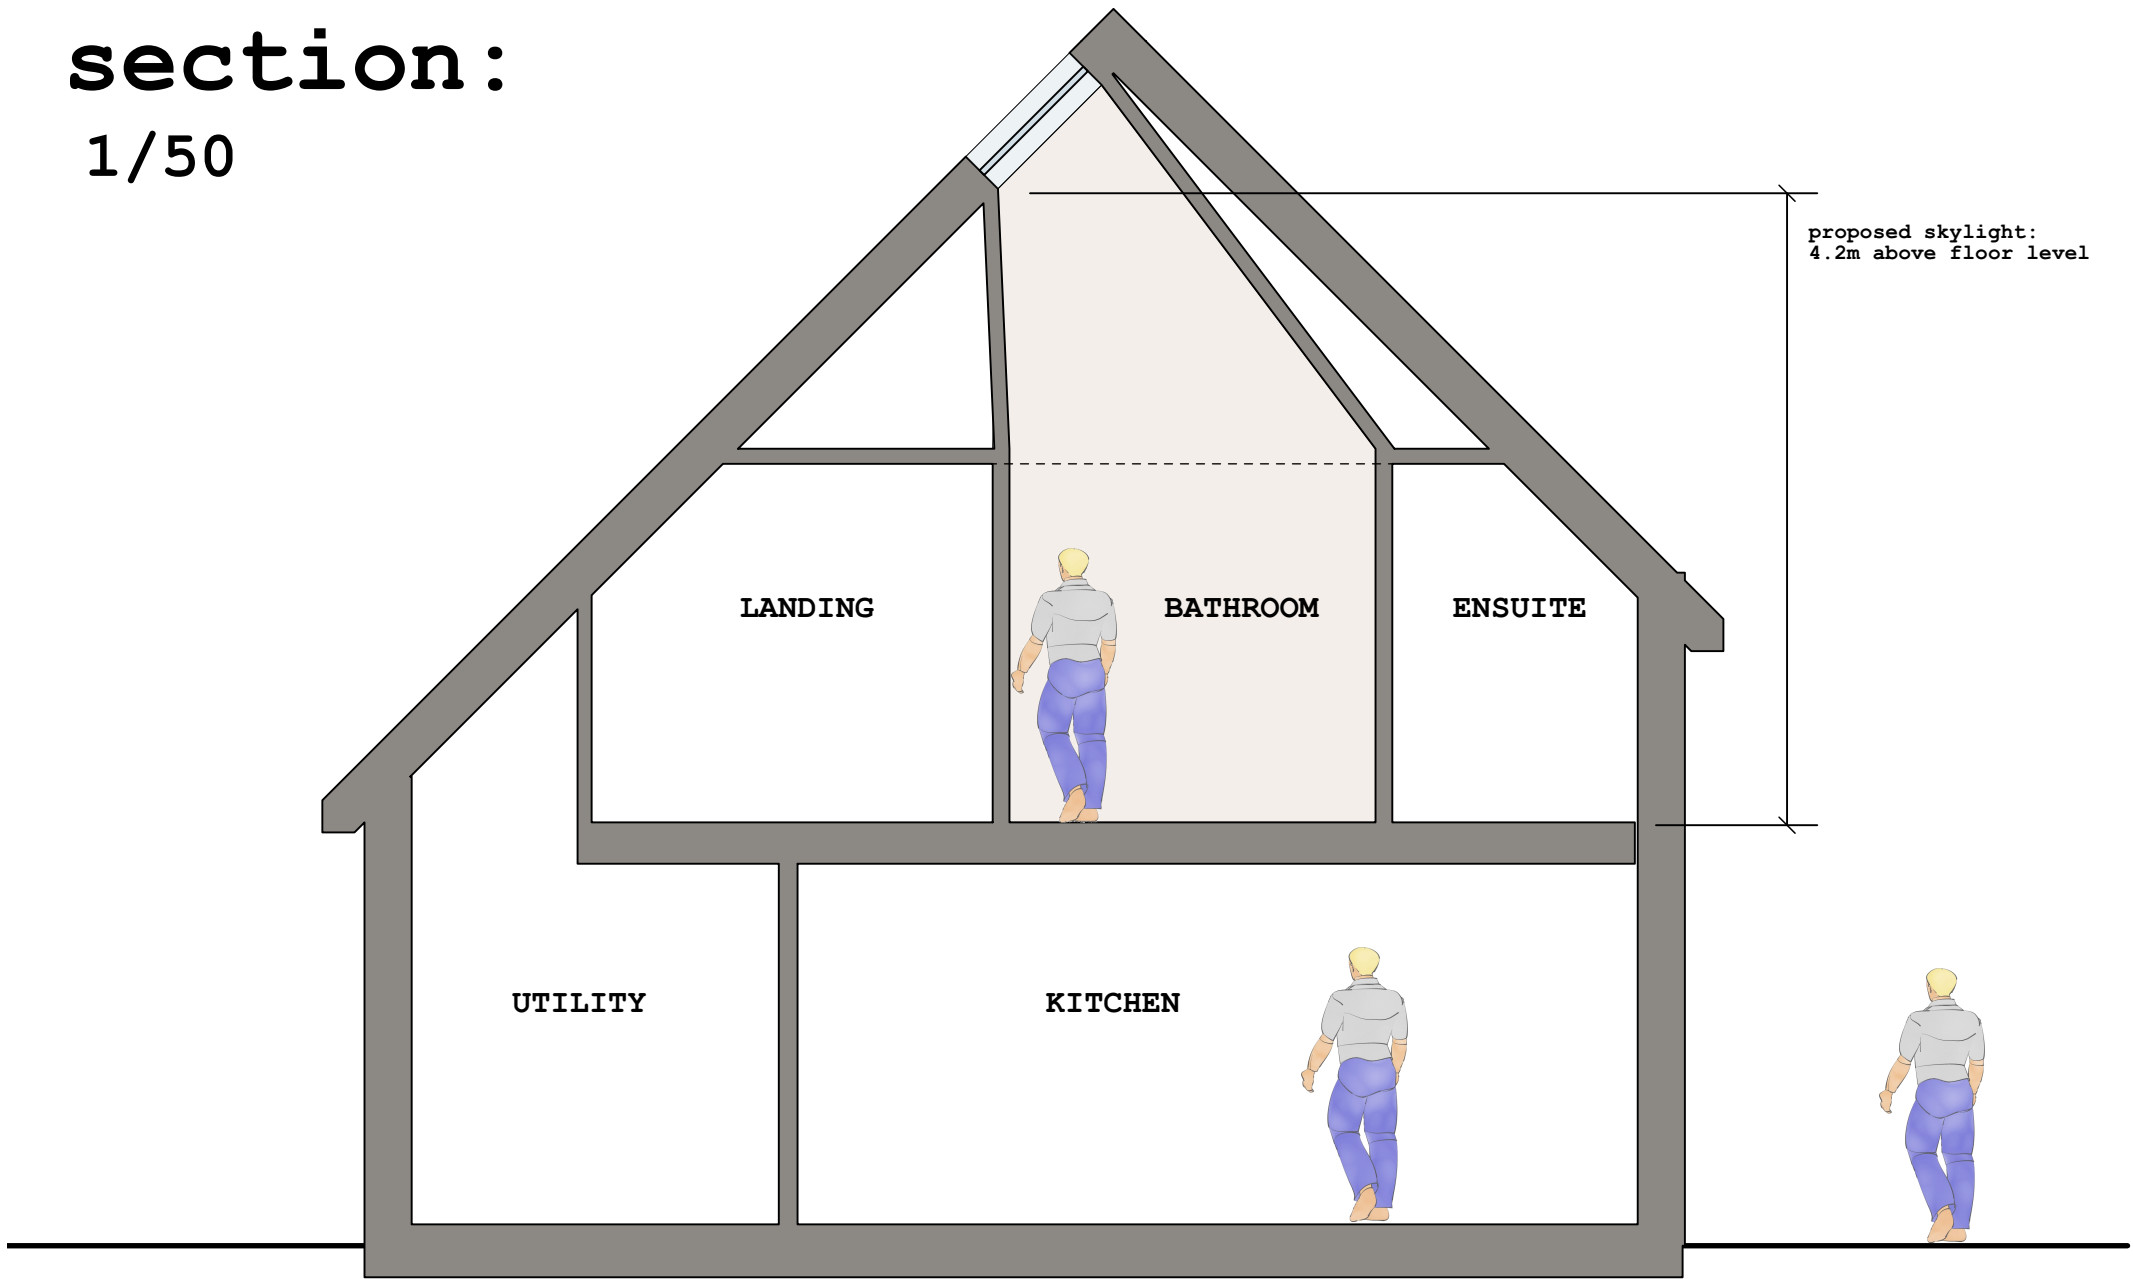

revisions:
FIRST ISSUE: 31.01.2022

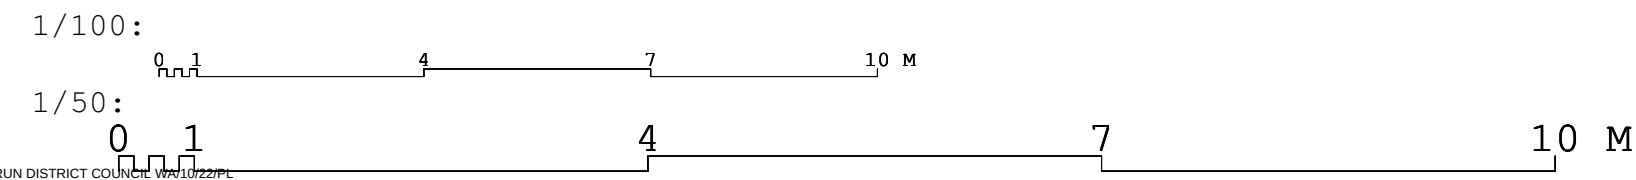

UNIT TWO