



street elevation
+ site section:




bike store:

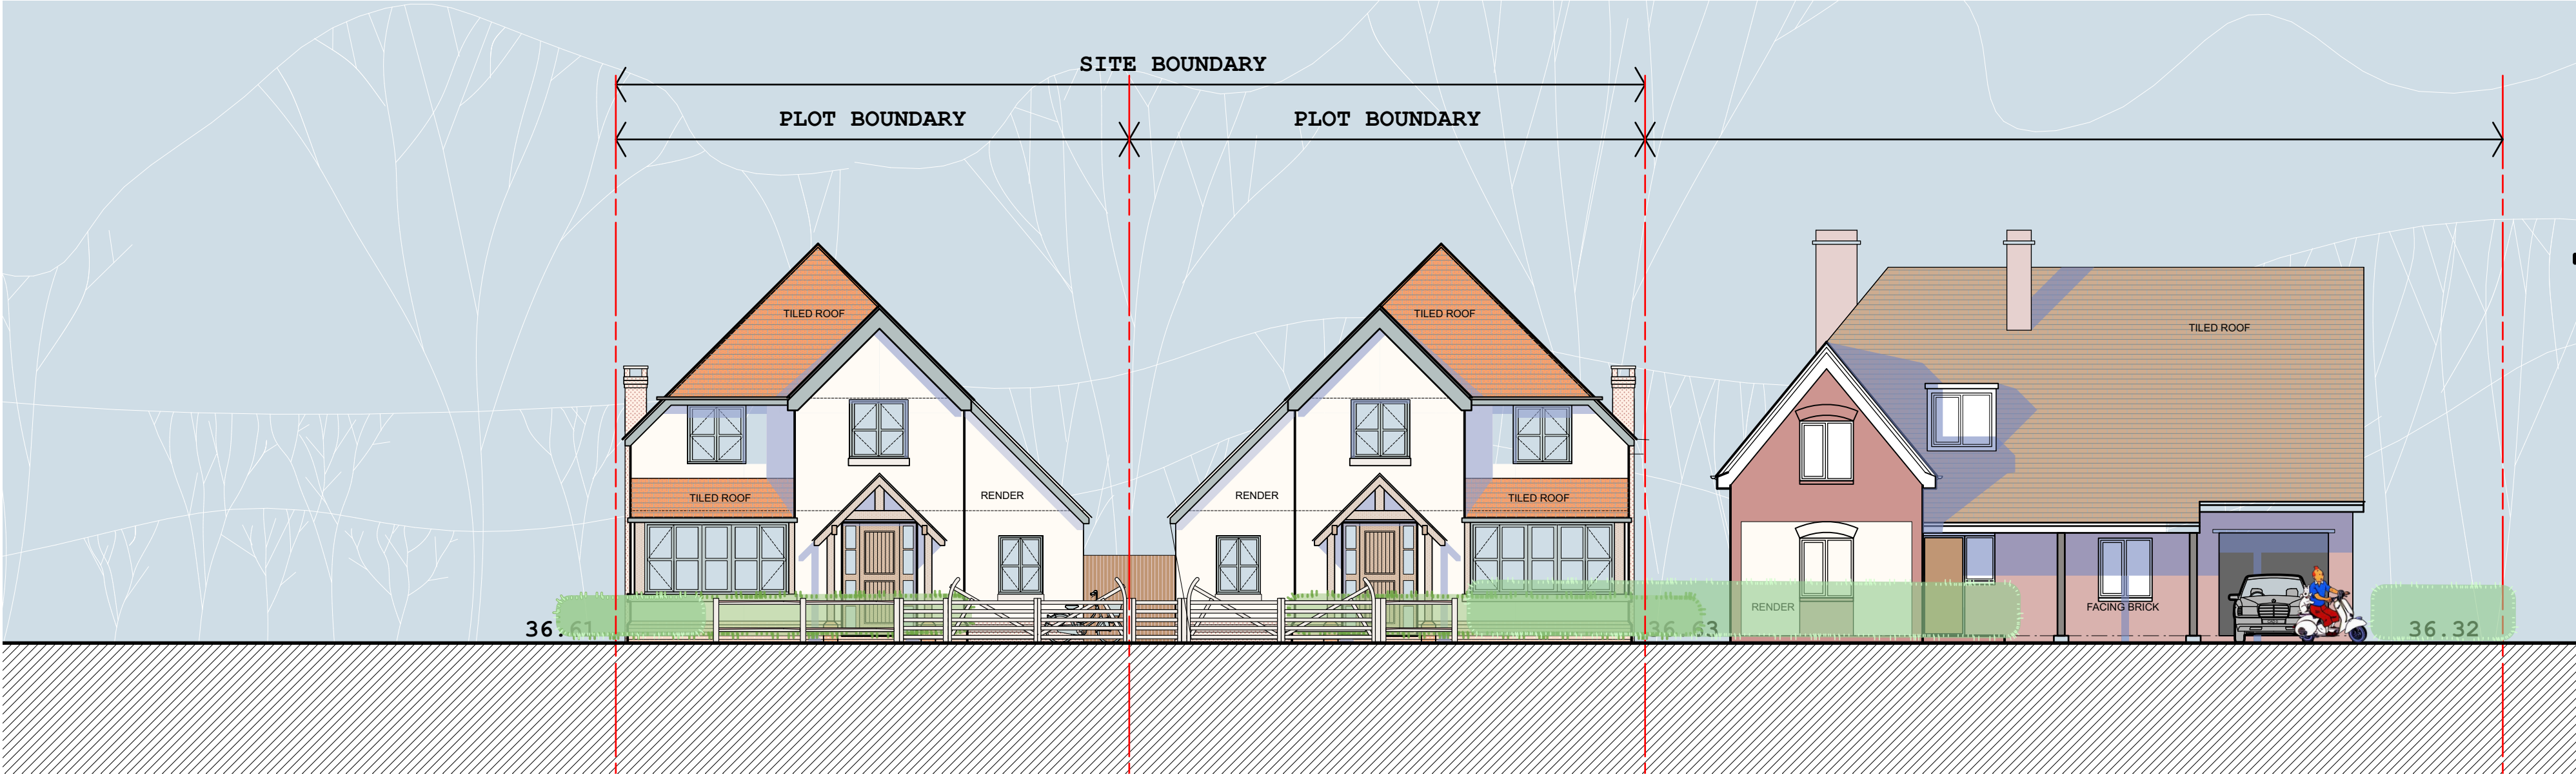


elevations:

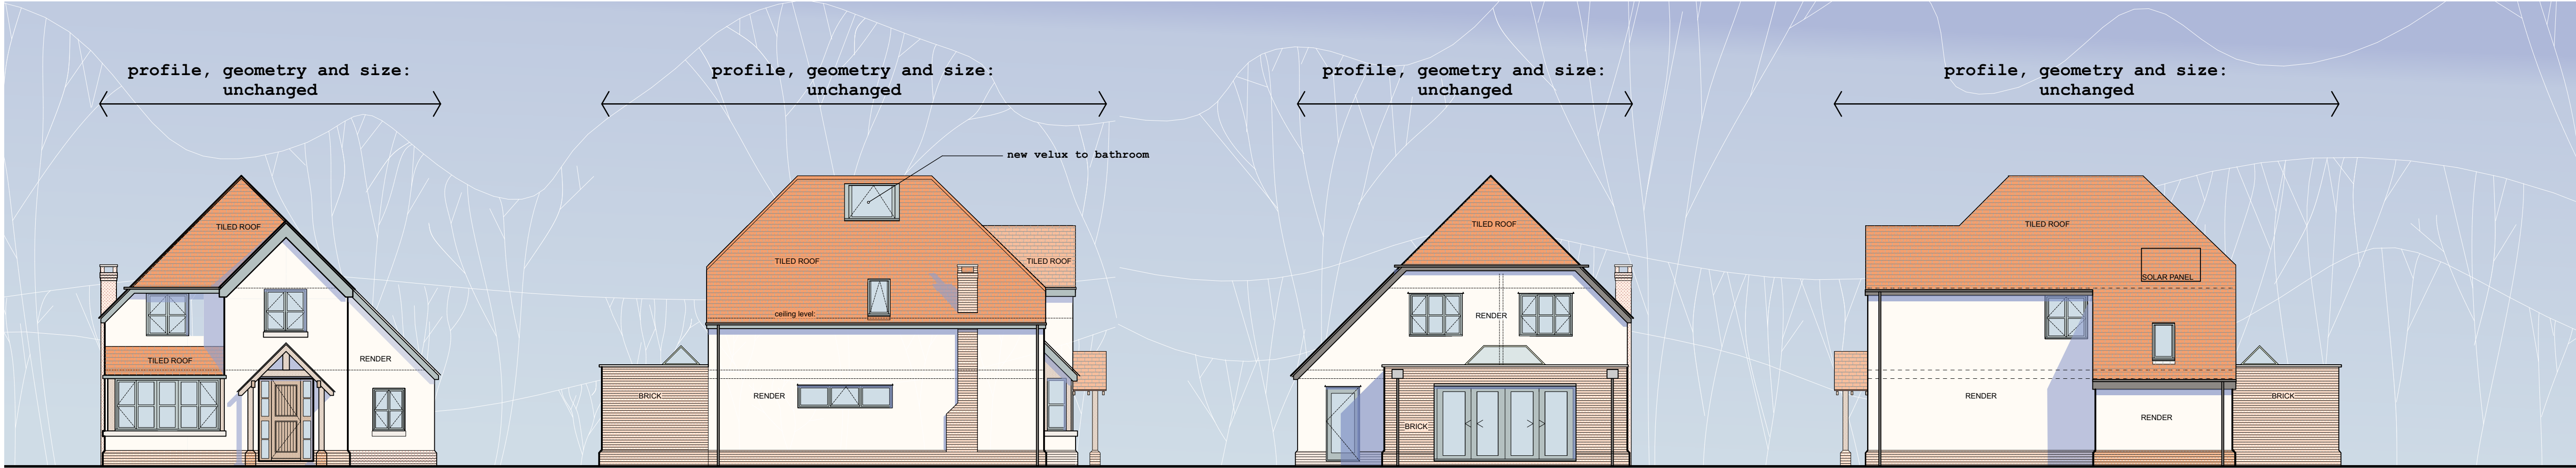

plans:

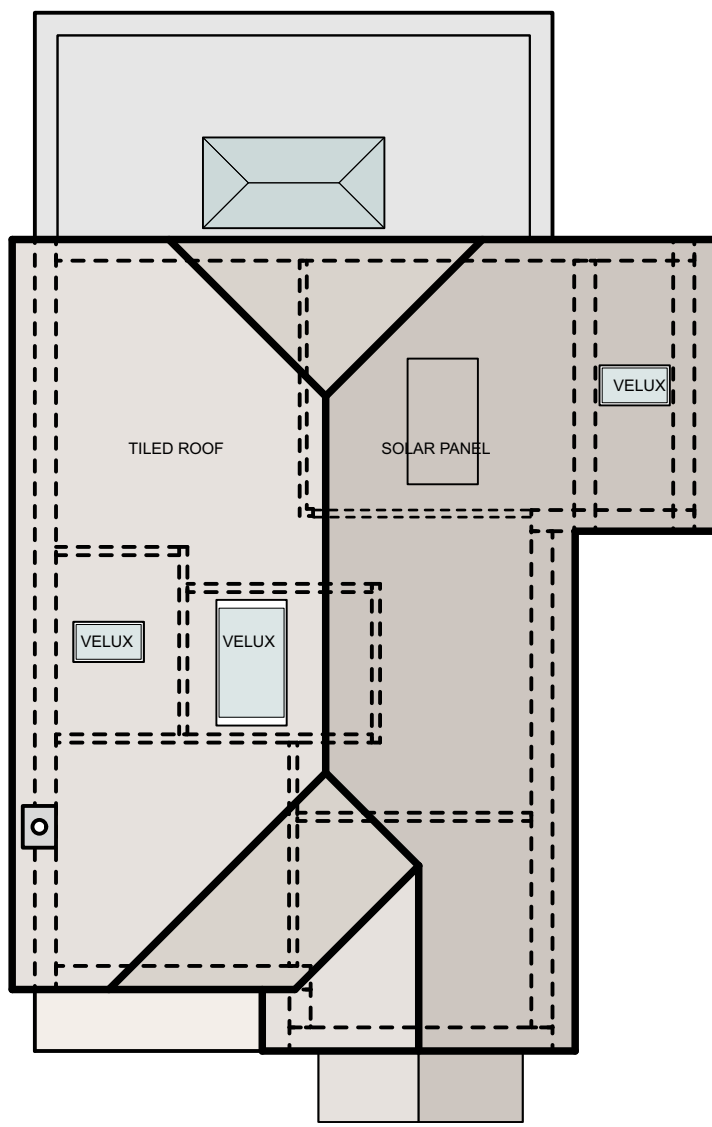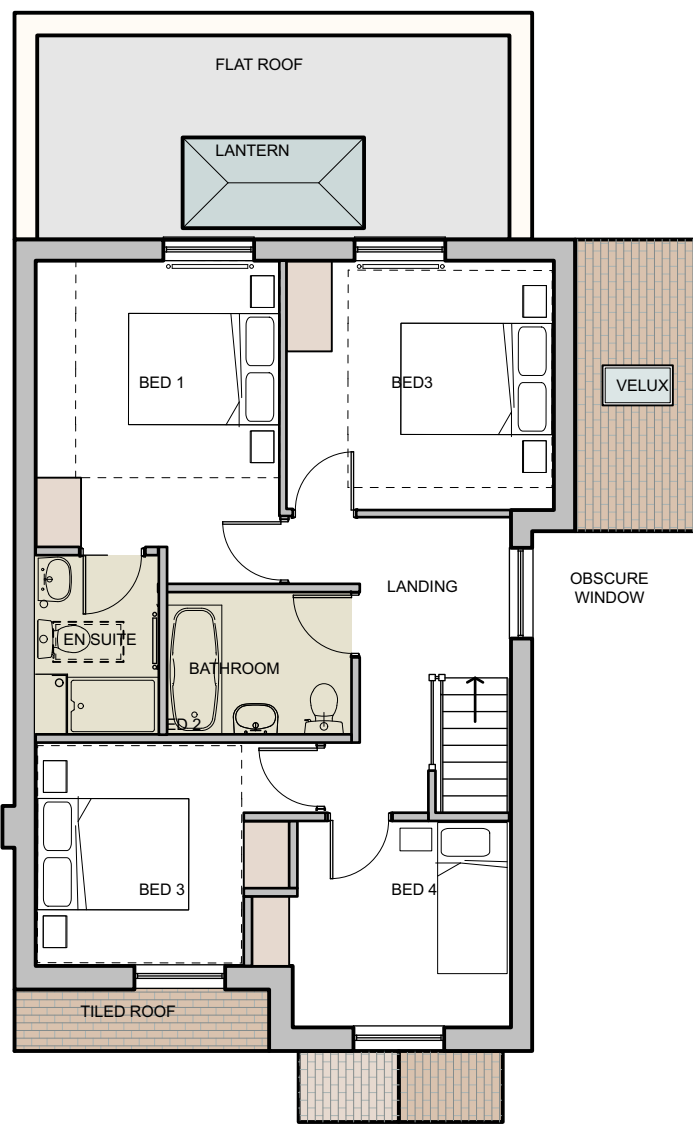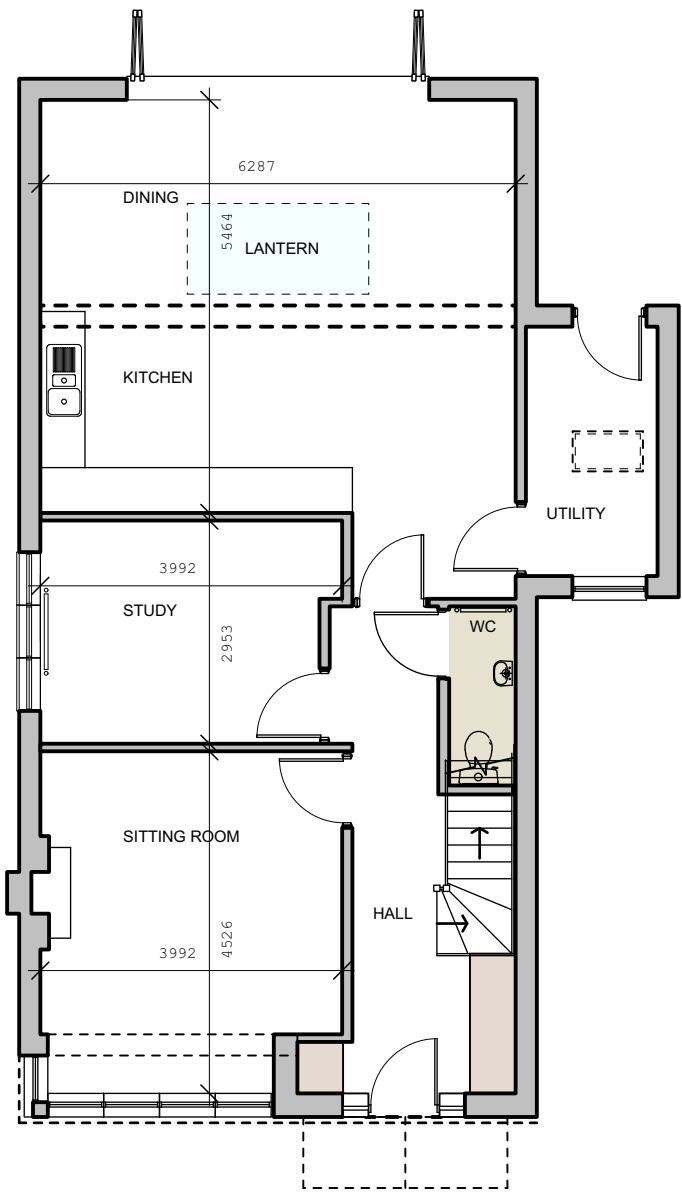

section:

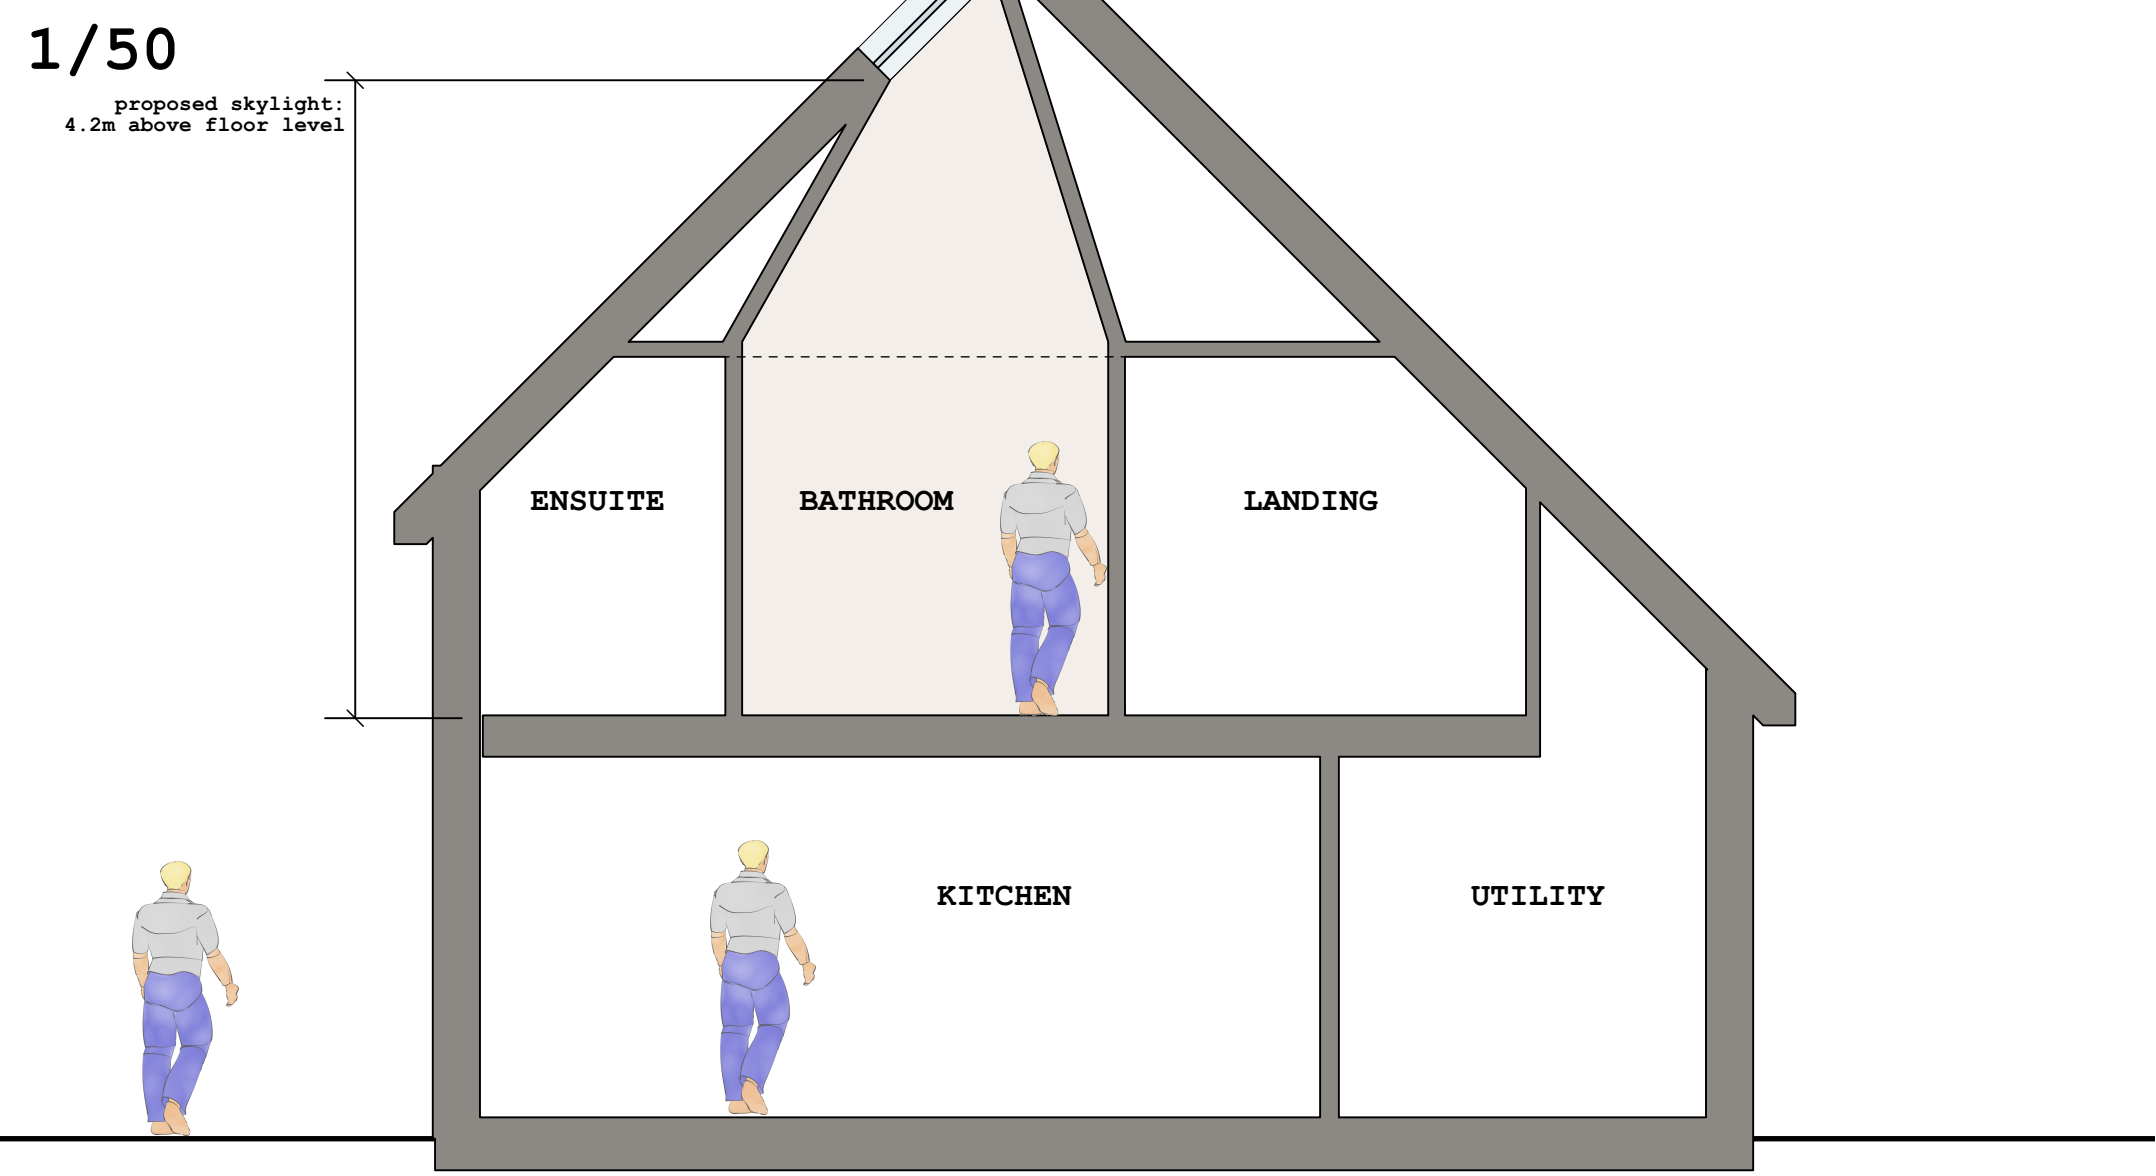

THIS DRAWING IS TO BE READ IN CONJUNCTION WITH ALL OTHER PROJECT, CONSULTANT + SPECIALIST CONTRACTORS DOCUMENTATION. Do not scale. Figured dimensions only are to be taken from this drawing. All dimensions are to be checked on site before any work is put in hand.

notes:

key:

revisions:
FIRST ISSUE:
31.01.2022+ MMA 73 application unit two

UNIT ONE

1 Orchard Way: Fontwell BN18 0SH

nb:17101+14

proposed : unit one

nb:architects+
UNIT FIVE level four south
new england house, new england street
Brighton, East Sussex, BN1 4GH
t: +44(0)1273 609603
mail@ nbarchitecture.com