


block plan:1/1250


based upon OS map + detail survey (overlaid)

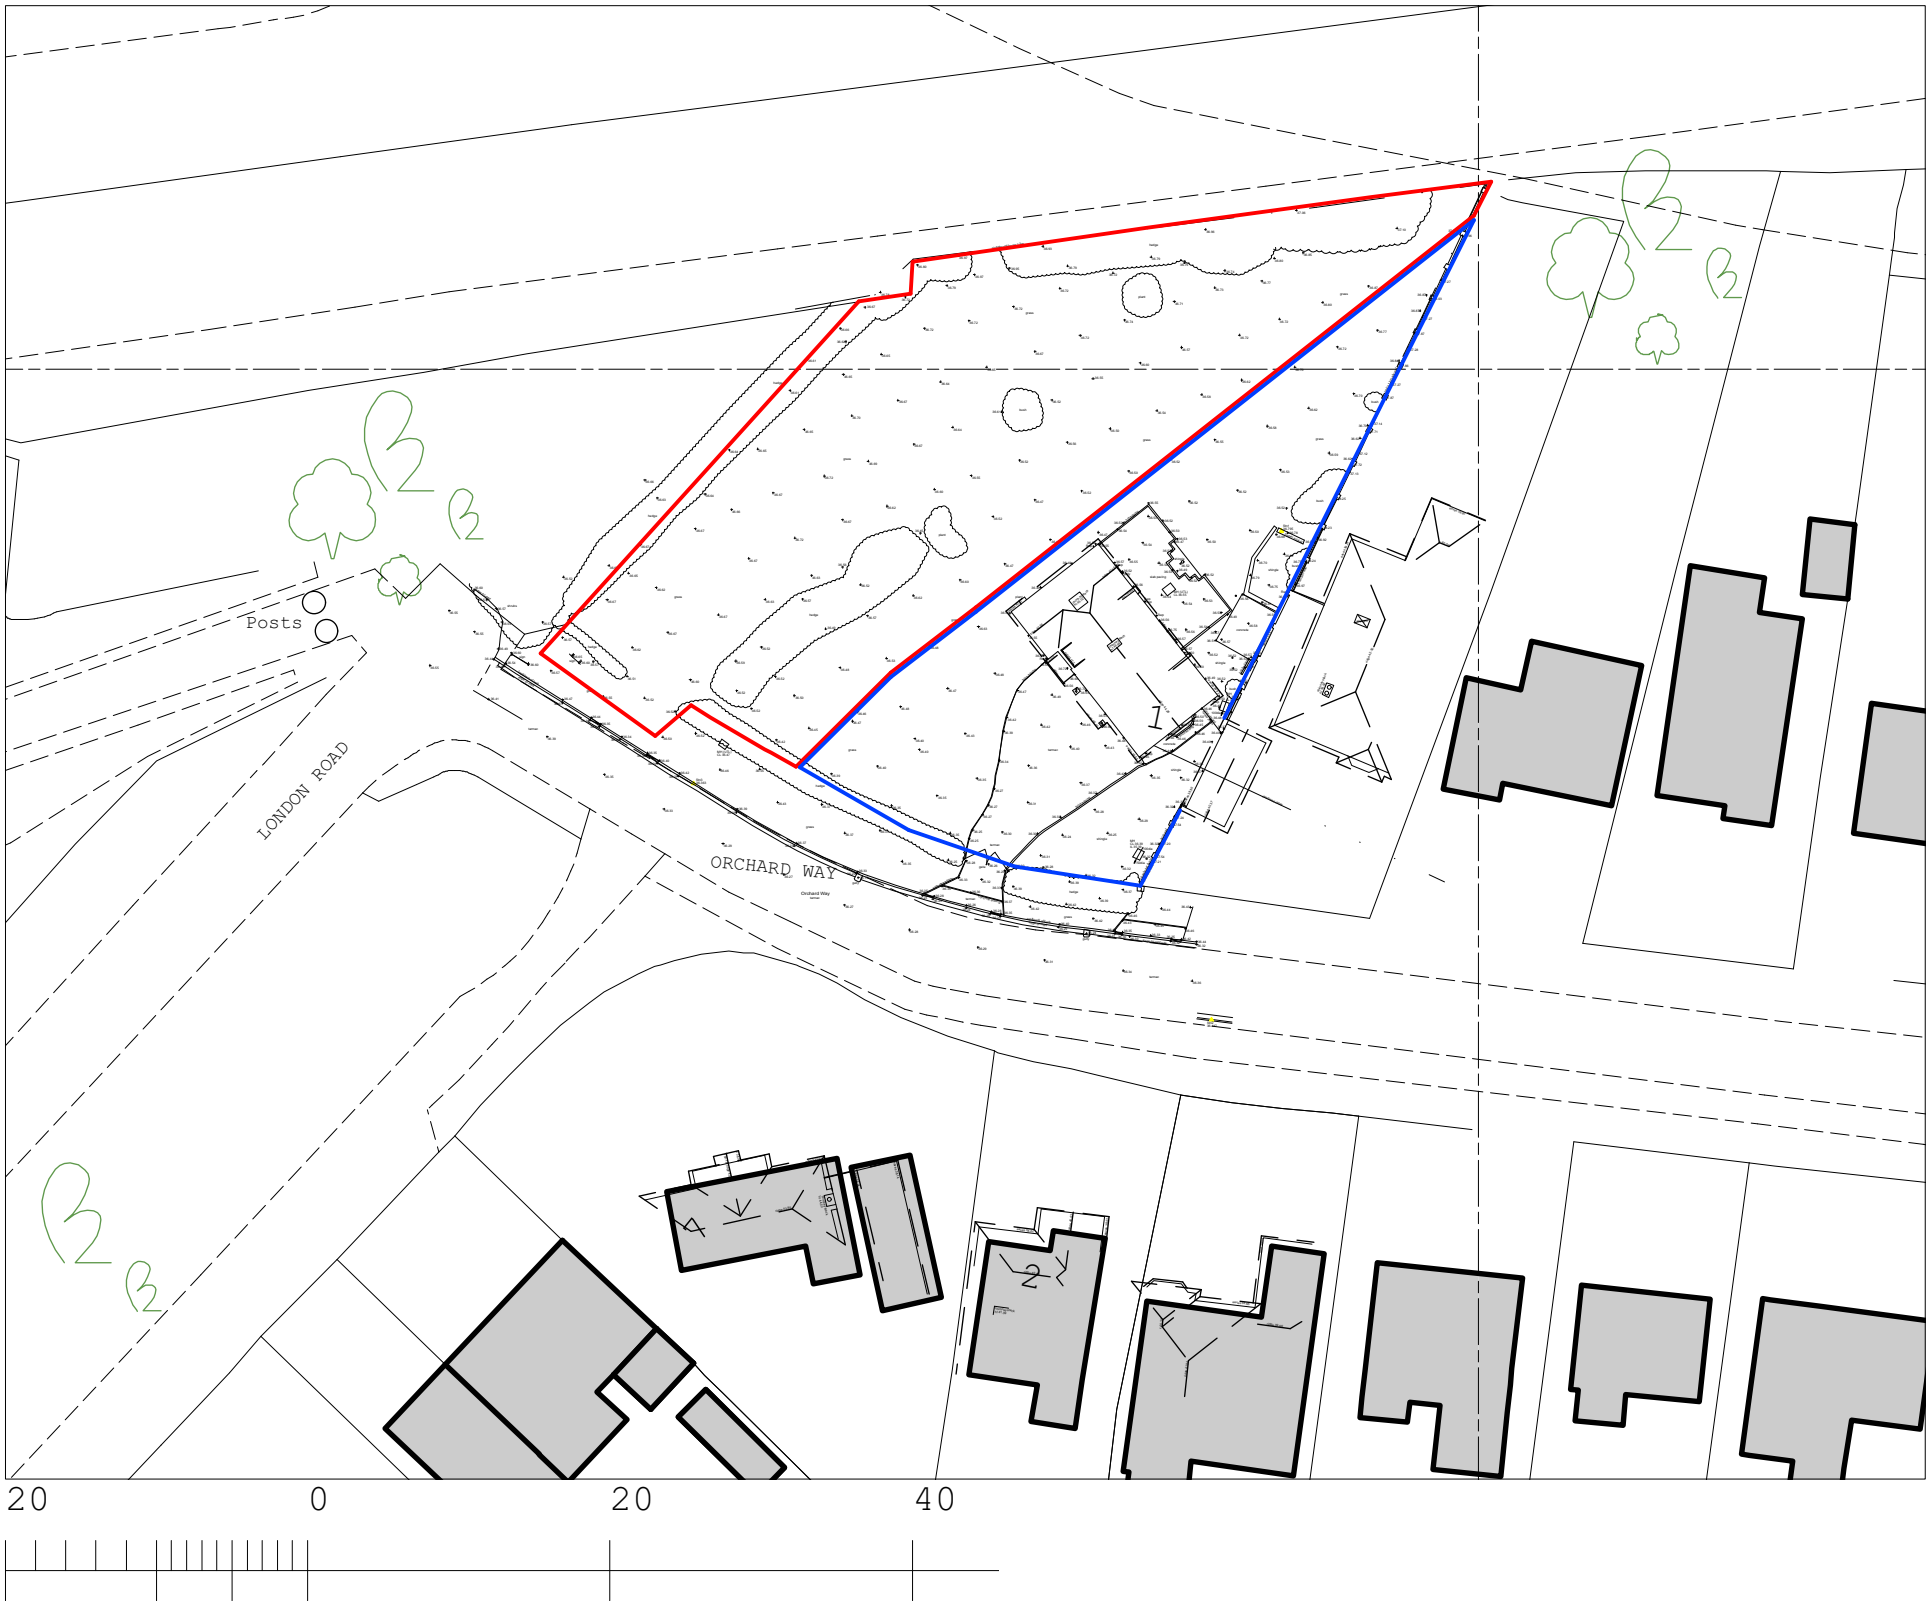

Metres

location plan:1/1250

based upon OS map + detail survey (overlaid)

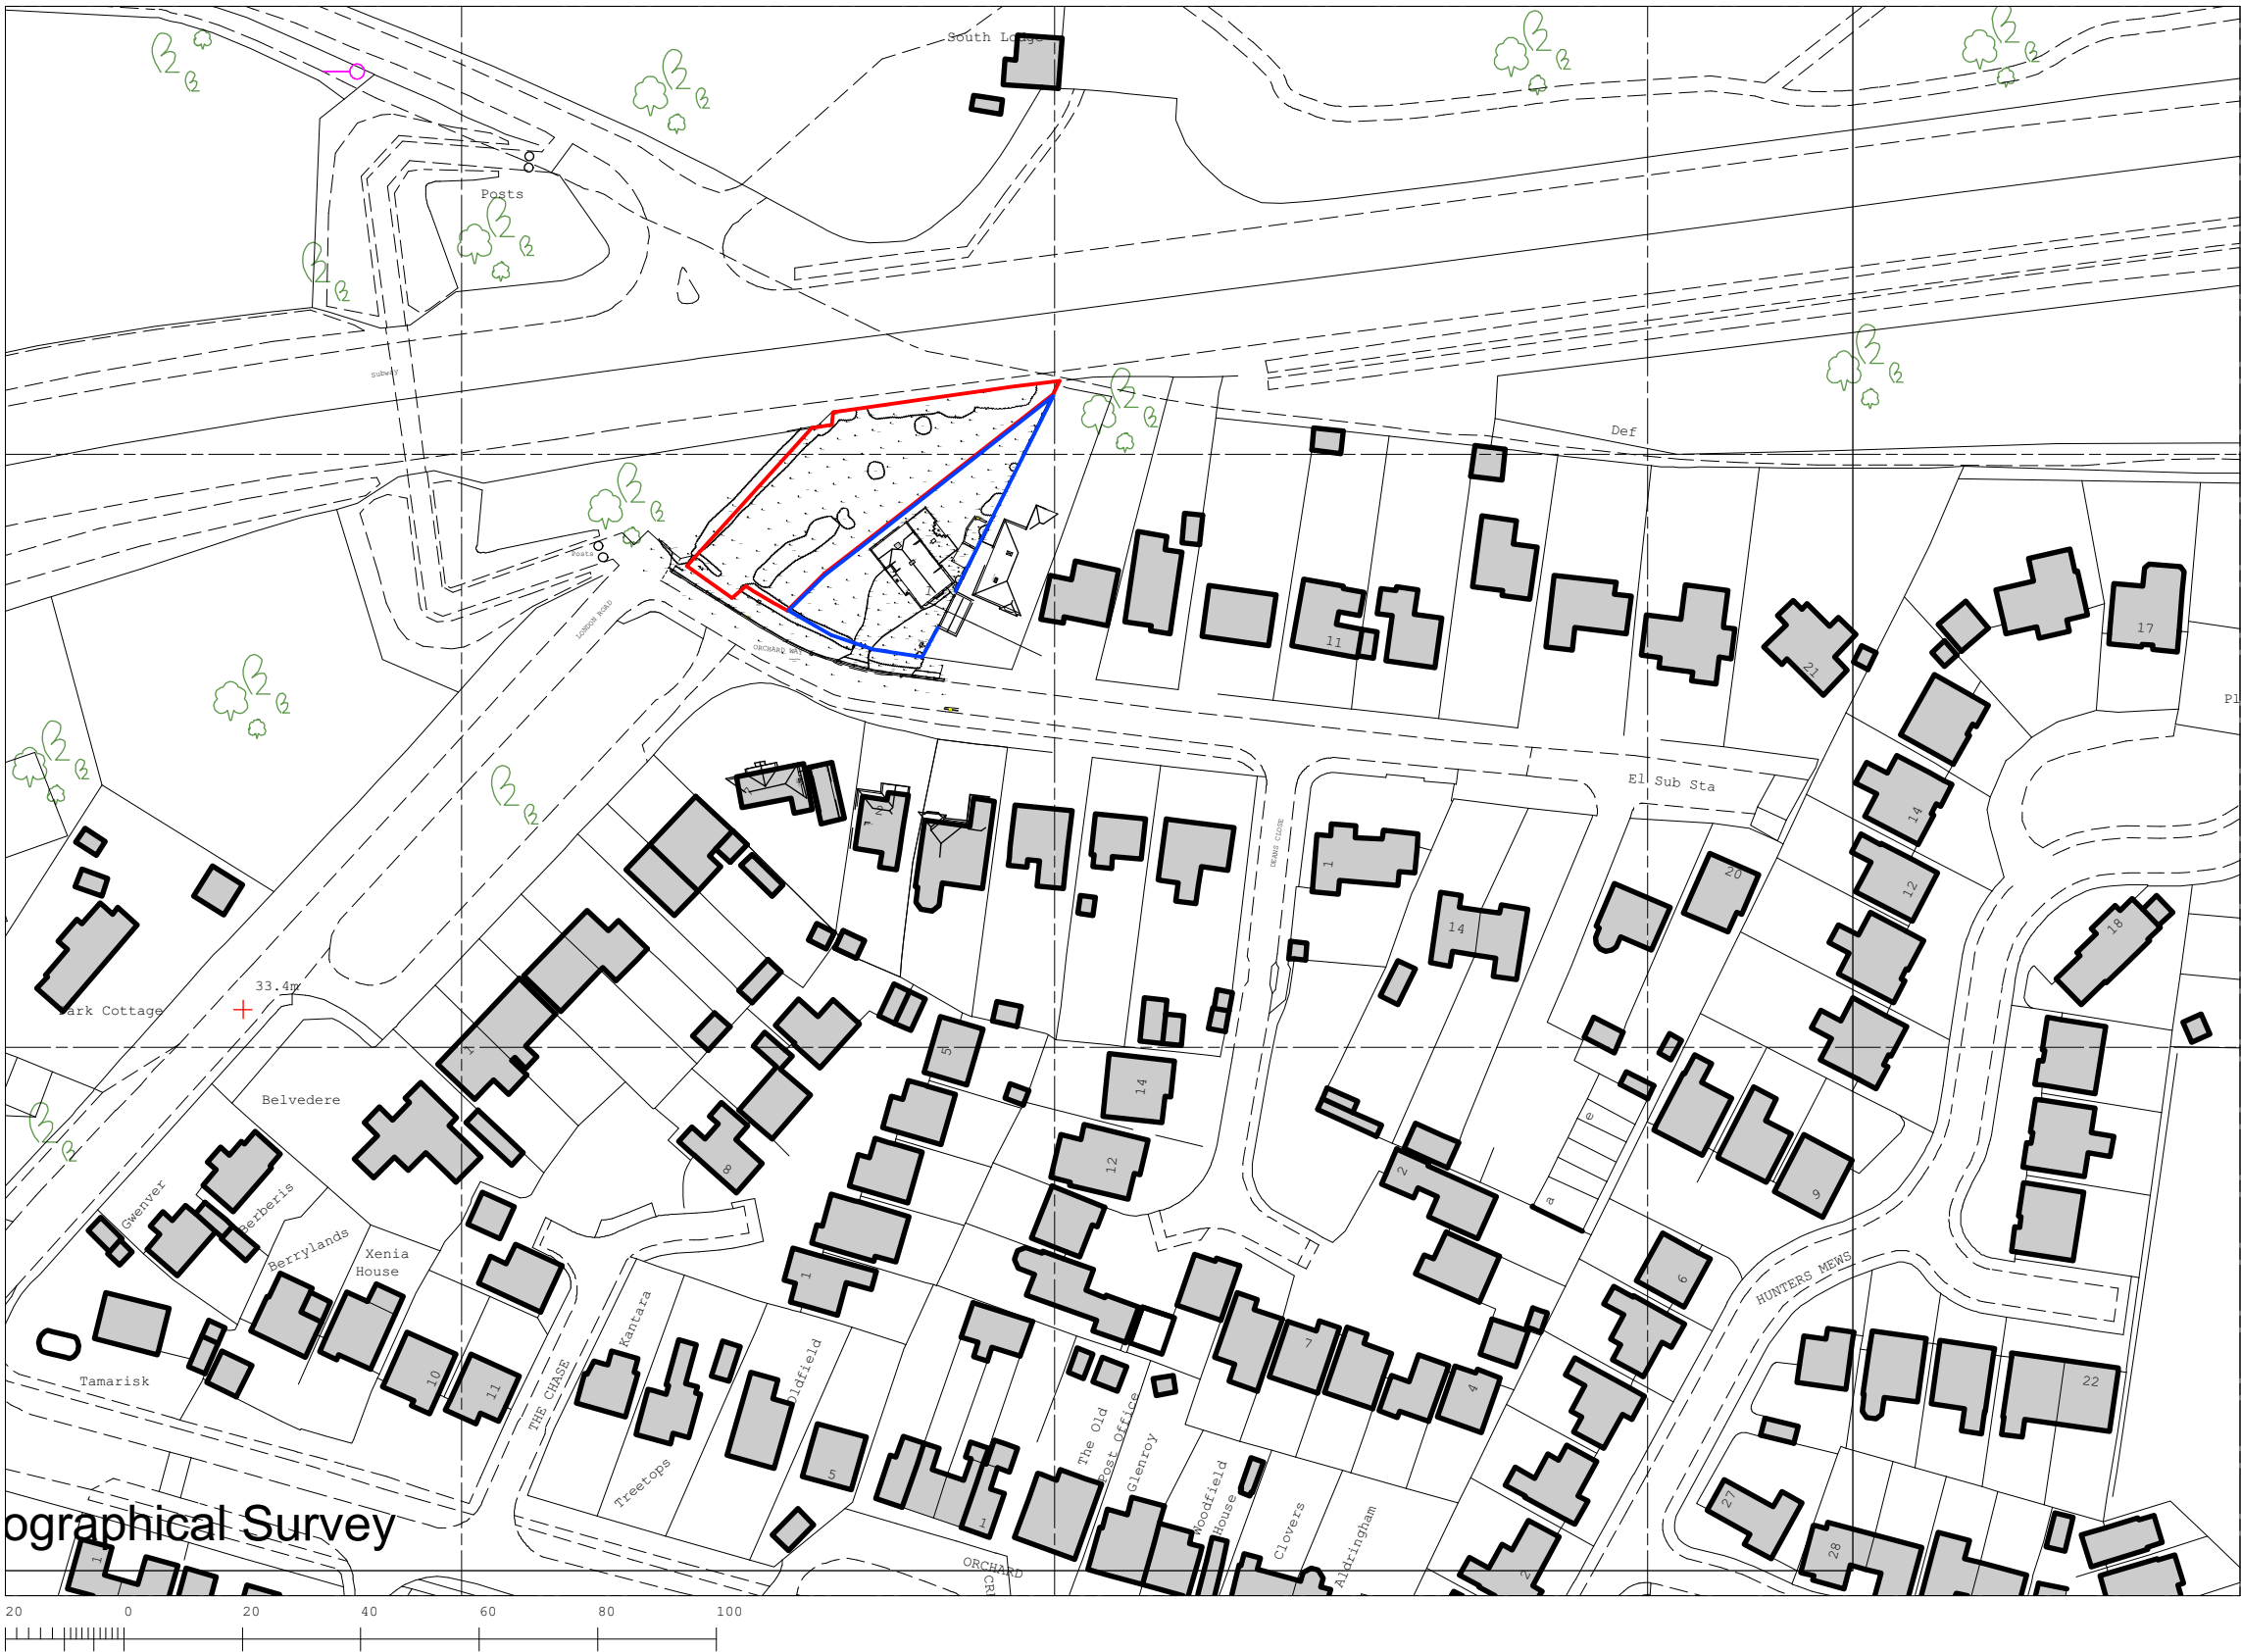

Metres

THIS DRAWING IS TO BE READ IN CONJUNCTION
WITH ALL OTHER PROJECT, CONSULTANT +
SPECIALIST CONTRACTORS DOCUMENTATION
Do not scale.
Figured dimensions only are to be taken from this drawing.
All dimensions are to be checked on site before any work is
put in hand.

notes:

key:

revisions:
FIRST ISSUE: 15.06.2018

