


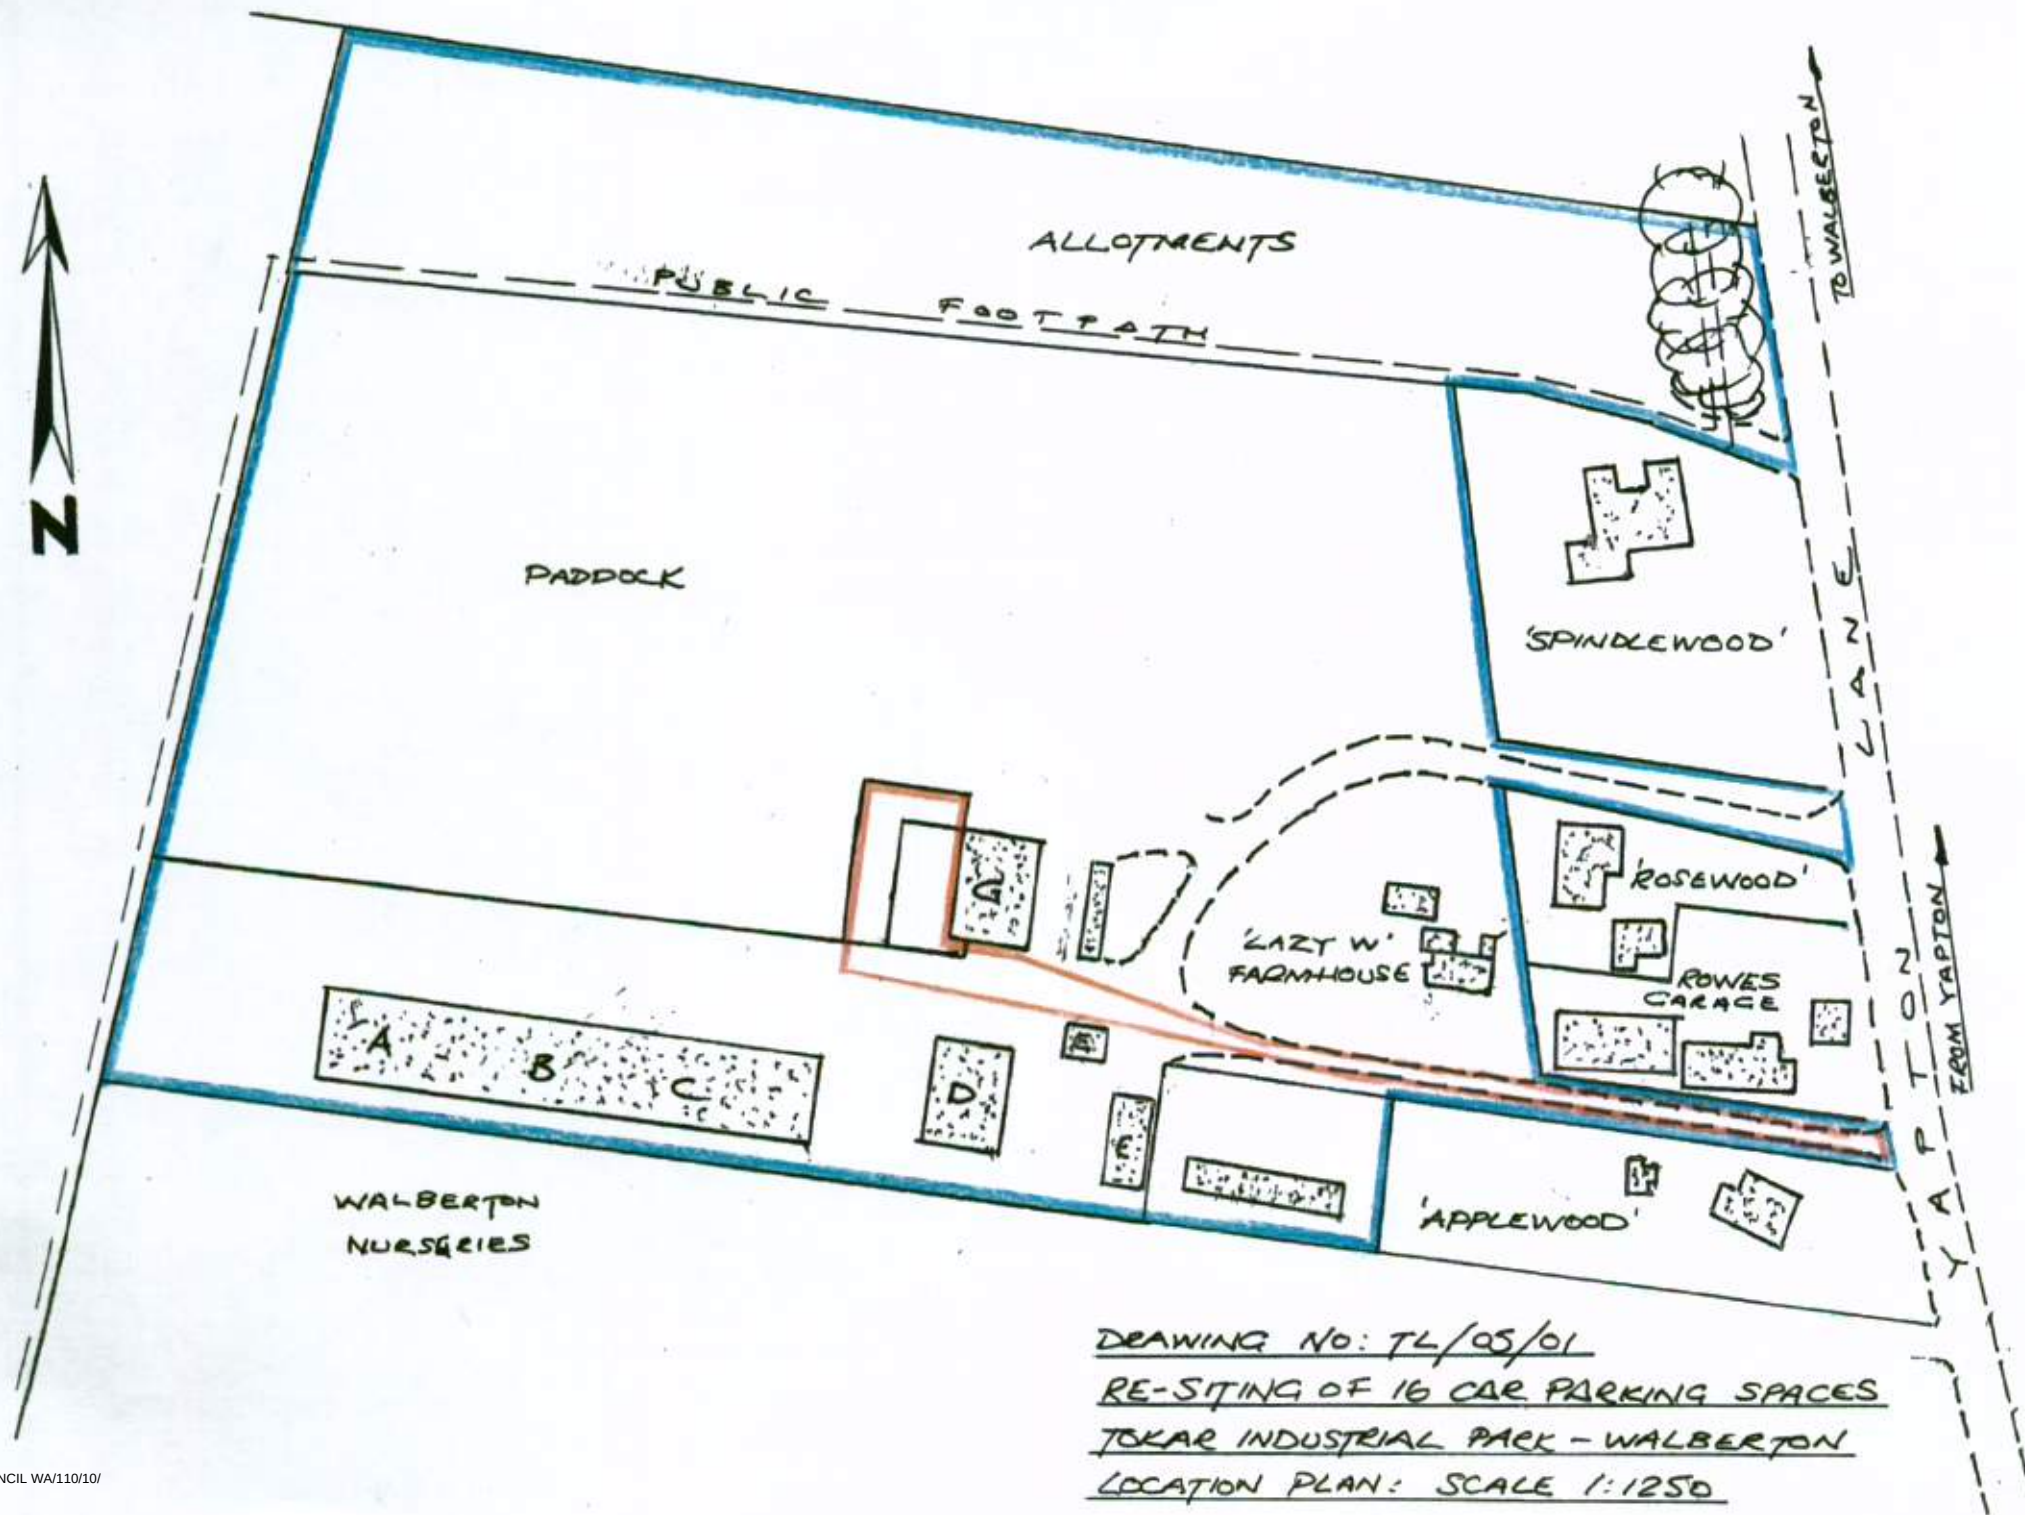

DRAWING NO: TL/05/01

RE-SITING OF 16 CAR PARKING SPACES

TKAR INDUSTRIAL PARK - WALBERTON

LOCATION PLAN: SCALE 1:1250