


TOKAR INDUSTRIAL PARK - WALBERTON
RE-SITING OF 16 CAR PARKING SPACES
DRAWING NO: TL/02/01, SCALE 1:100
REFER TO CONSENT WA/1/99

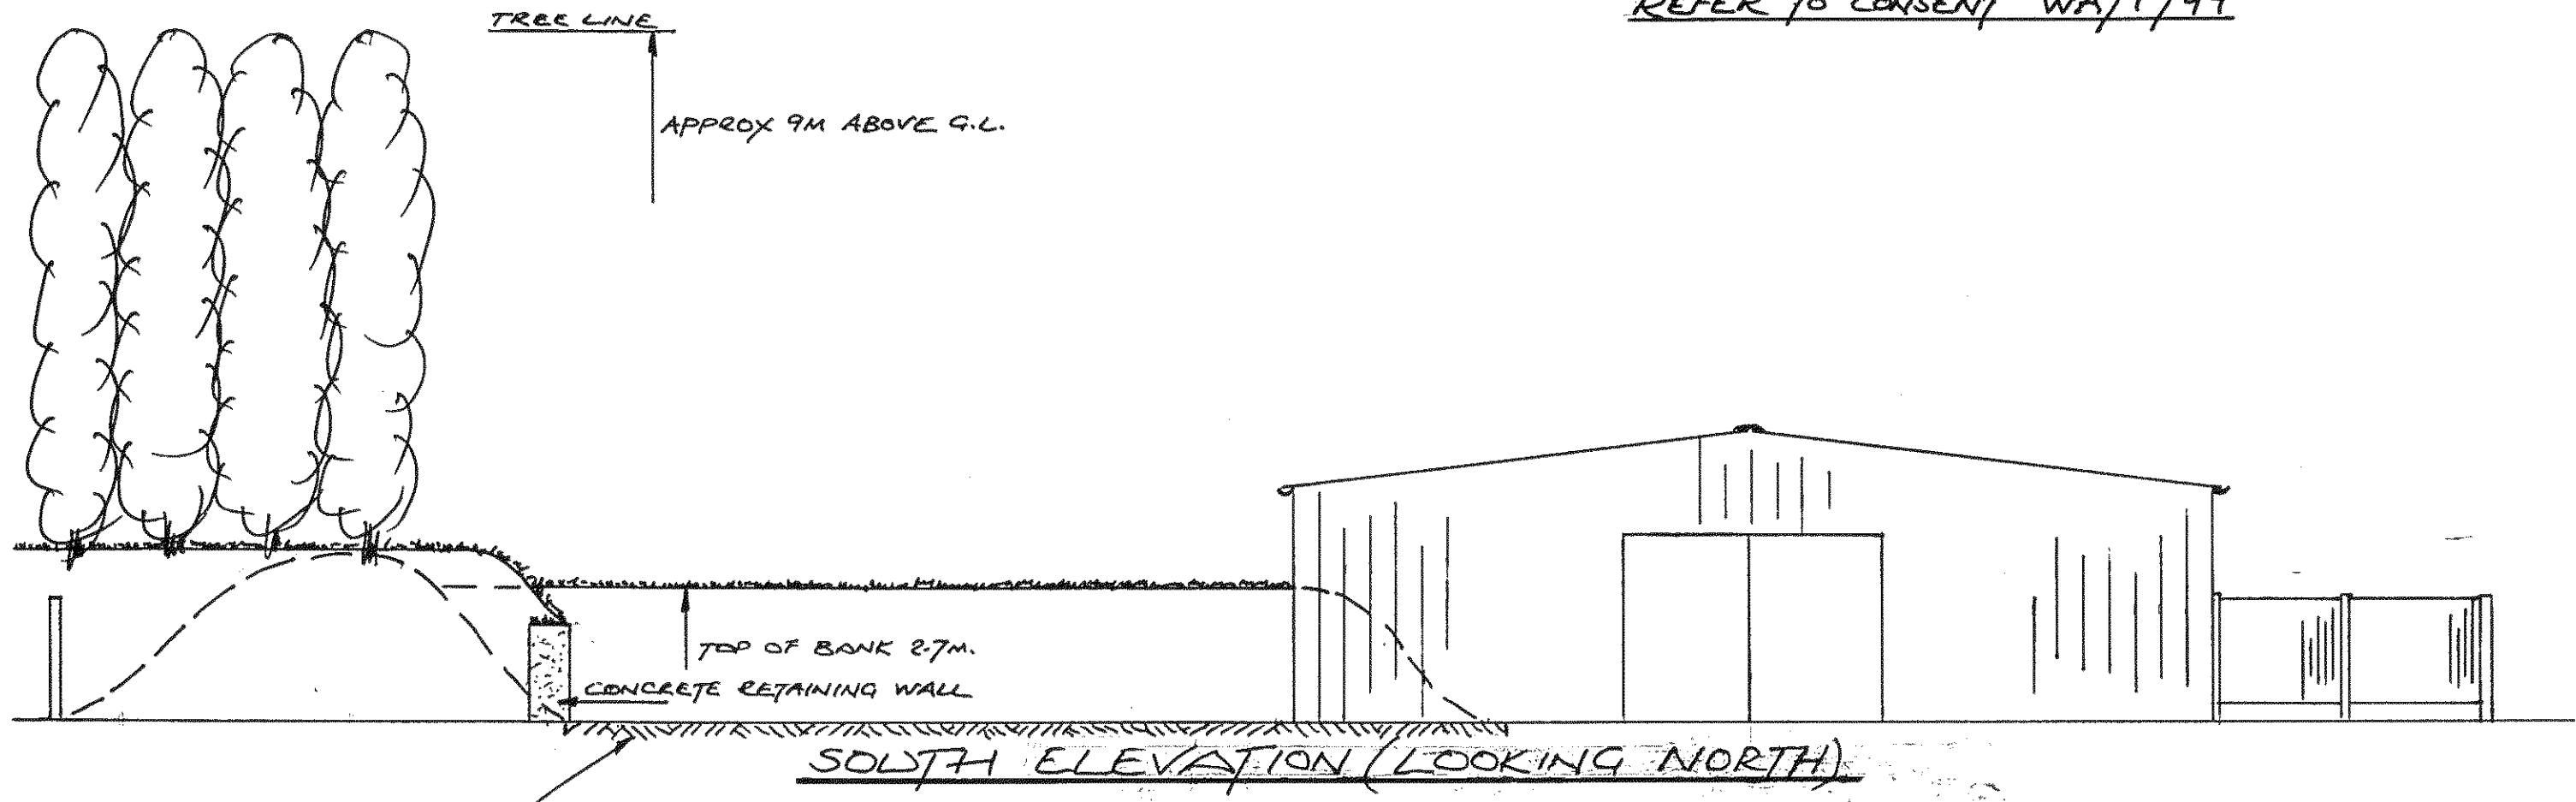

TYPICAL HARDSTANDING CONSTRUCTION
150MM SELF DRAINING PLANINGS ON 225 GOOD QUALITY CLEAN hardcore

