




east
1 : 100

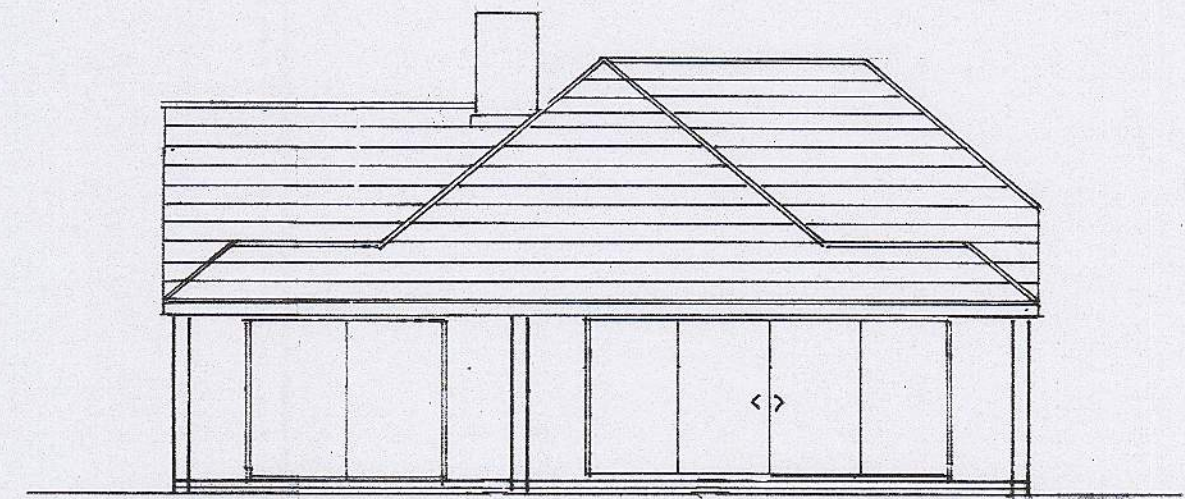


south

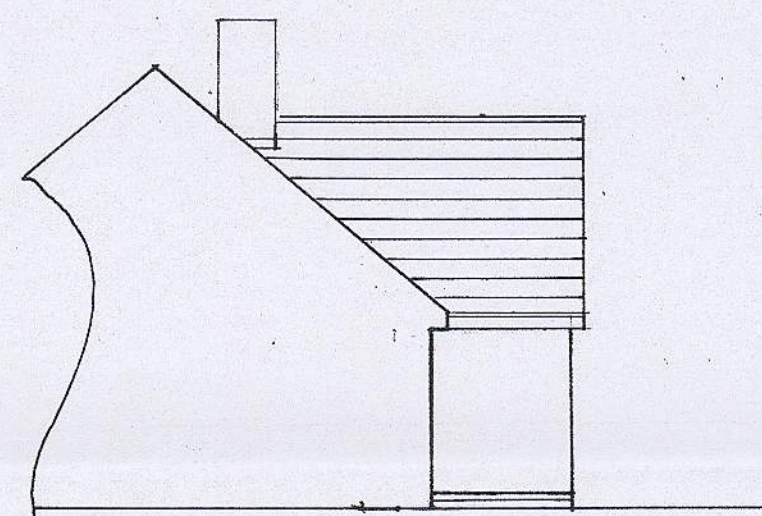


north

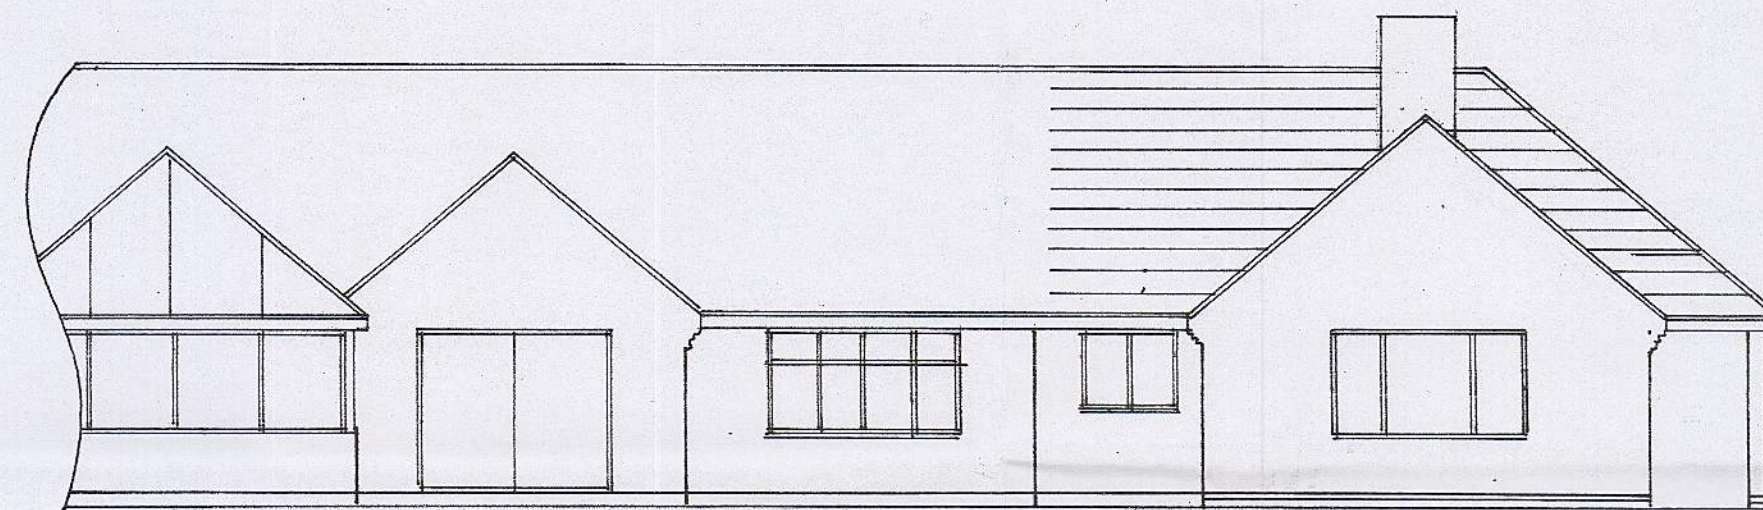


west

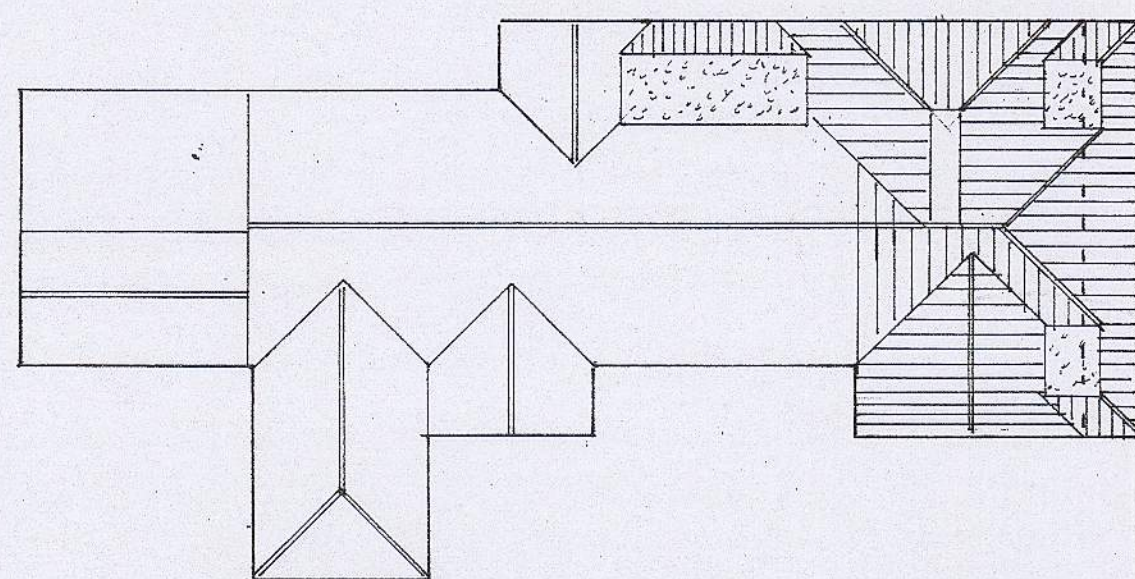

roof plan
1 : 200

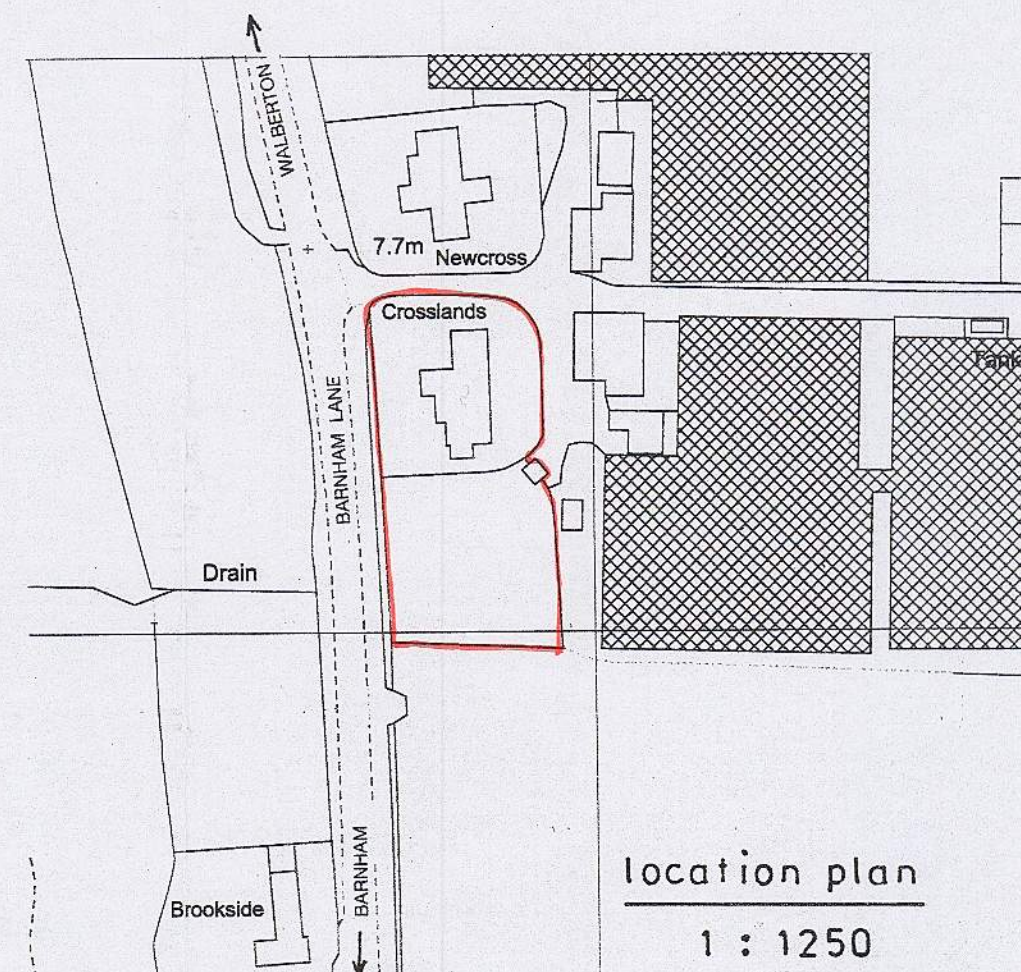

location plan
1 : 1250

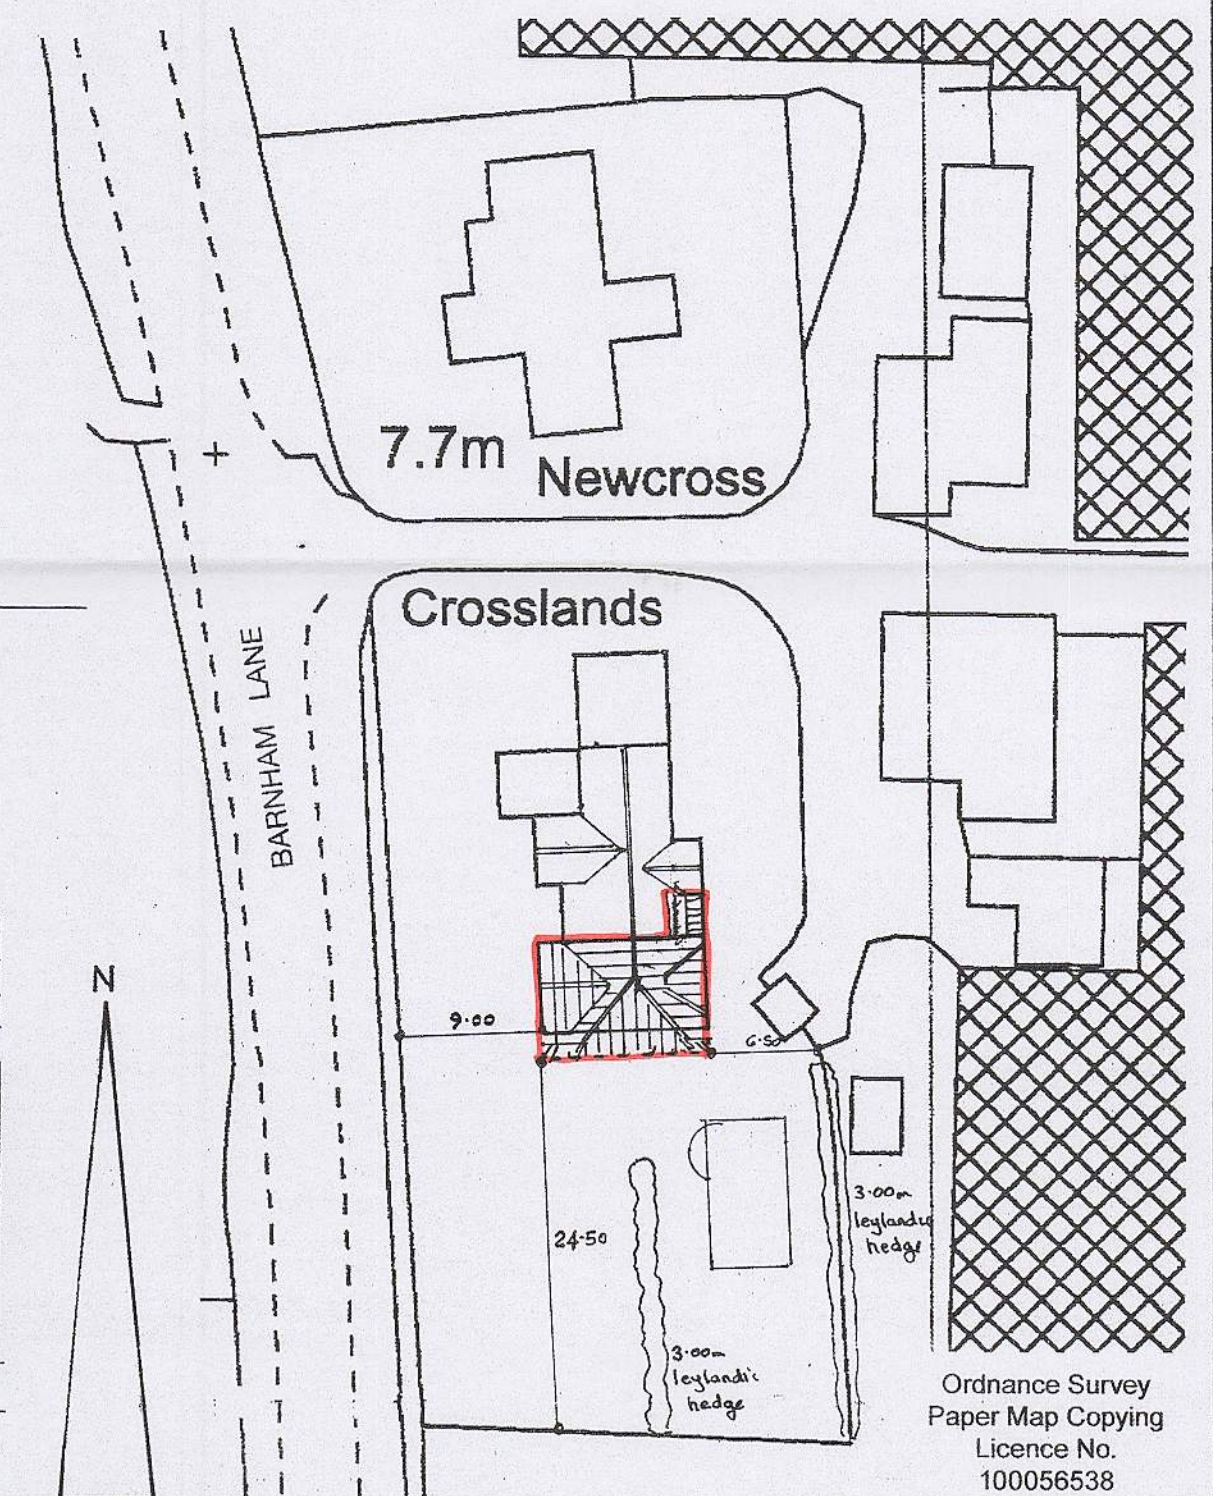

block plan
1 : 500

sheet 2 of 3

Proposed

PROPOSED SINGLE STOREY EXTENSION AT 'CROSSLANDS', BARNHAM ROAD, WALBERTON
FOR MR. & MRS. D. CROSS.

Bryan Butcher
Rainbow Cottage
Nyetimber Lane
Bognor Regis PO21 3JX
01243 266871
07973 233442
bryan.butcher@btinternet.com
www.bryanbutcher.com