


west


east
1 : 100



Plan
1 : 50

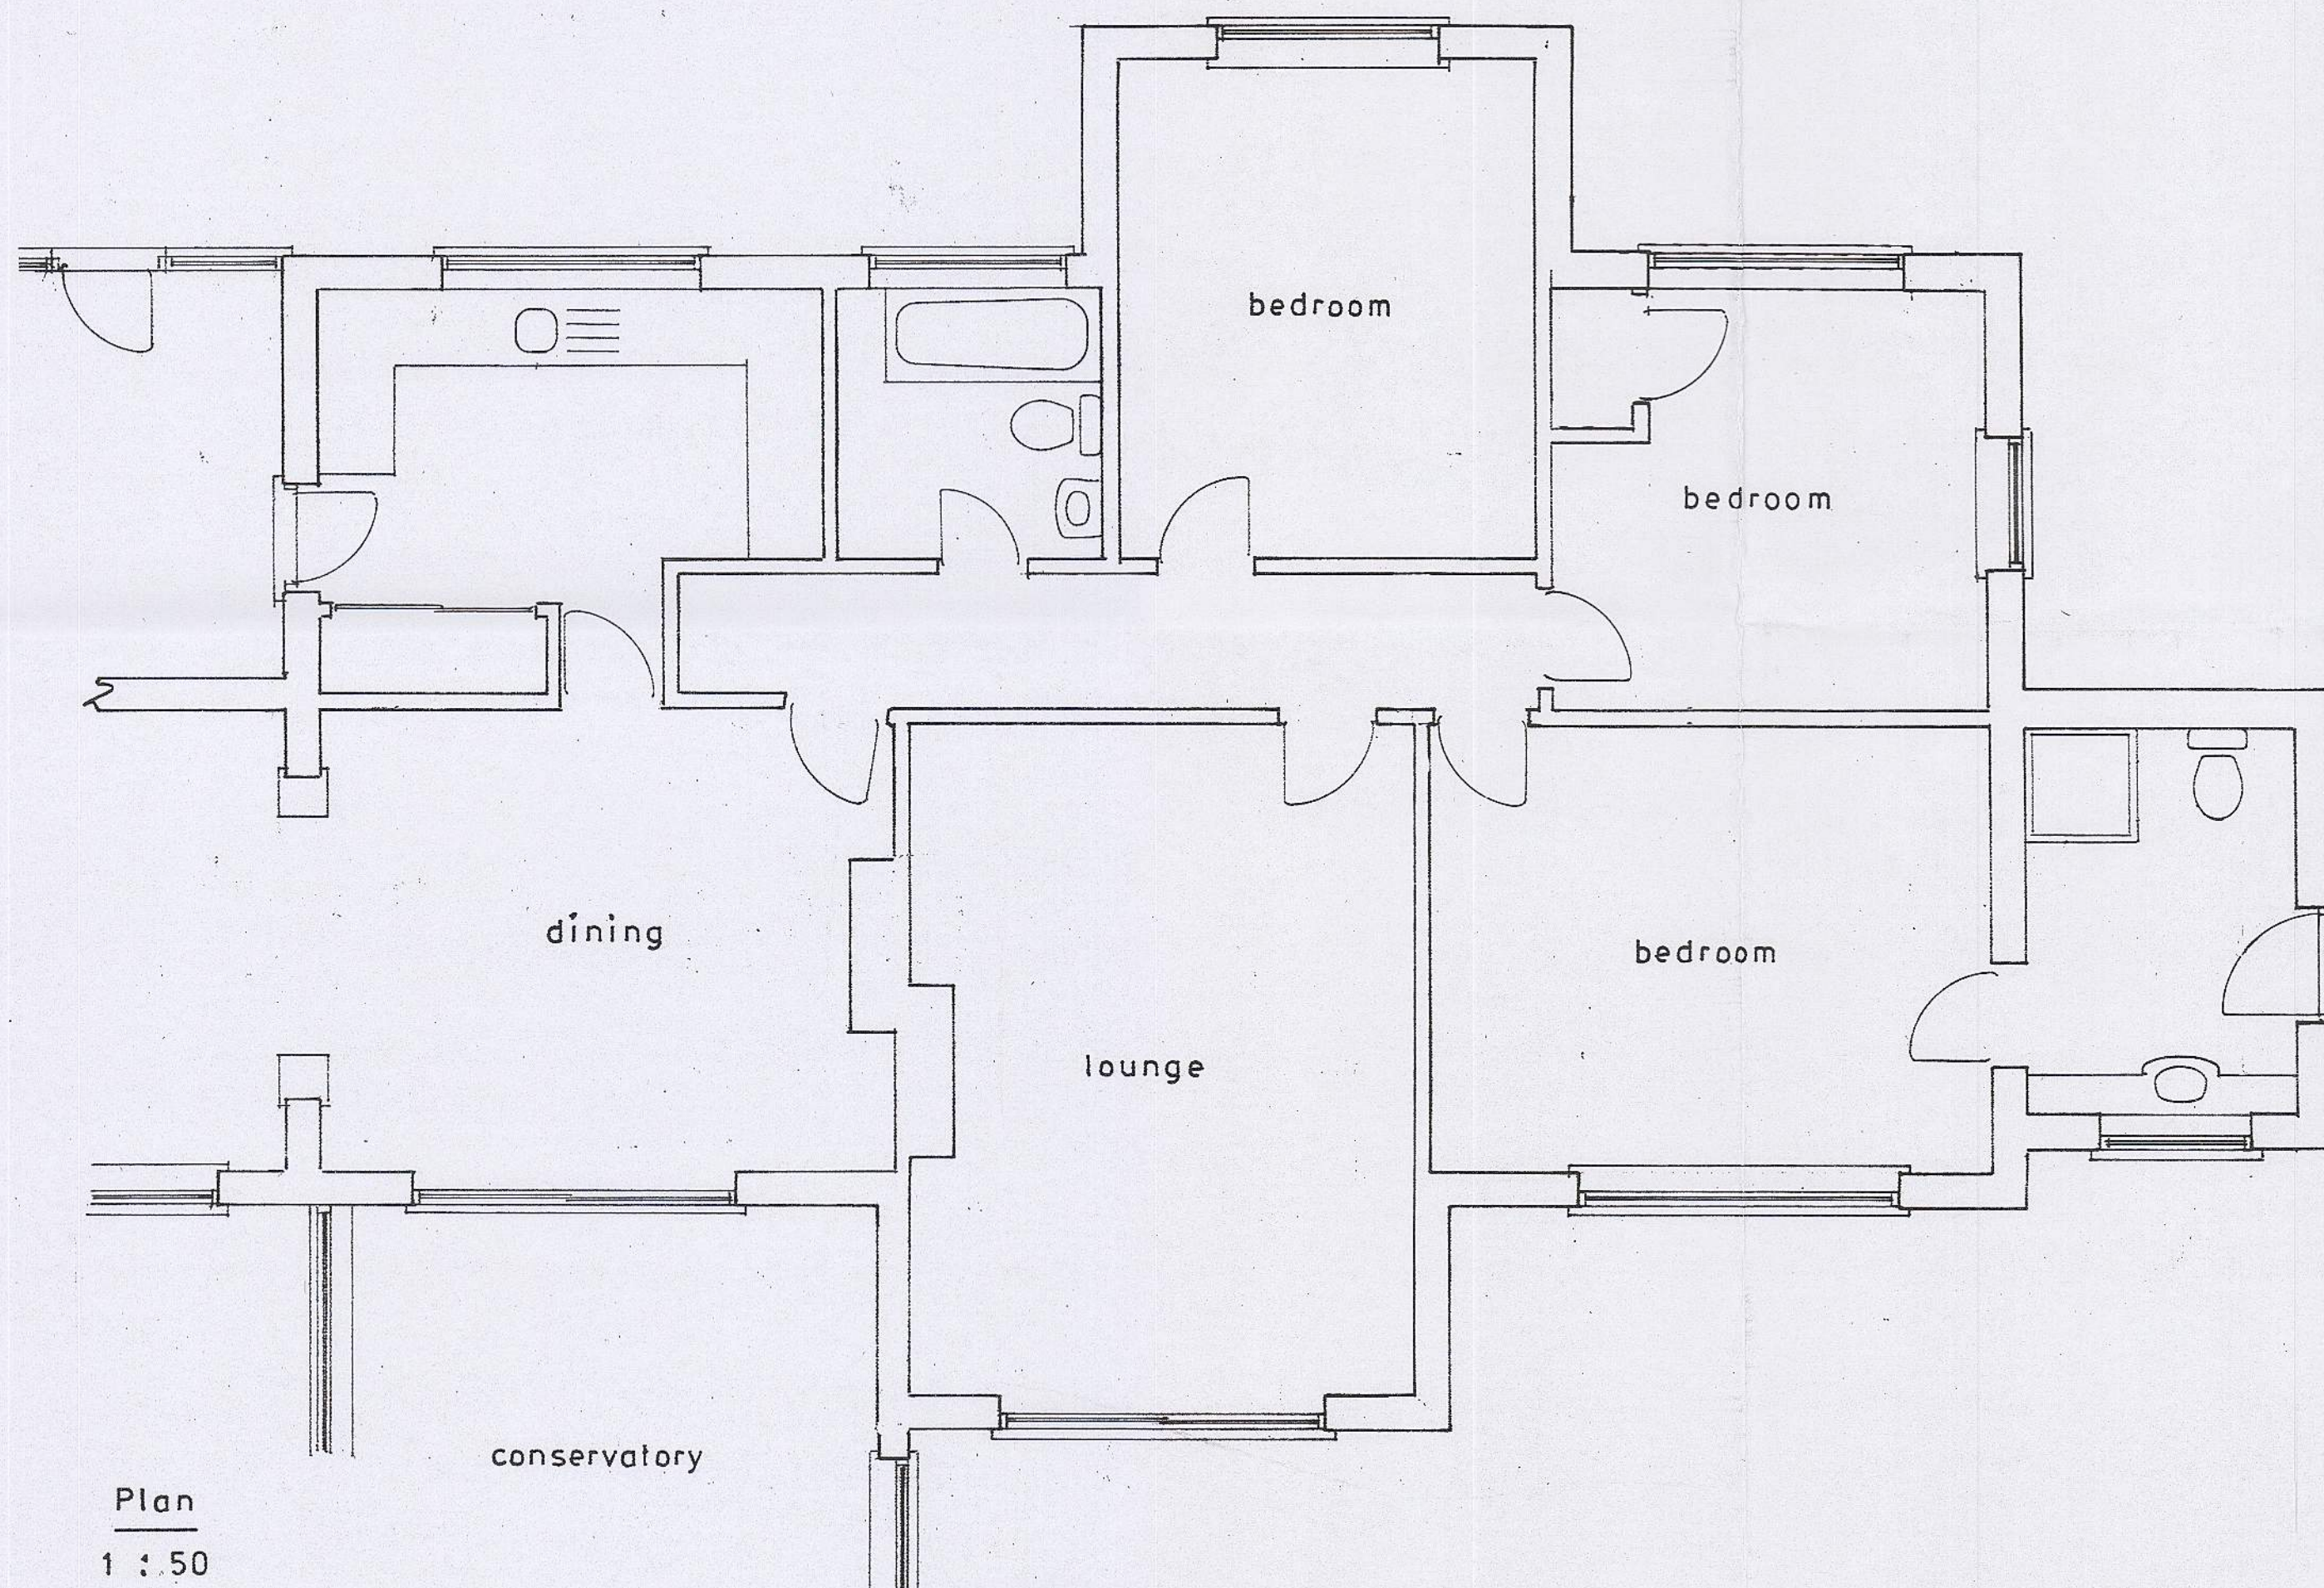

south

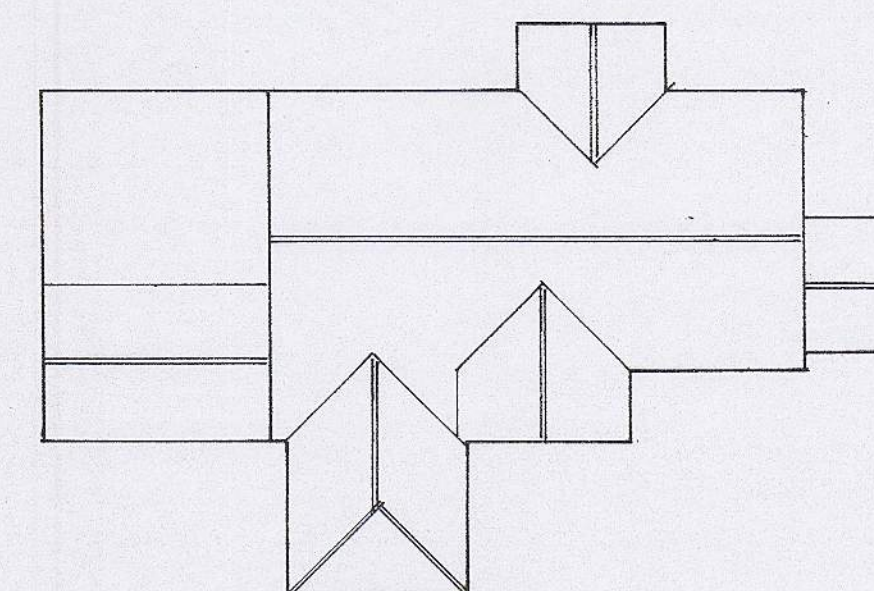

roof plan
1 : 200

Existing

PROPOSED SINGLE STOREY EXTENSION AT 'CROSSLANDS', BARNHAM LANE, WALBERTON
FOR MR. & MRS. D. CROSS.

sheet 3 of 3

Bryan Butcher
Rainbow Cottage
Nyetimber Lane
Bognor Regis PO21 3JX
01243 266871
07973 233442
bryan.butcher@btinternet.com
www.bryanbutcher.com