

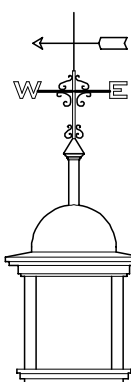


1/100 scale on A2 paper

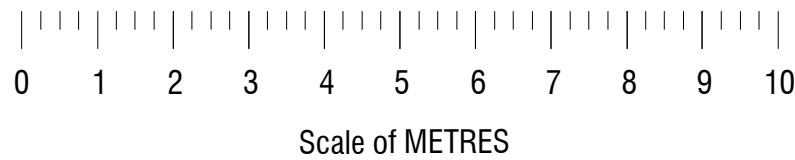

EAST ELEVATION

NORTH ELEVATION

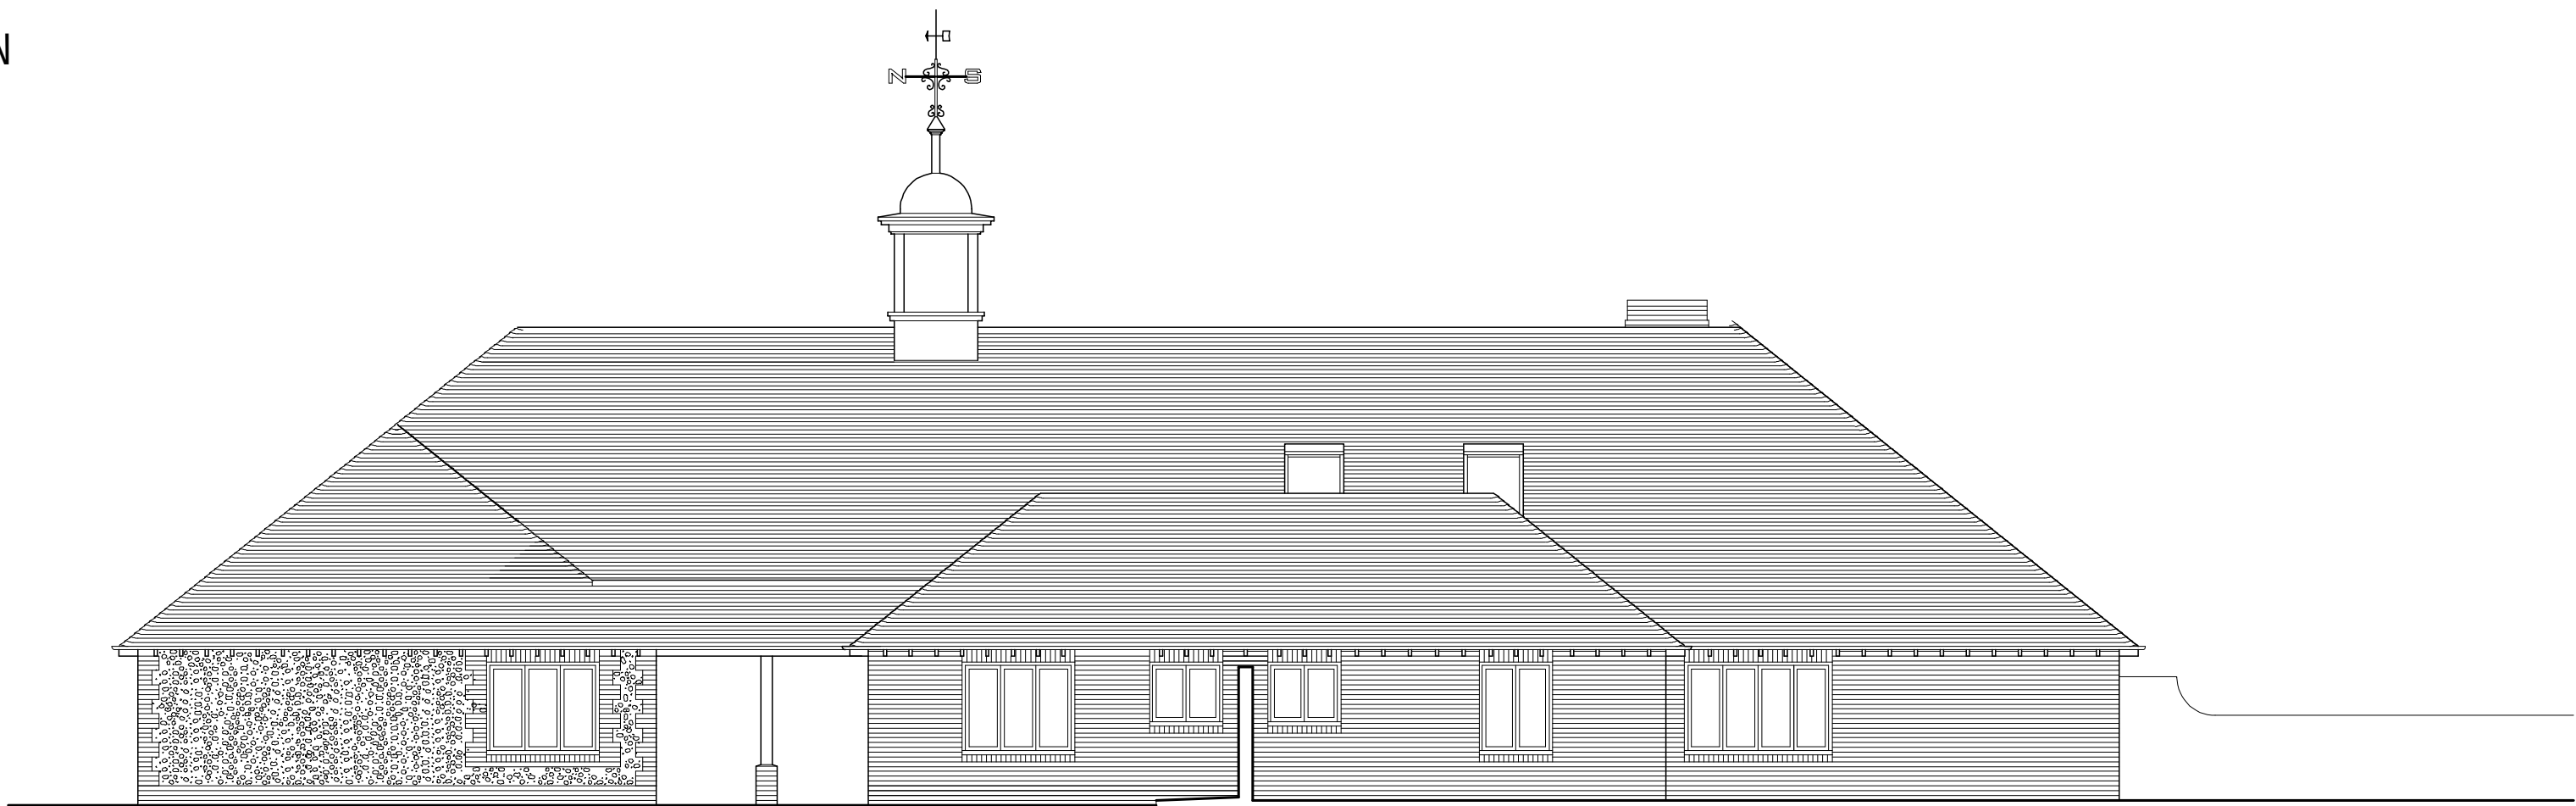

WEST ELEVATION

Walberton House, The Street, Walberton : West, North and East Elevations as Existing February 2019

Copyright © 2019
R.Brown
4 Norfolk Place
Littlehampton
Sussex BN17 5PD
tel: 01-903-713747