

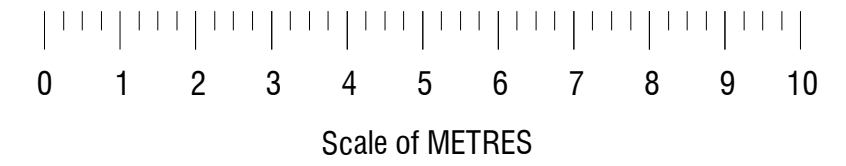


1/100 scale on A2 paper

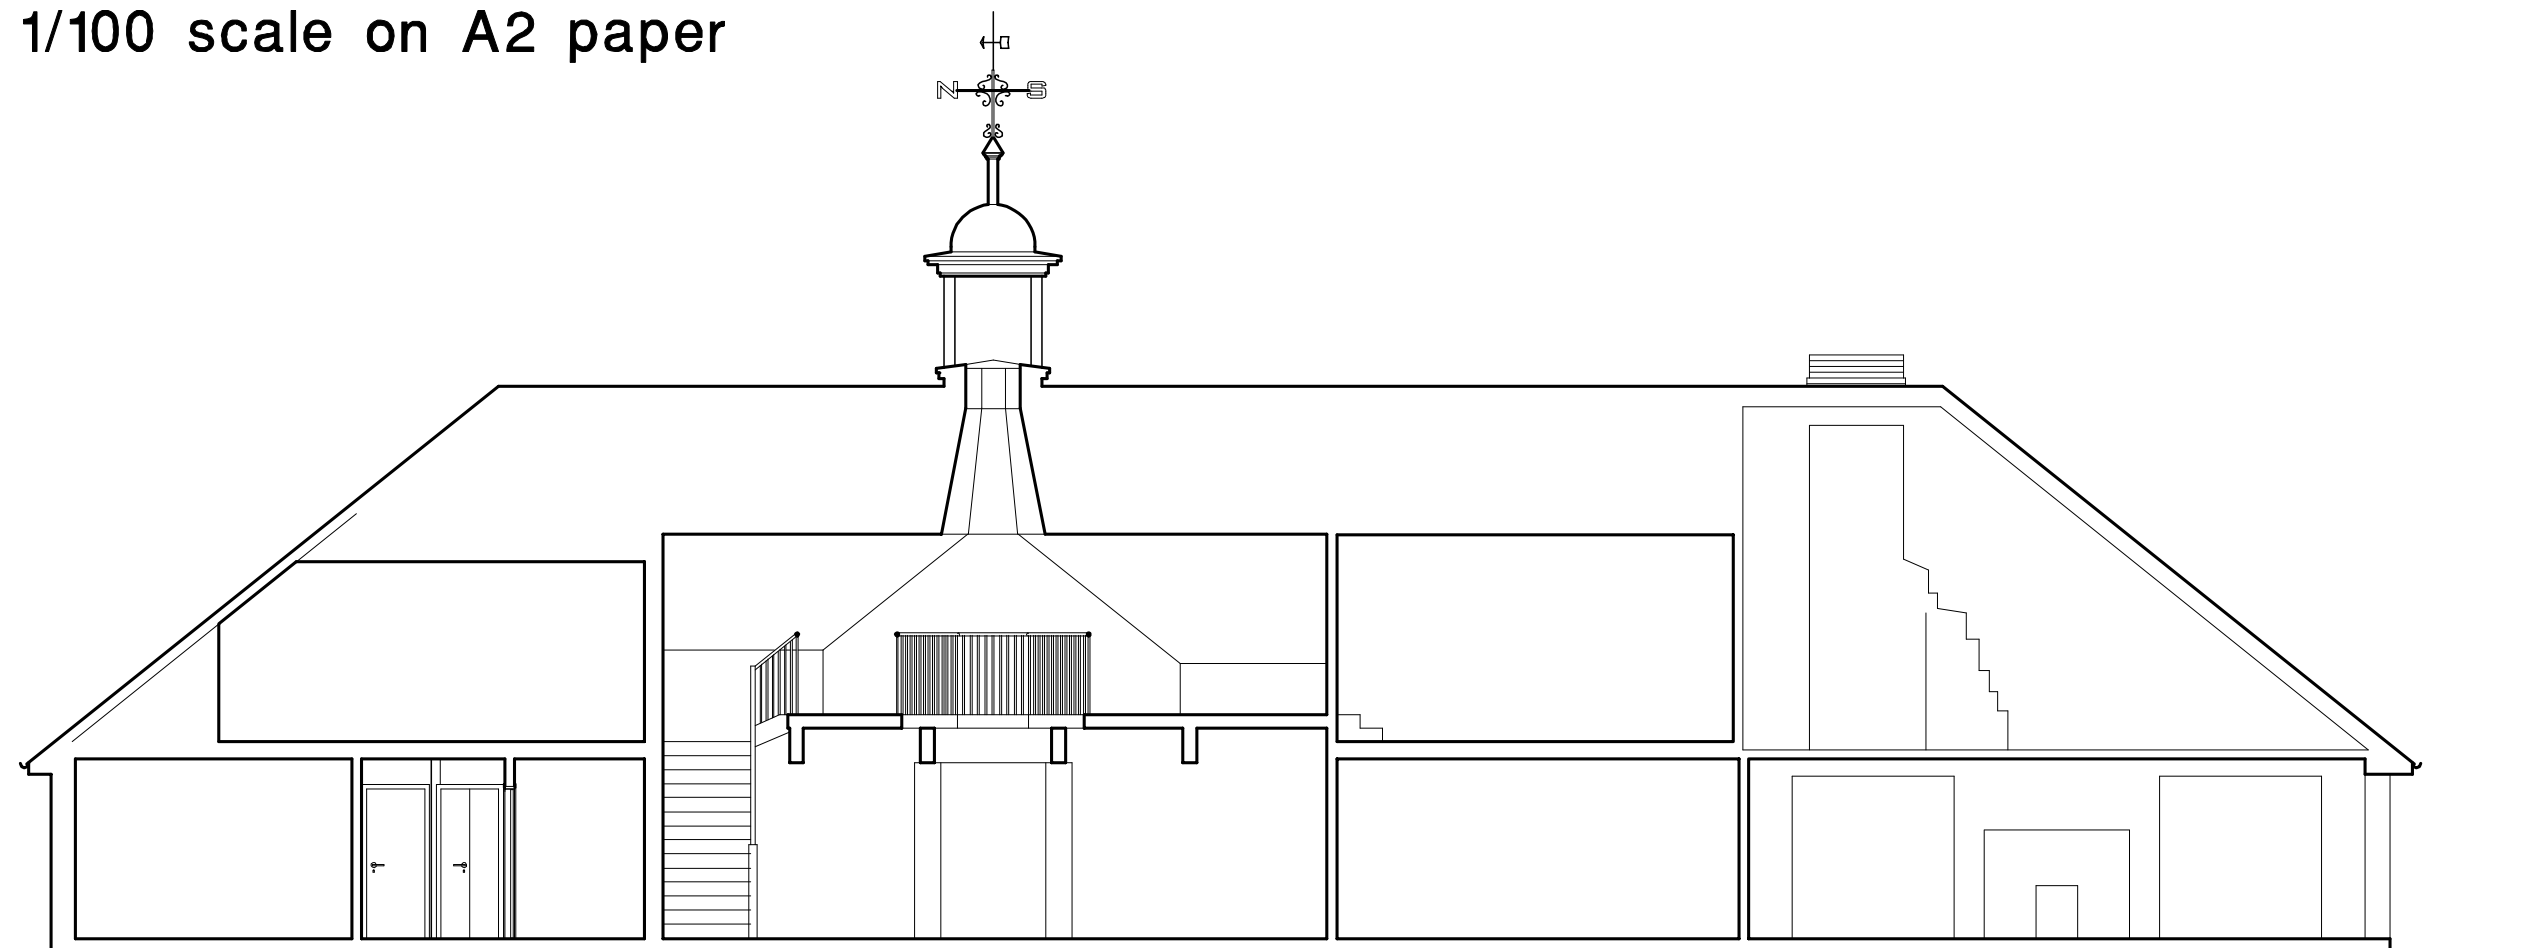

LONG SECTION facing EAST

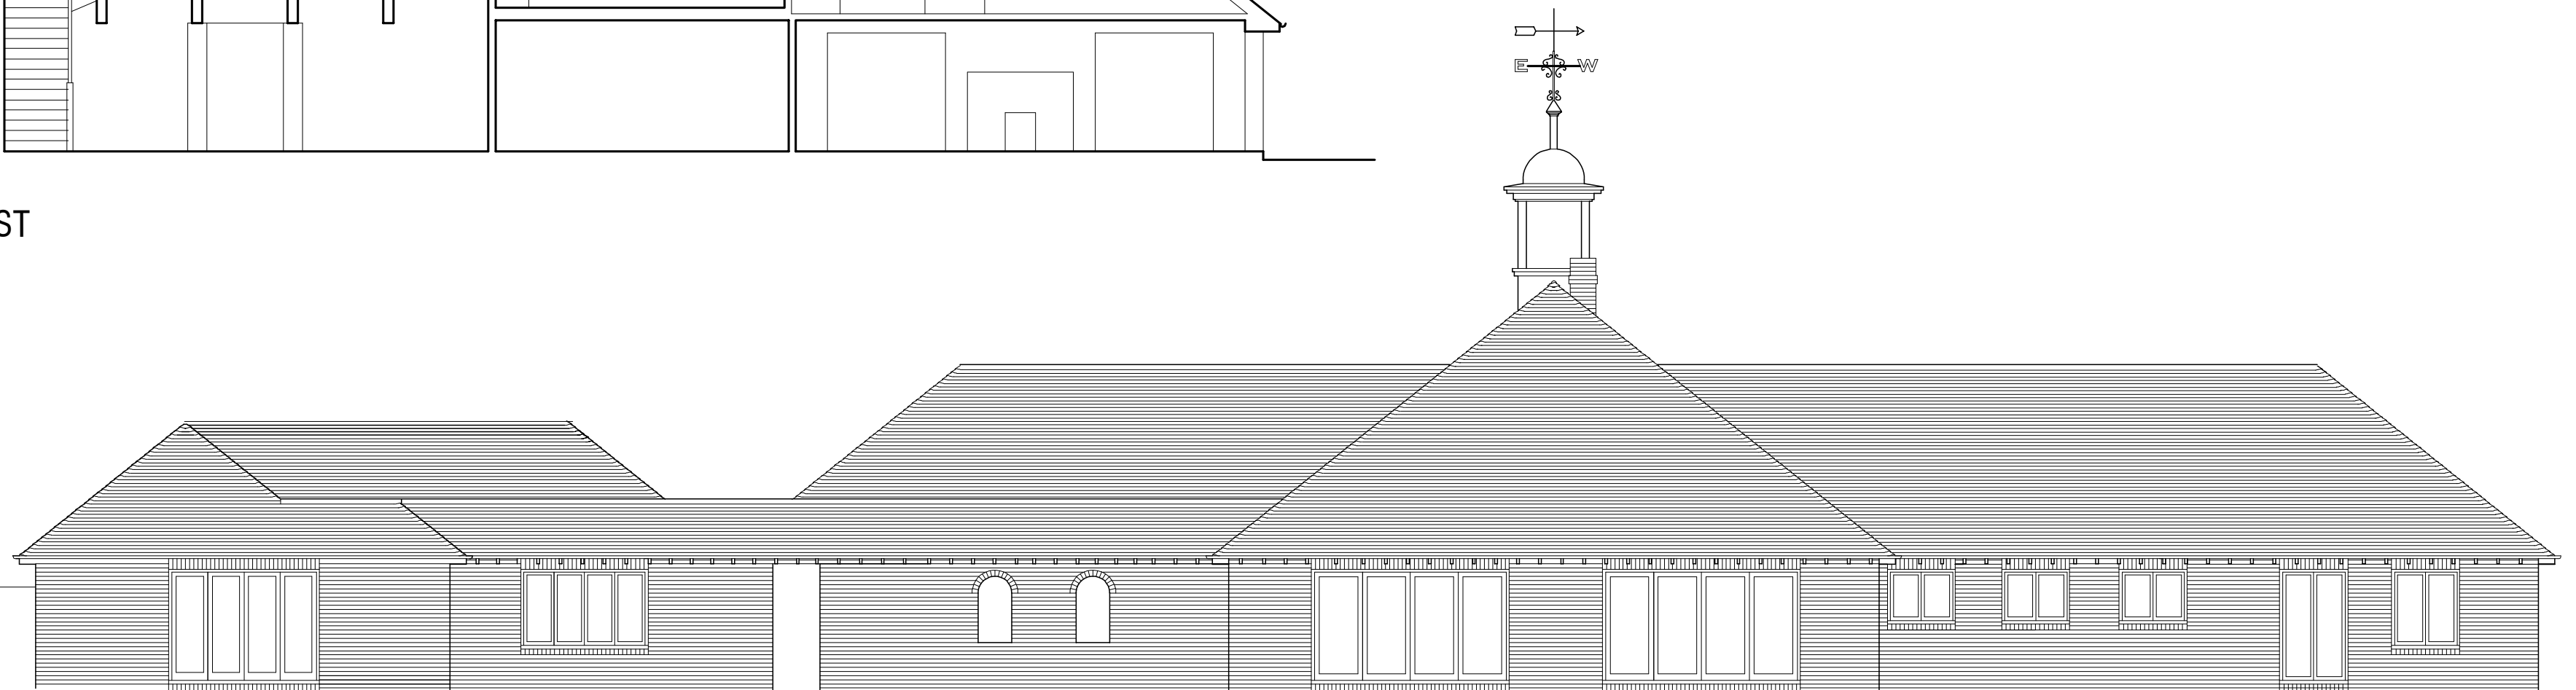

SOUTH ELEVATION



WEST COURTYARD ELEVATION

Walberton House, The Street, Walberton : West Cloister (Entrance) and South Elevations and Long Section
as Existing February 2019

Copyright © 2019
R.Brown
4 Norfolk Place
Littlehampton
Sussex BN17 5PD
tel: 01-903-713747