
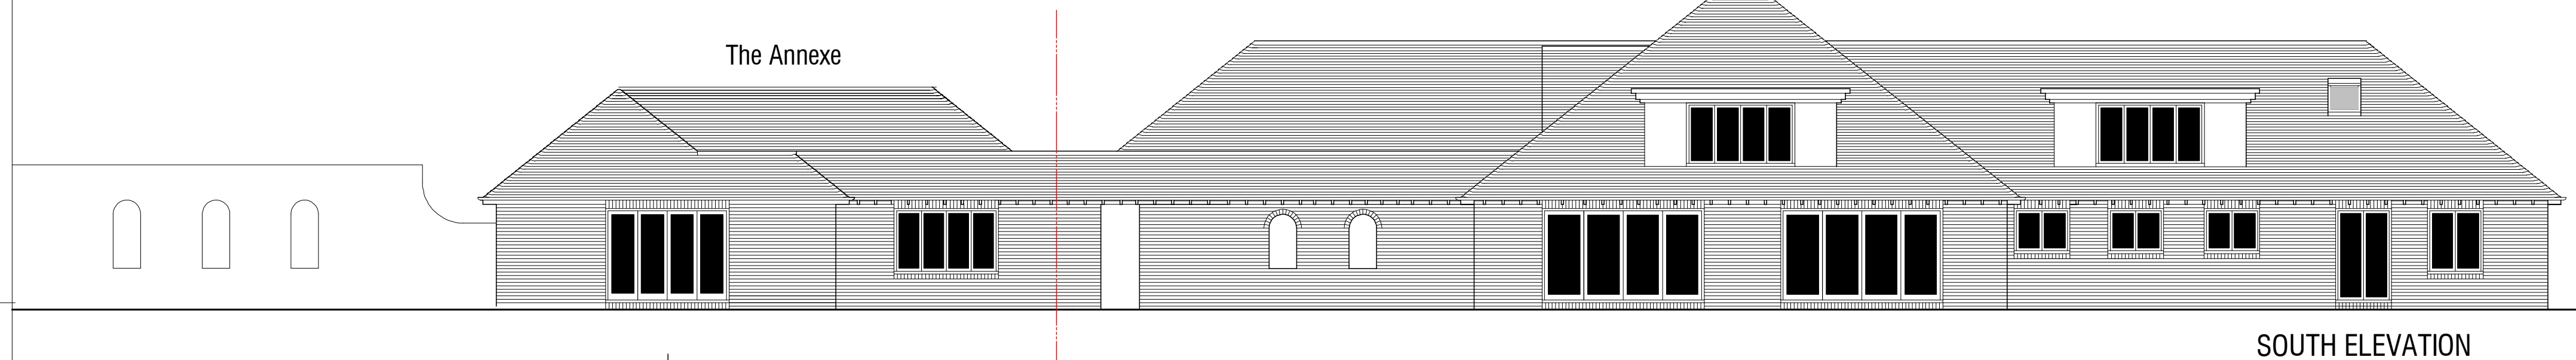
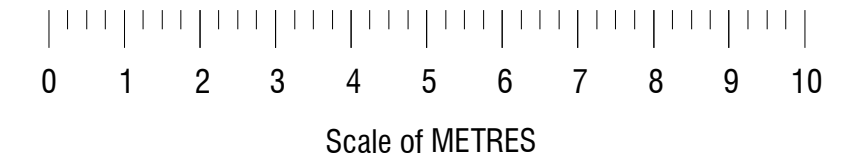


1/100 scale on A2 paper

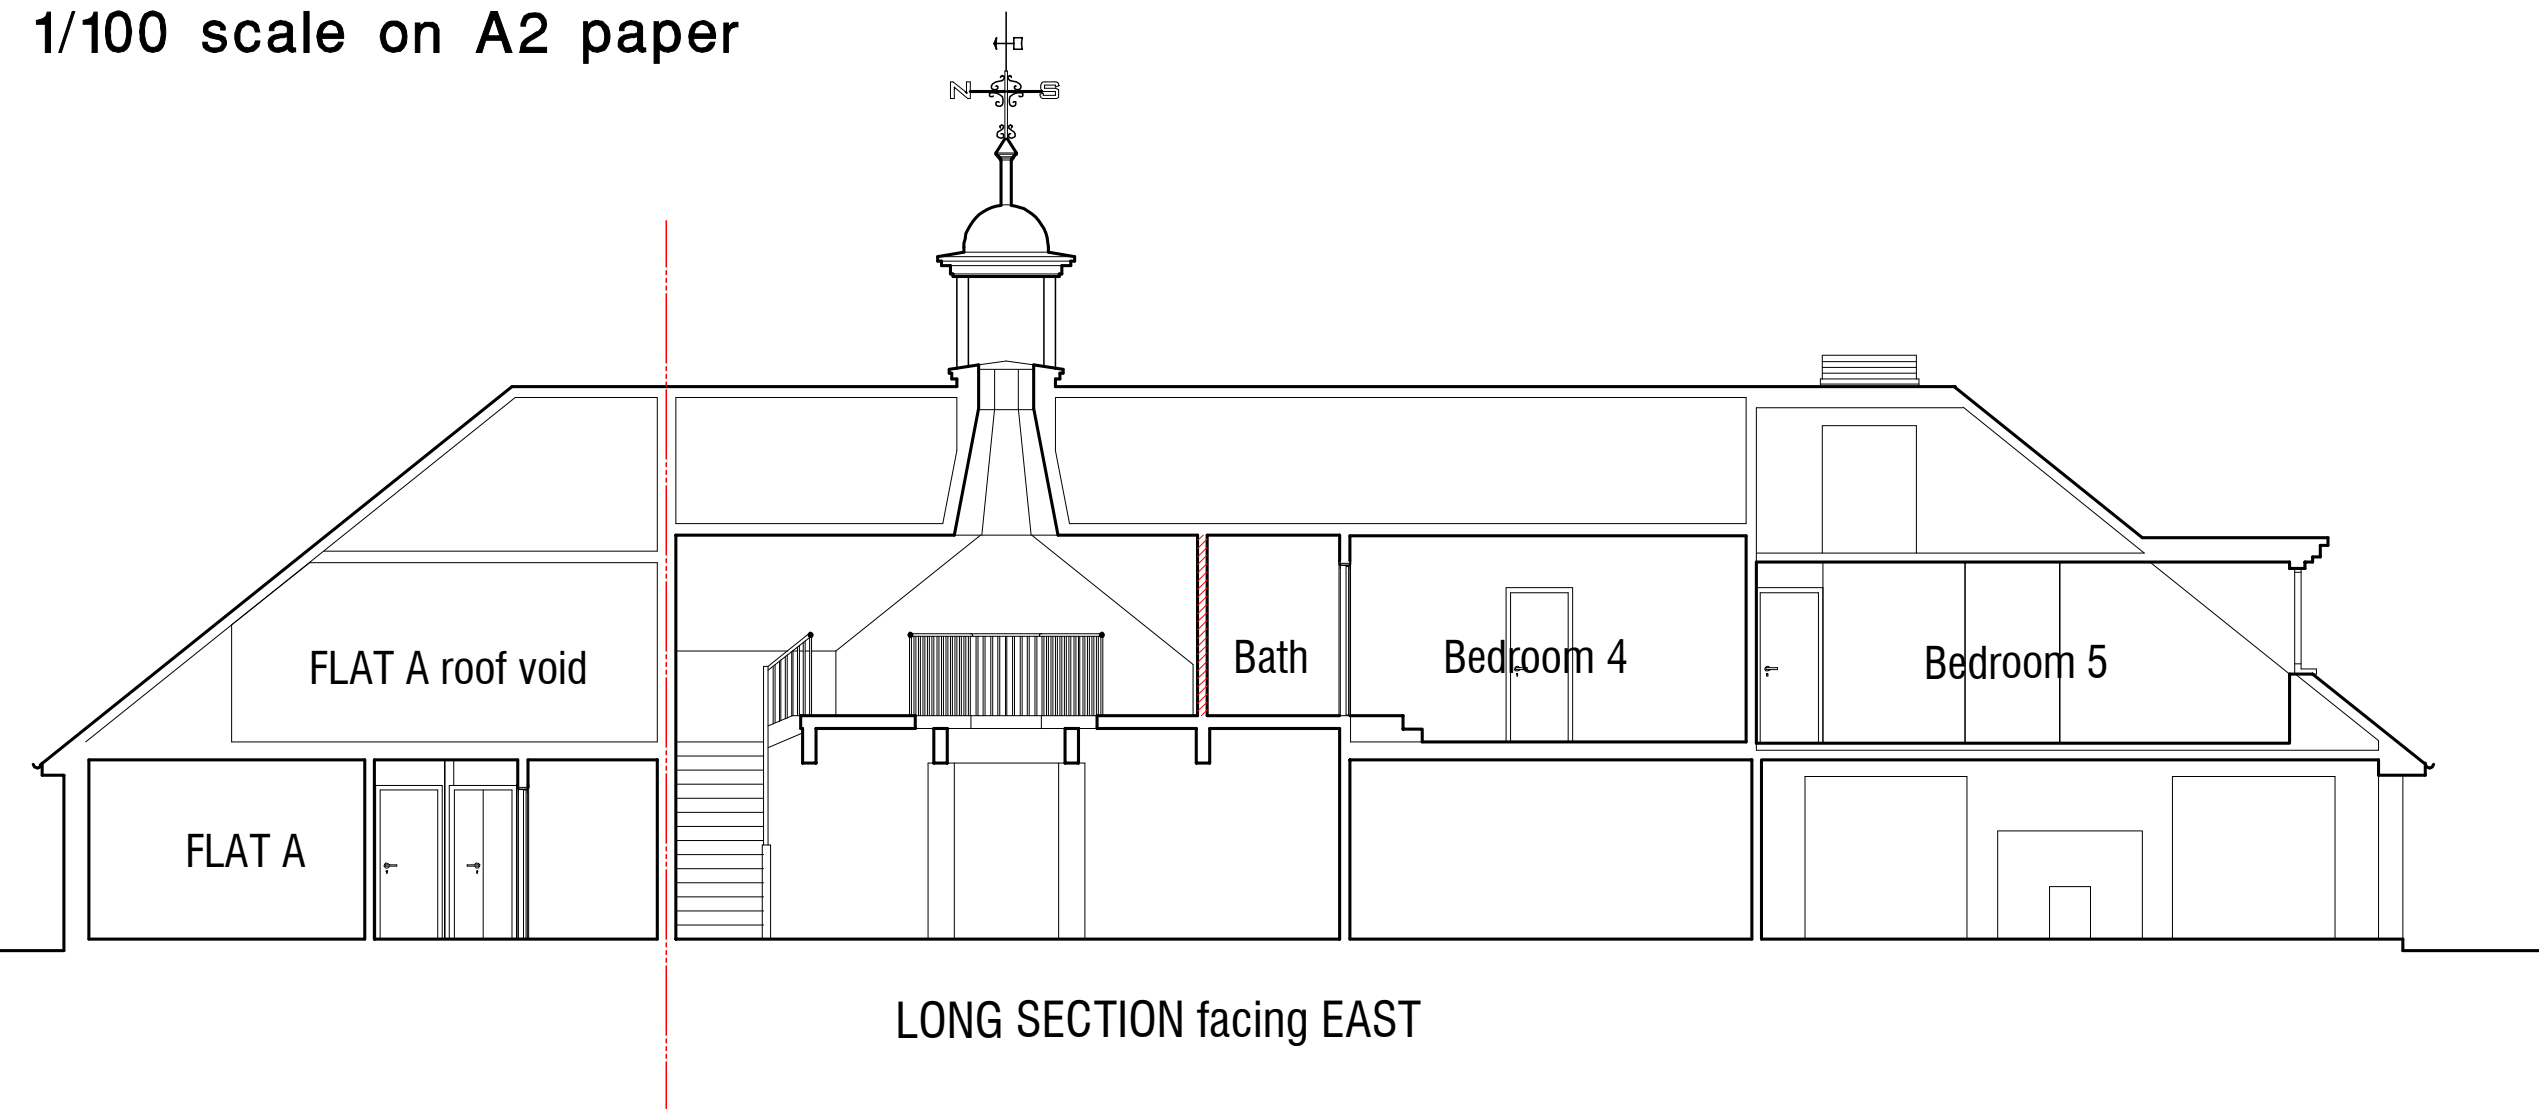

Walberton House, The Street, Walberton : West Cloister (Entrance) and South Elevations and Long Section
Showing proposed alterations and new and altered roof windows

Copyright © 2019
 R.Brown
 4 Norfolk Place
 Littlehampton
 Sussex BN17 5PD
 tel: 01-903-713747