
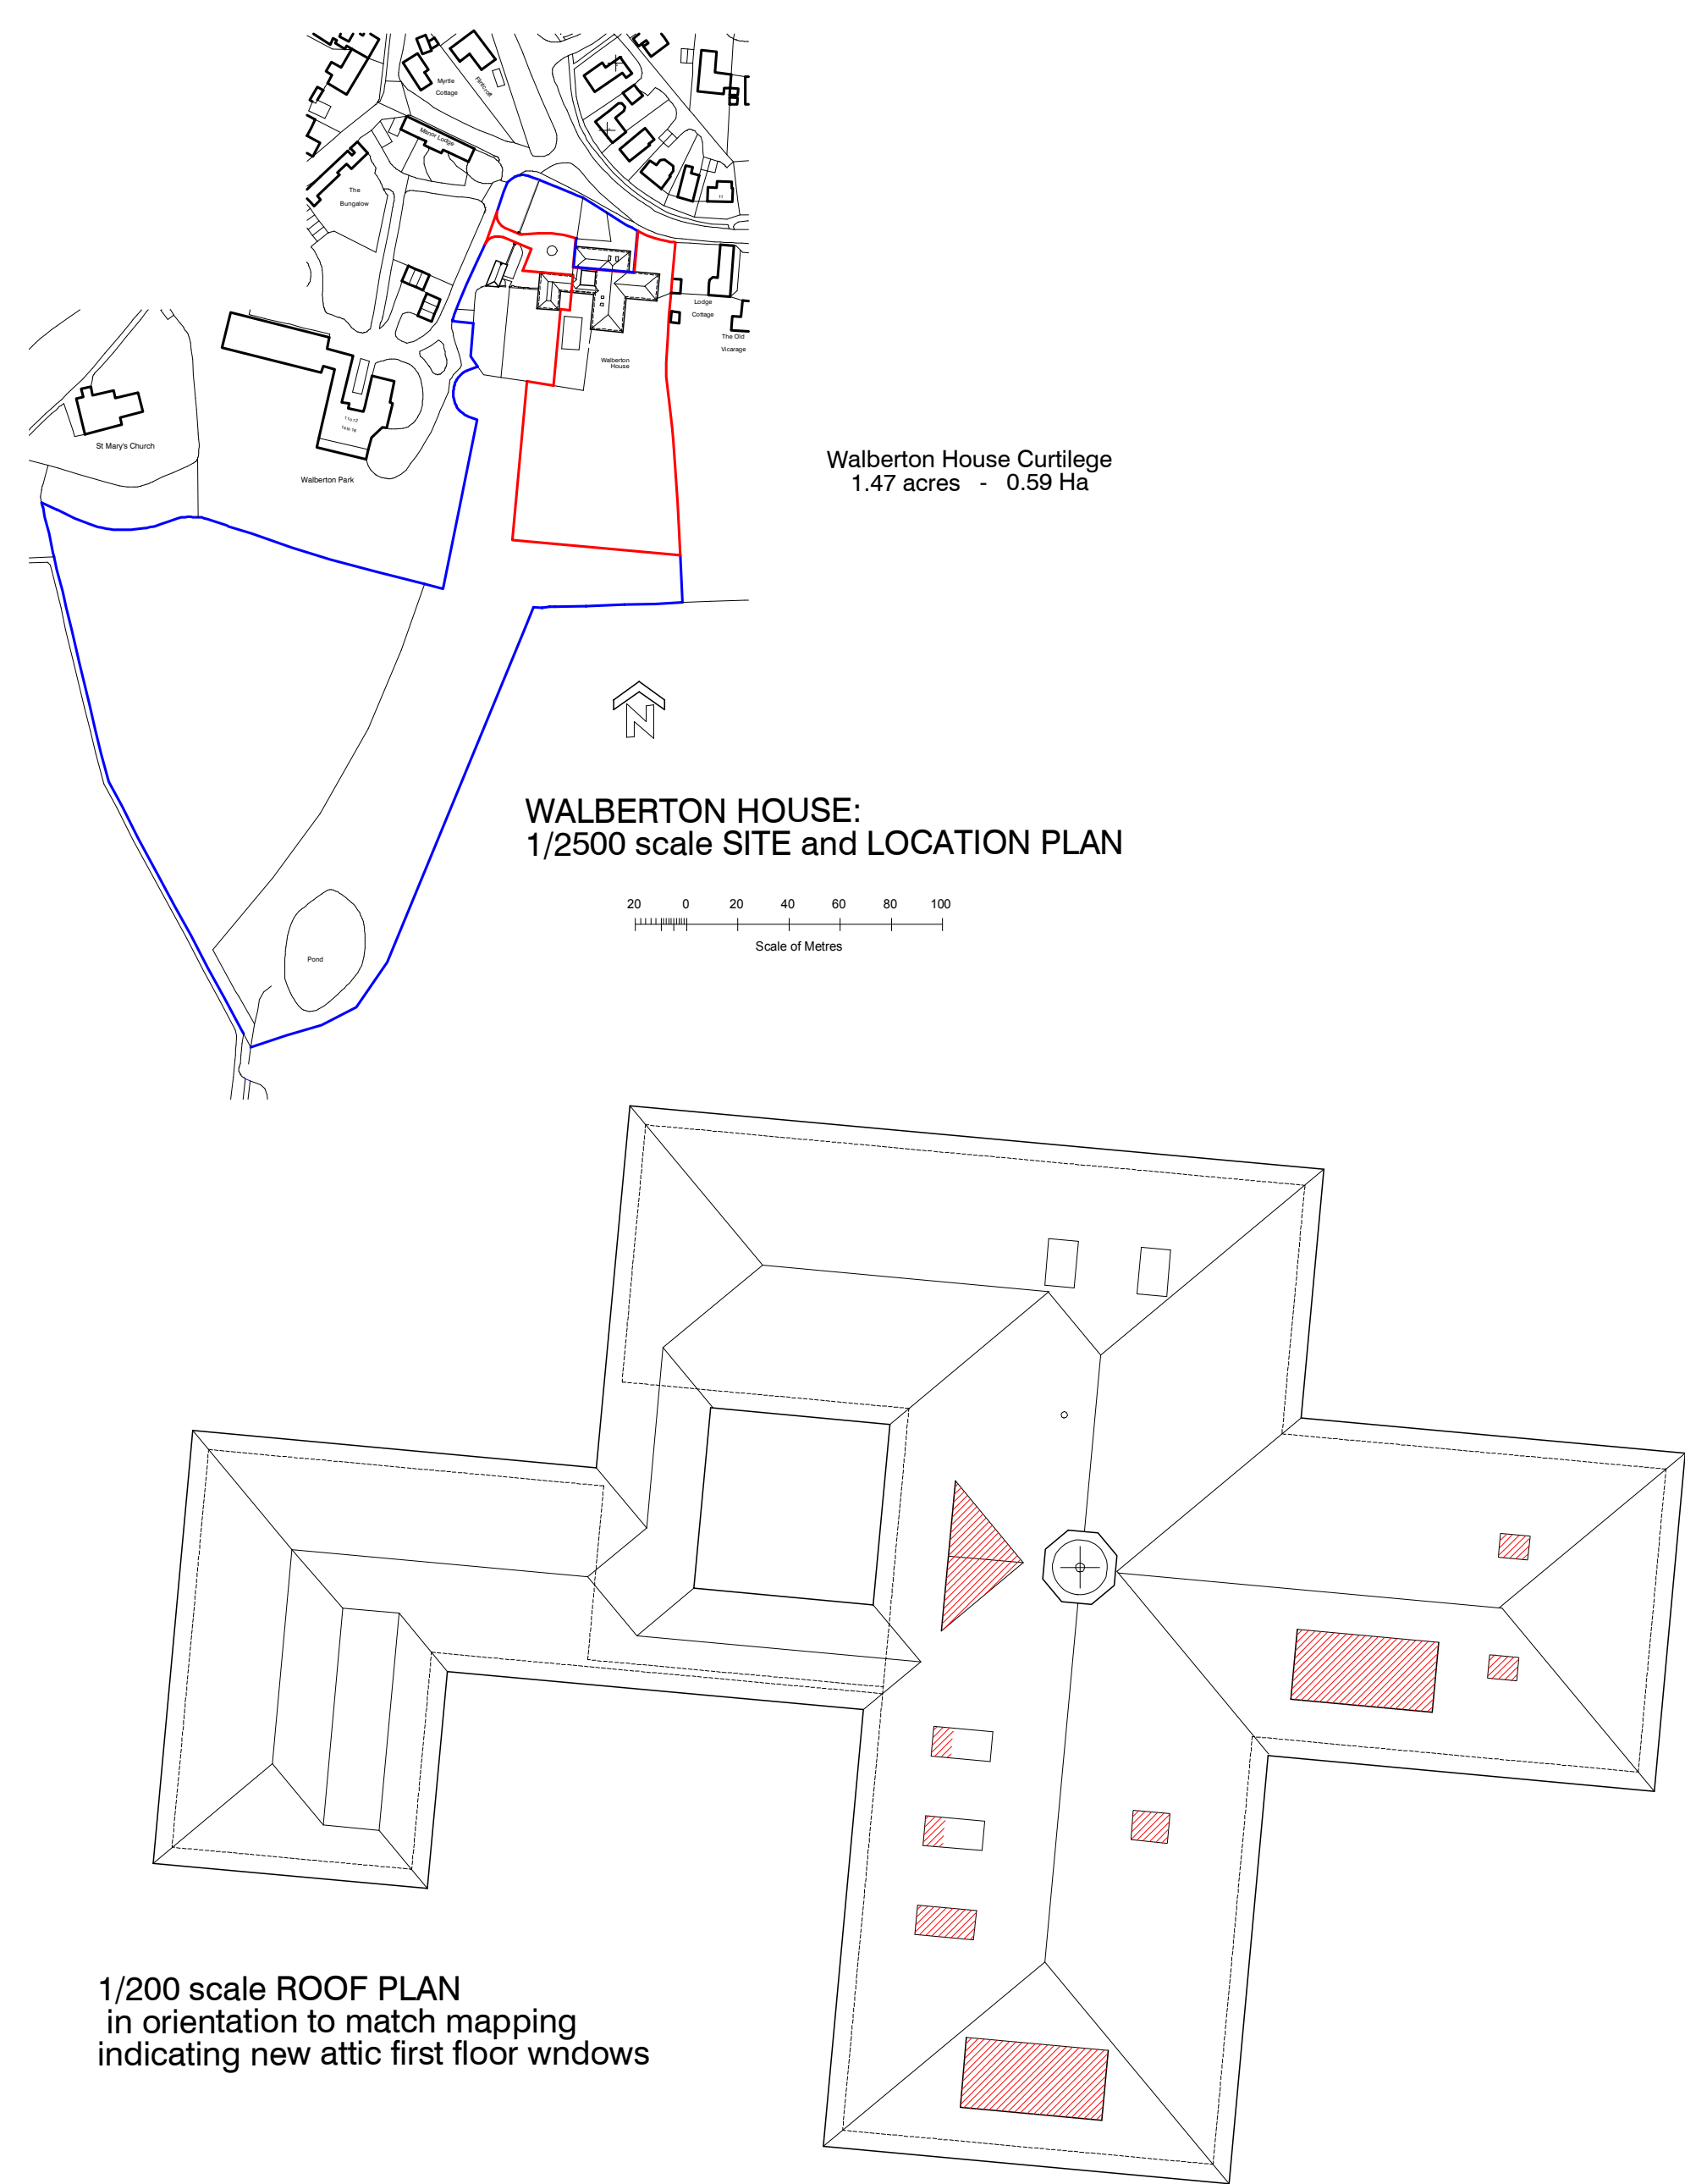


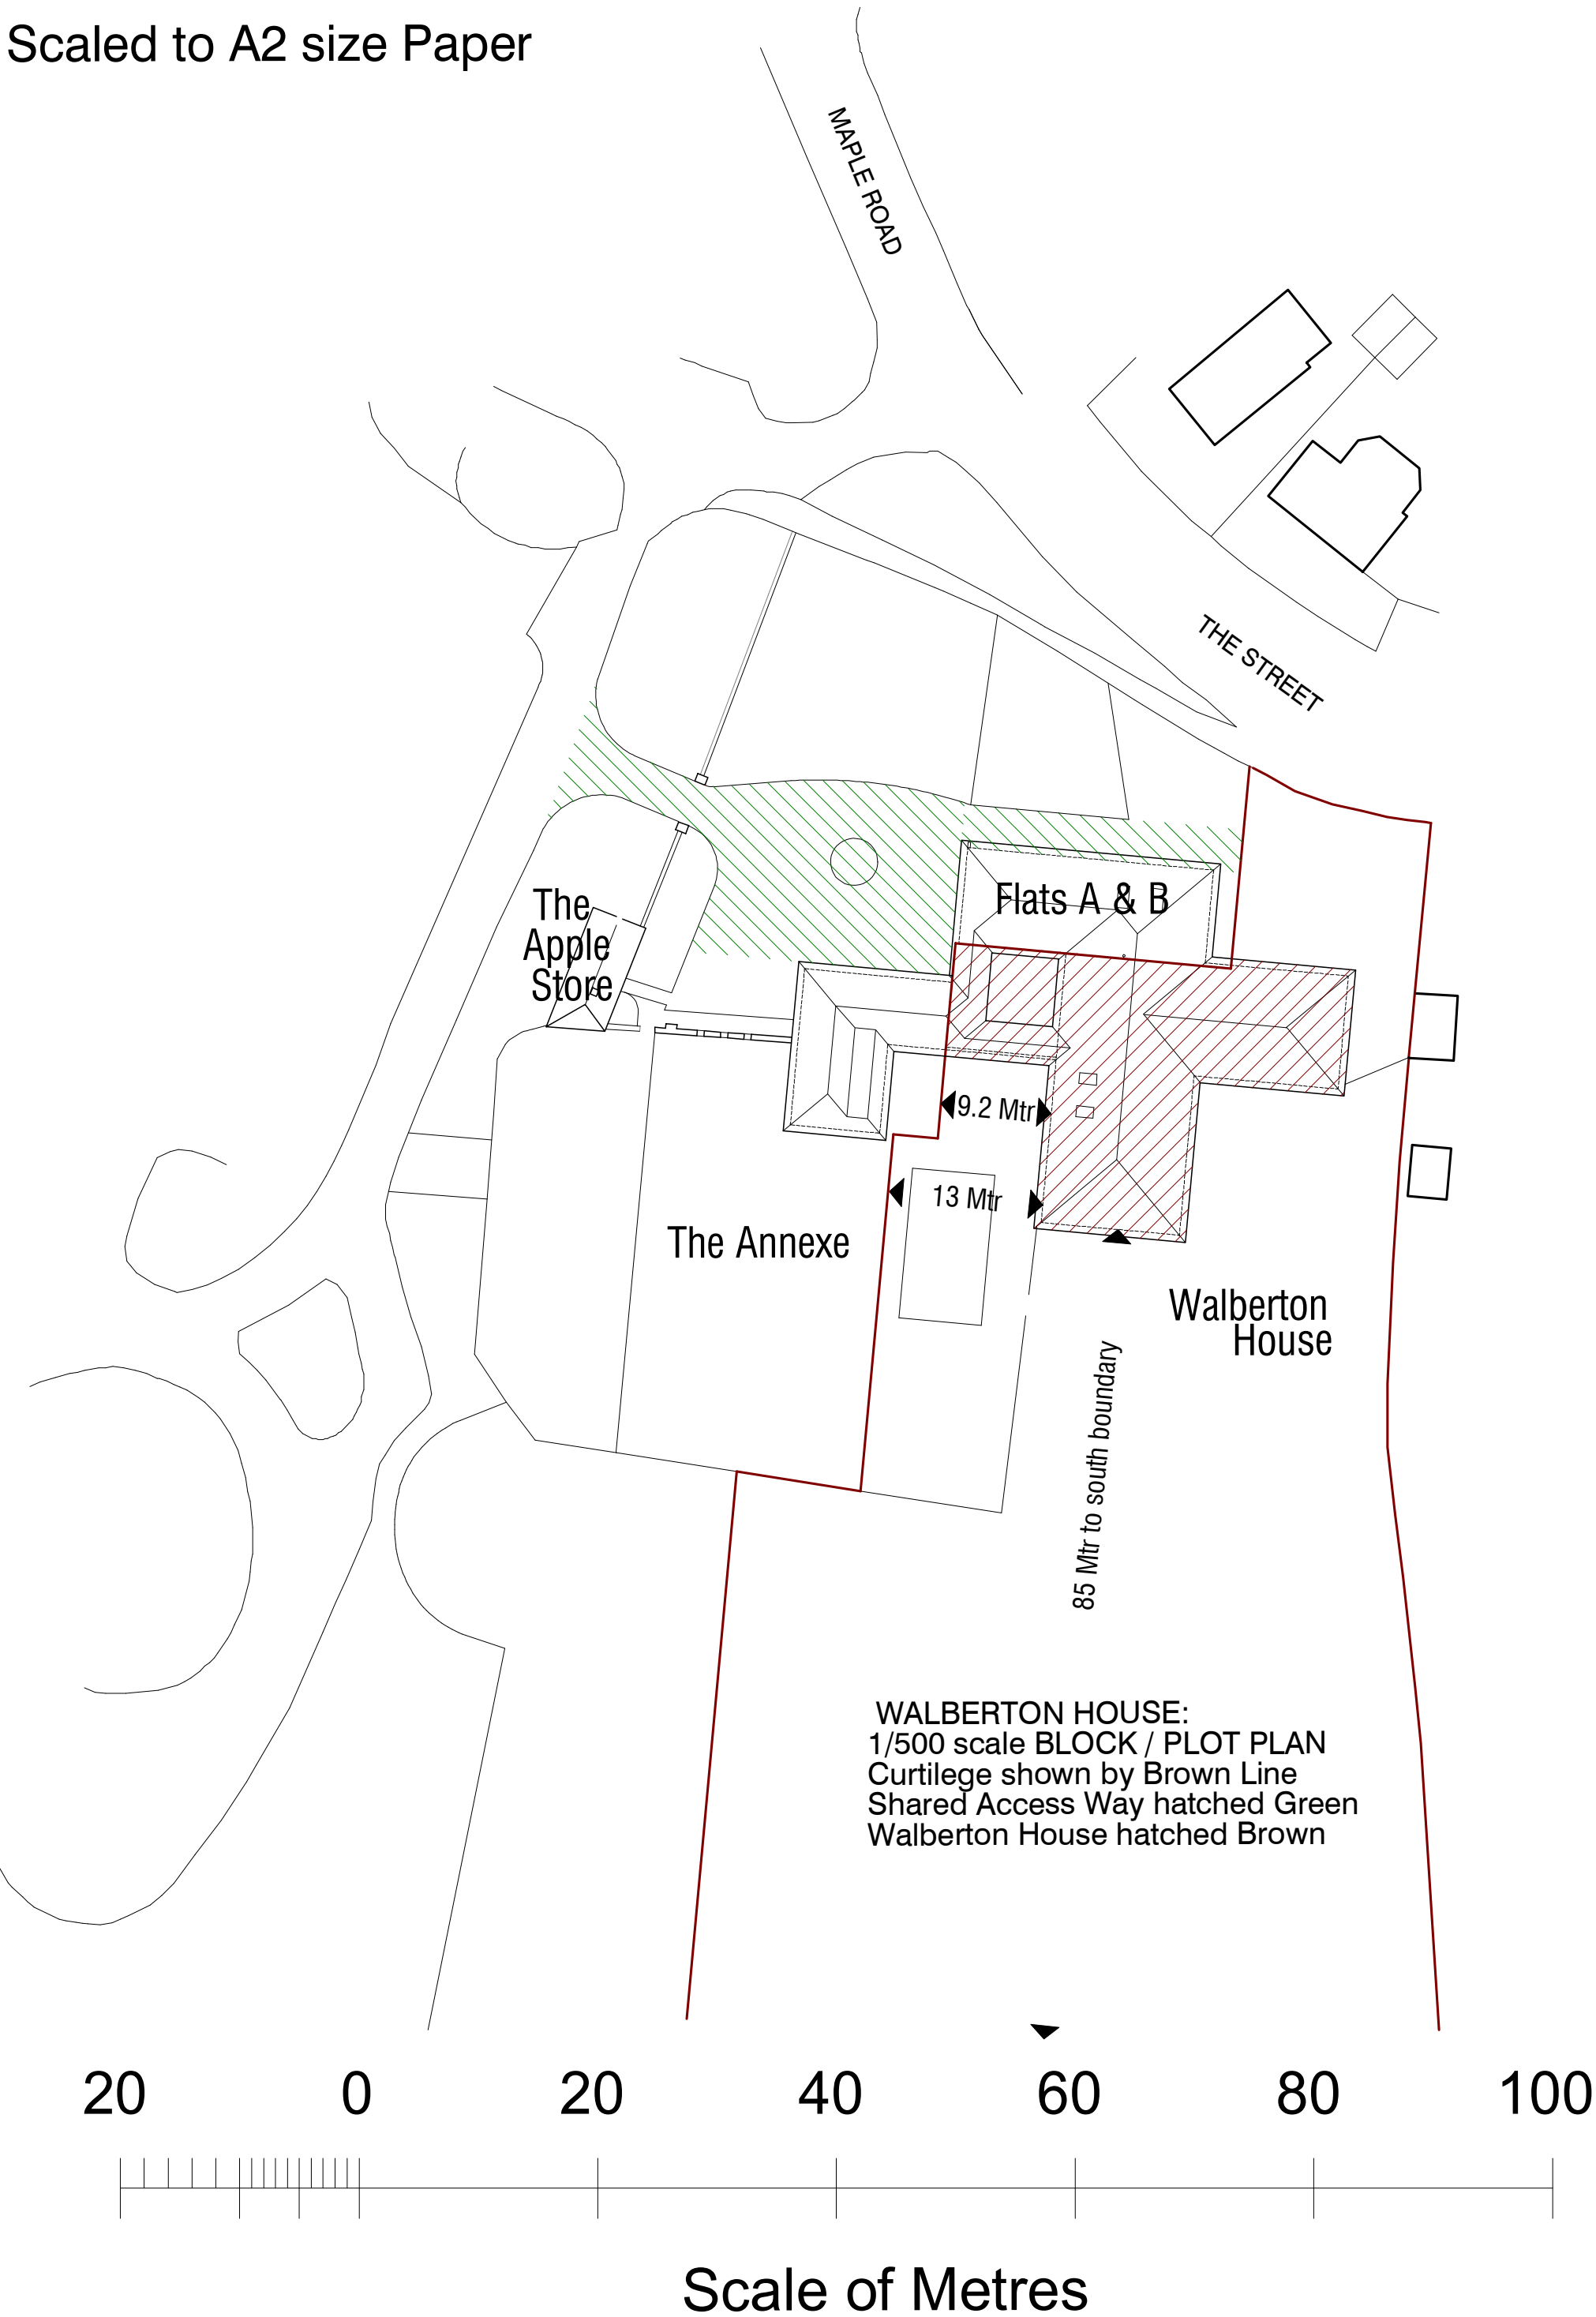

Walberton House, The Street, Walberton :
Proposed works to complete First Floor Rooms
including new Dormers and new and enlarged roof windows