




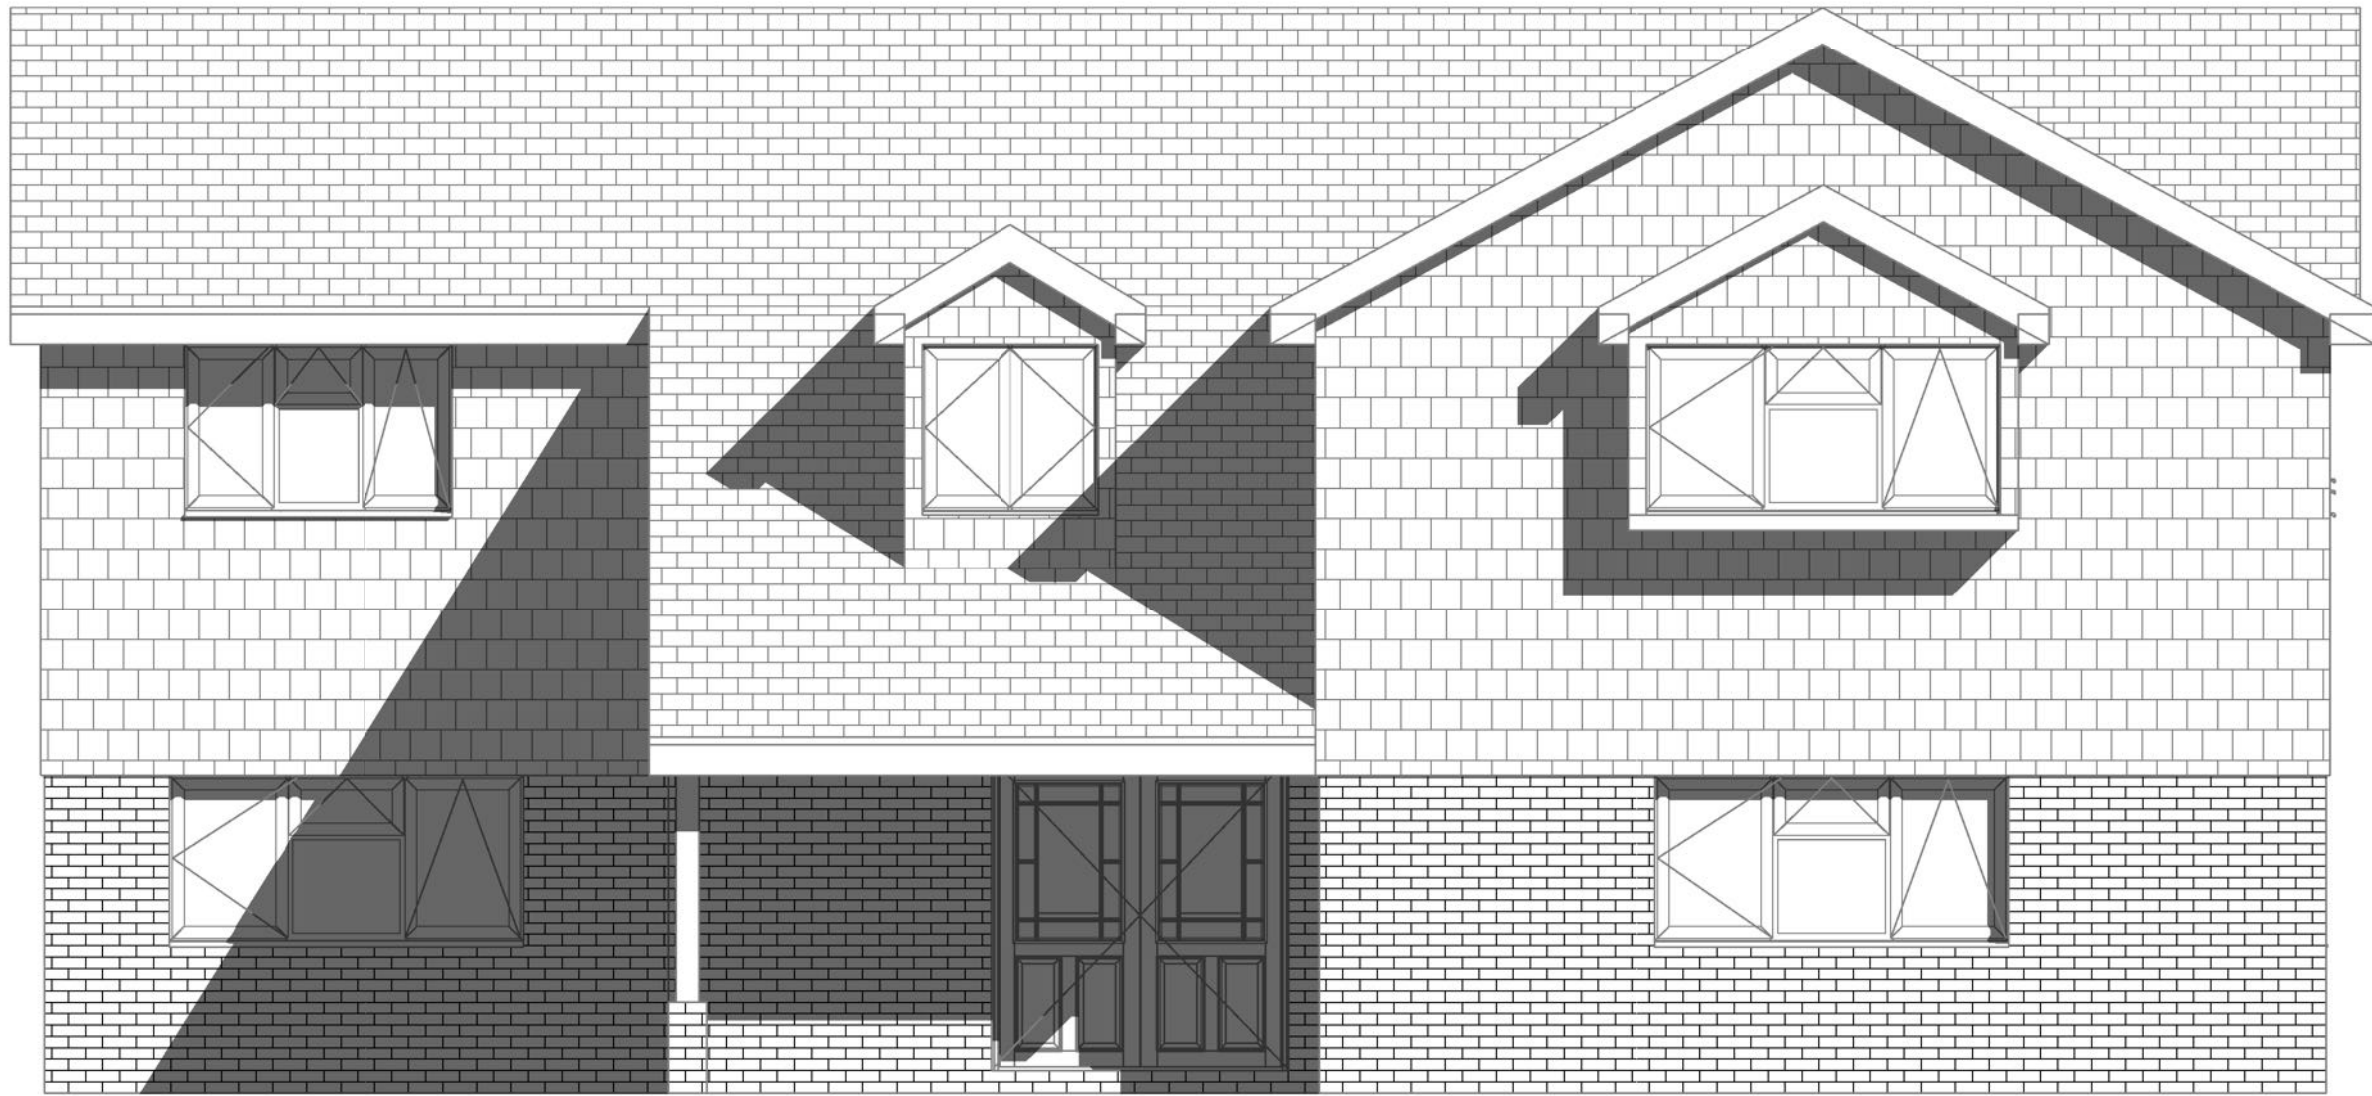


1 Existing West
1 : 50

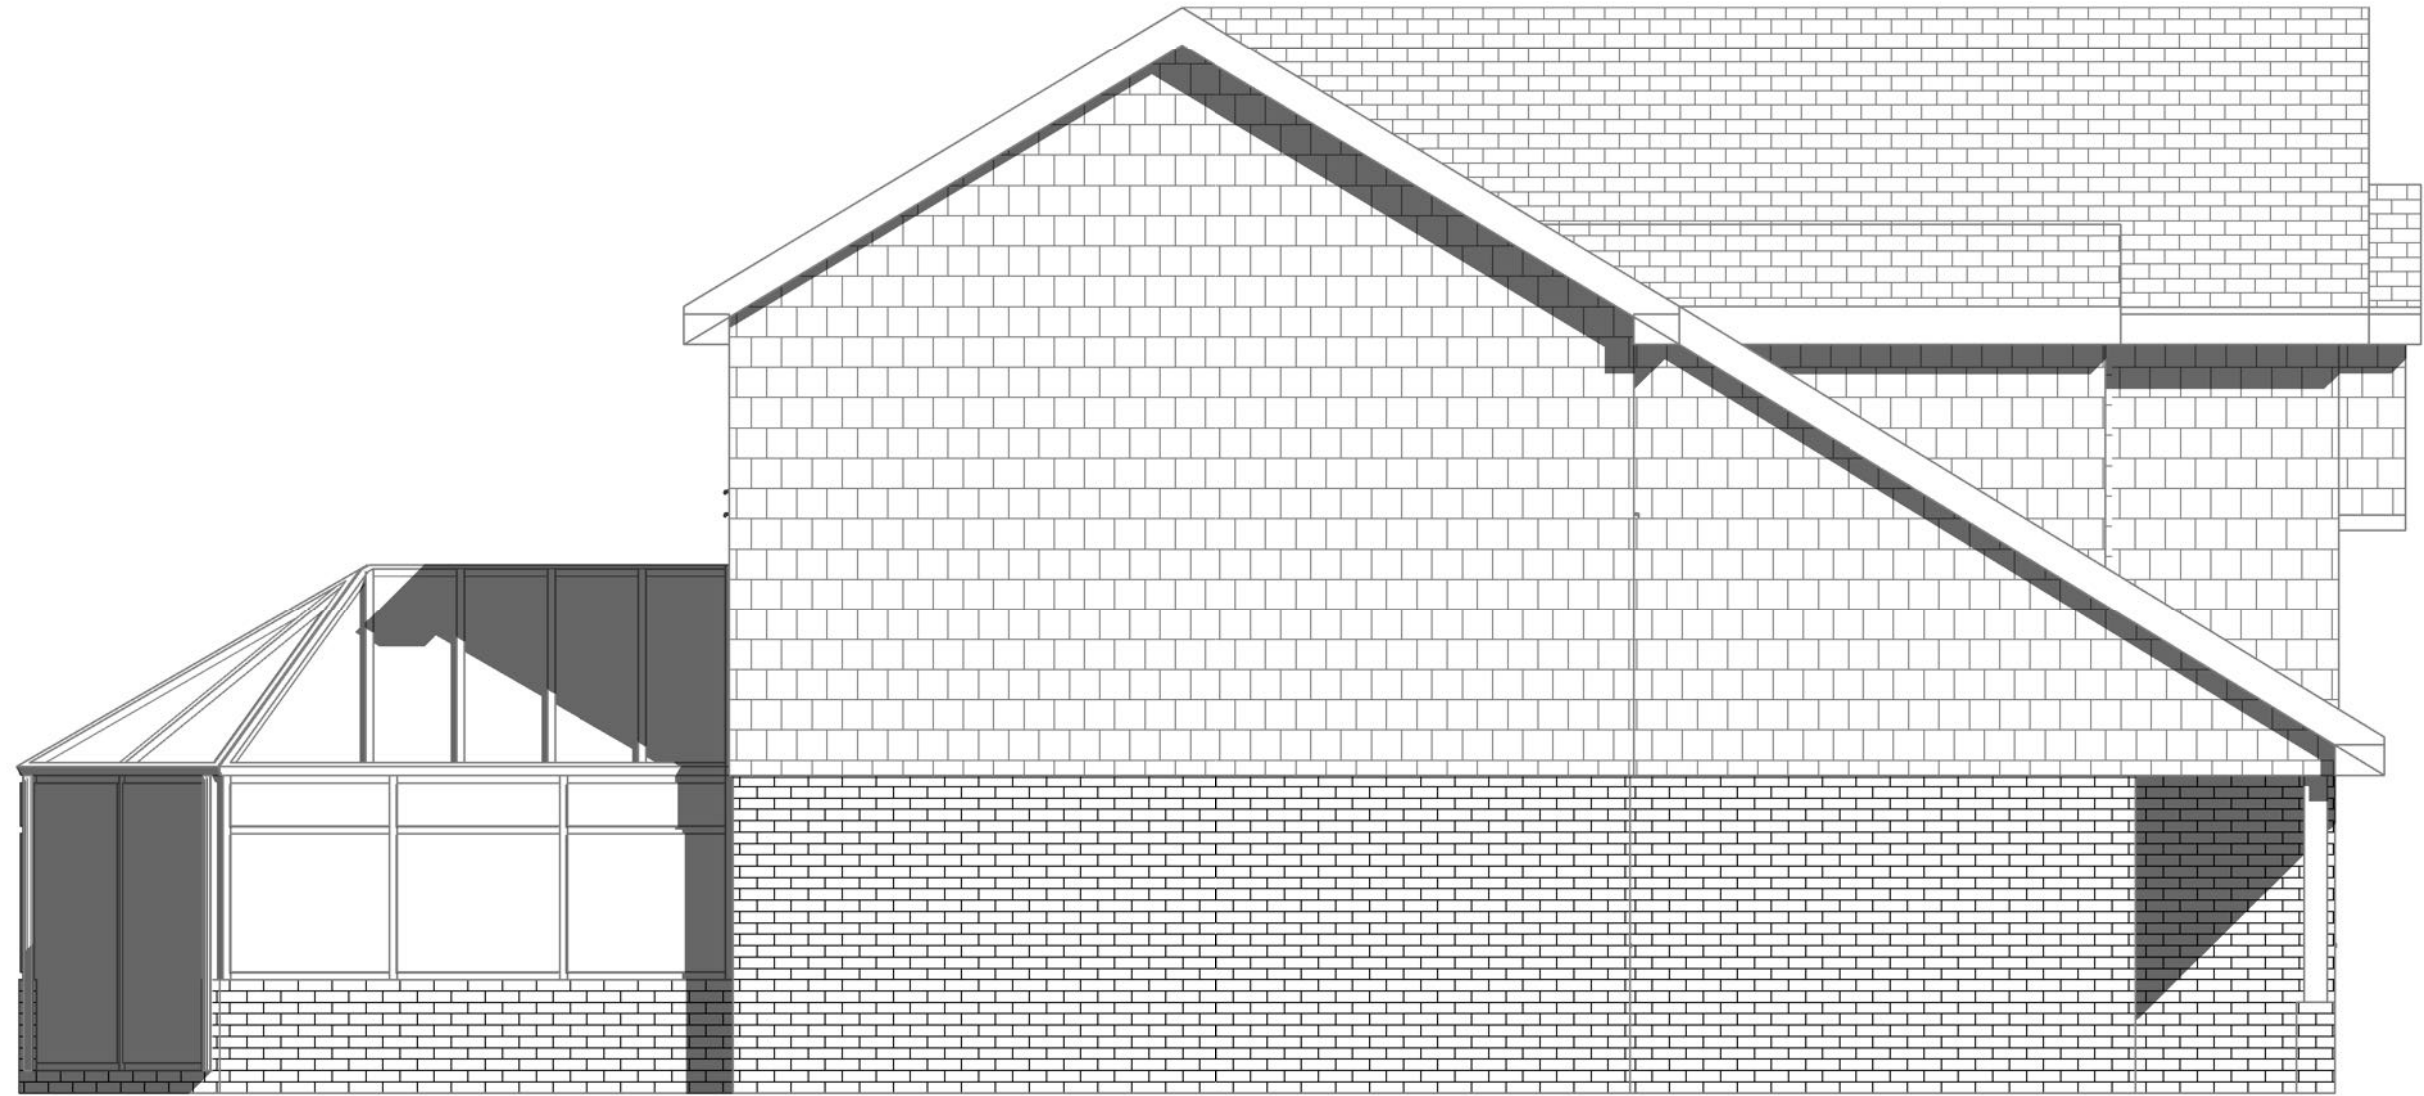


2 Existing North
1 : 50

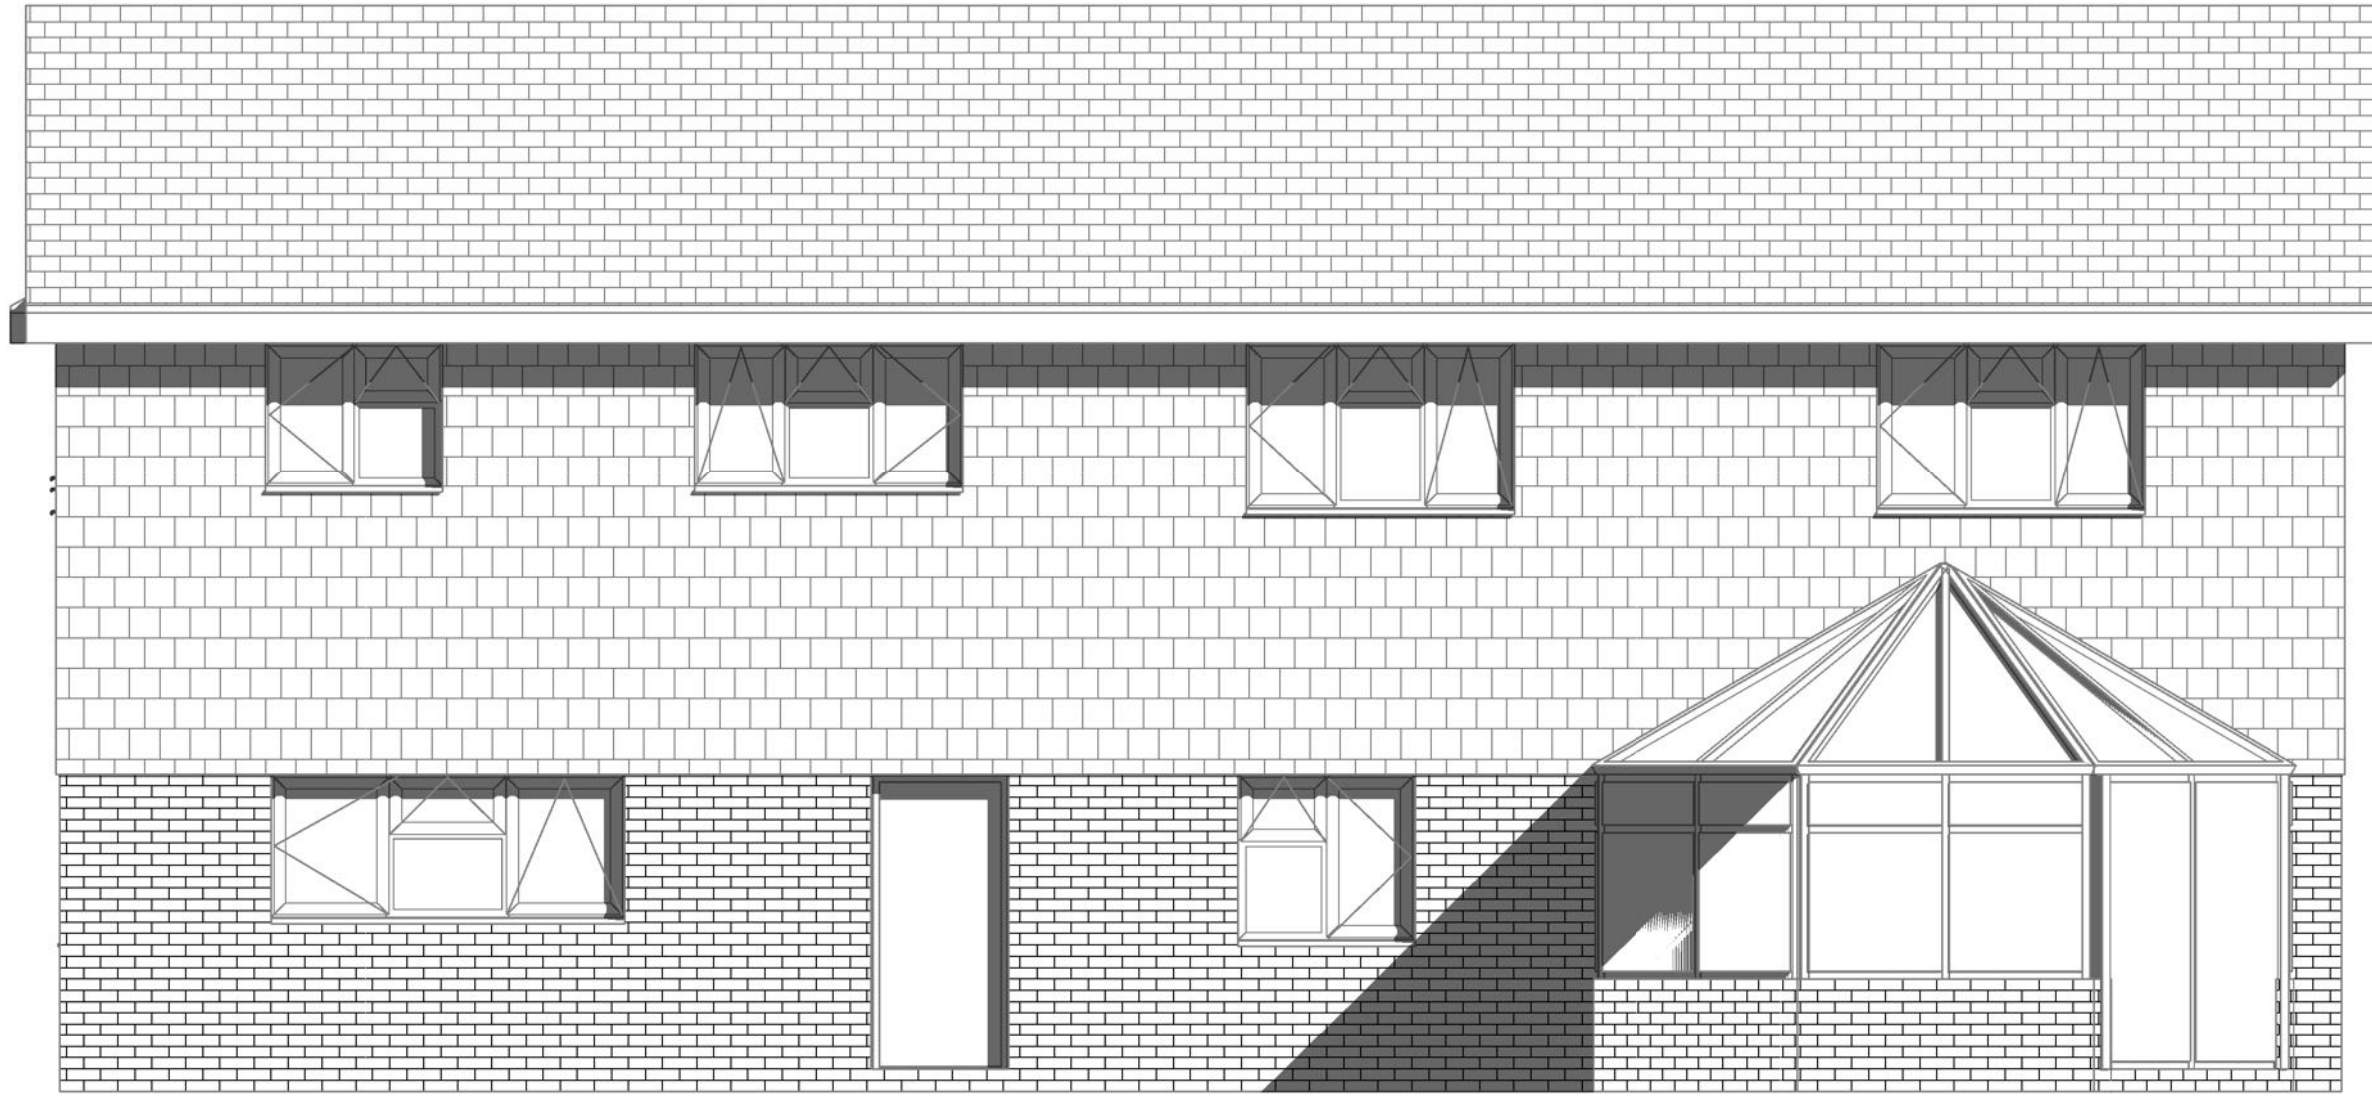

3 Existing East
1 : 50

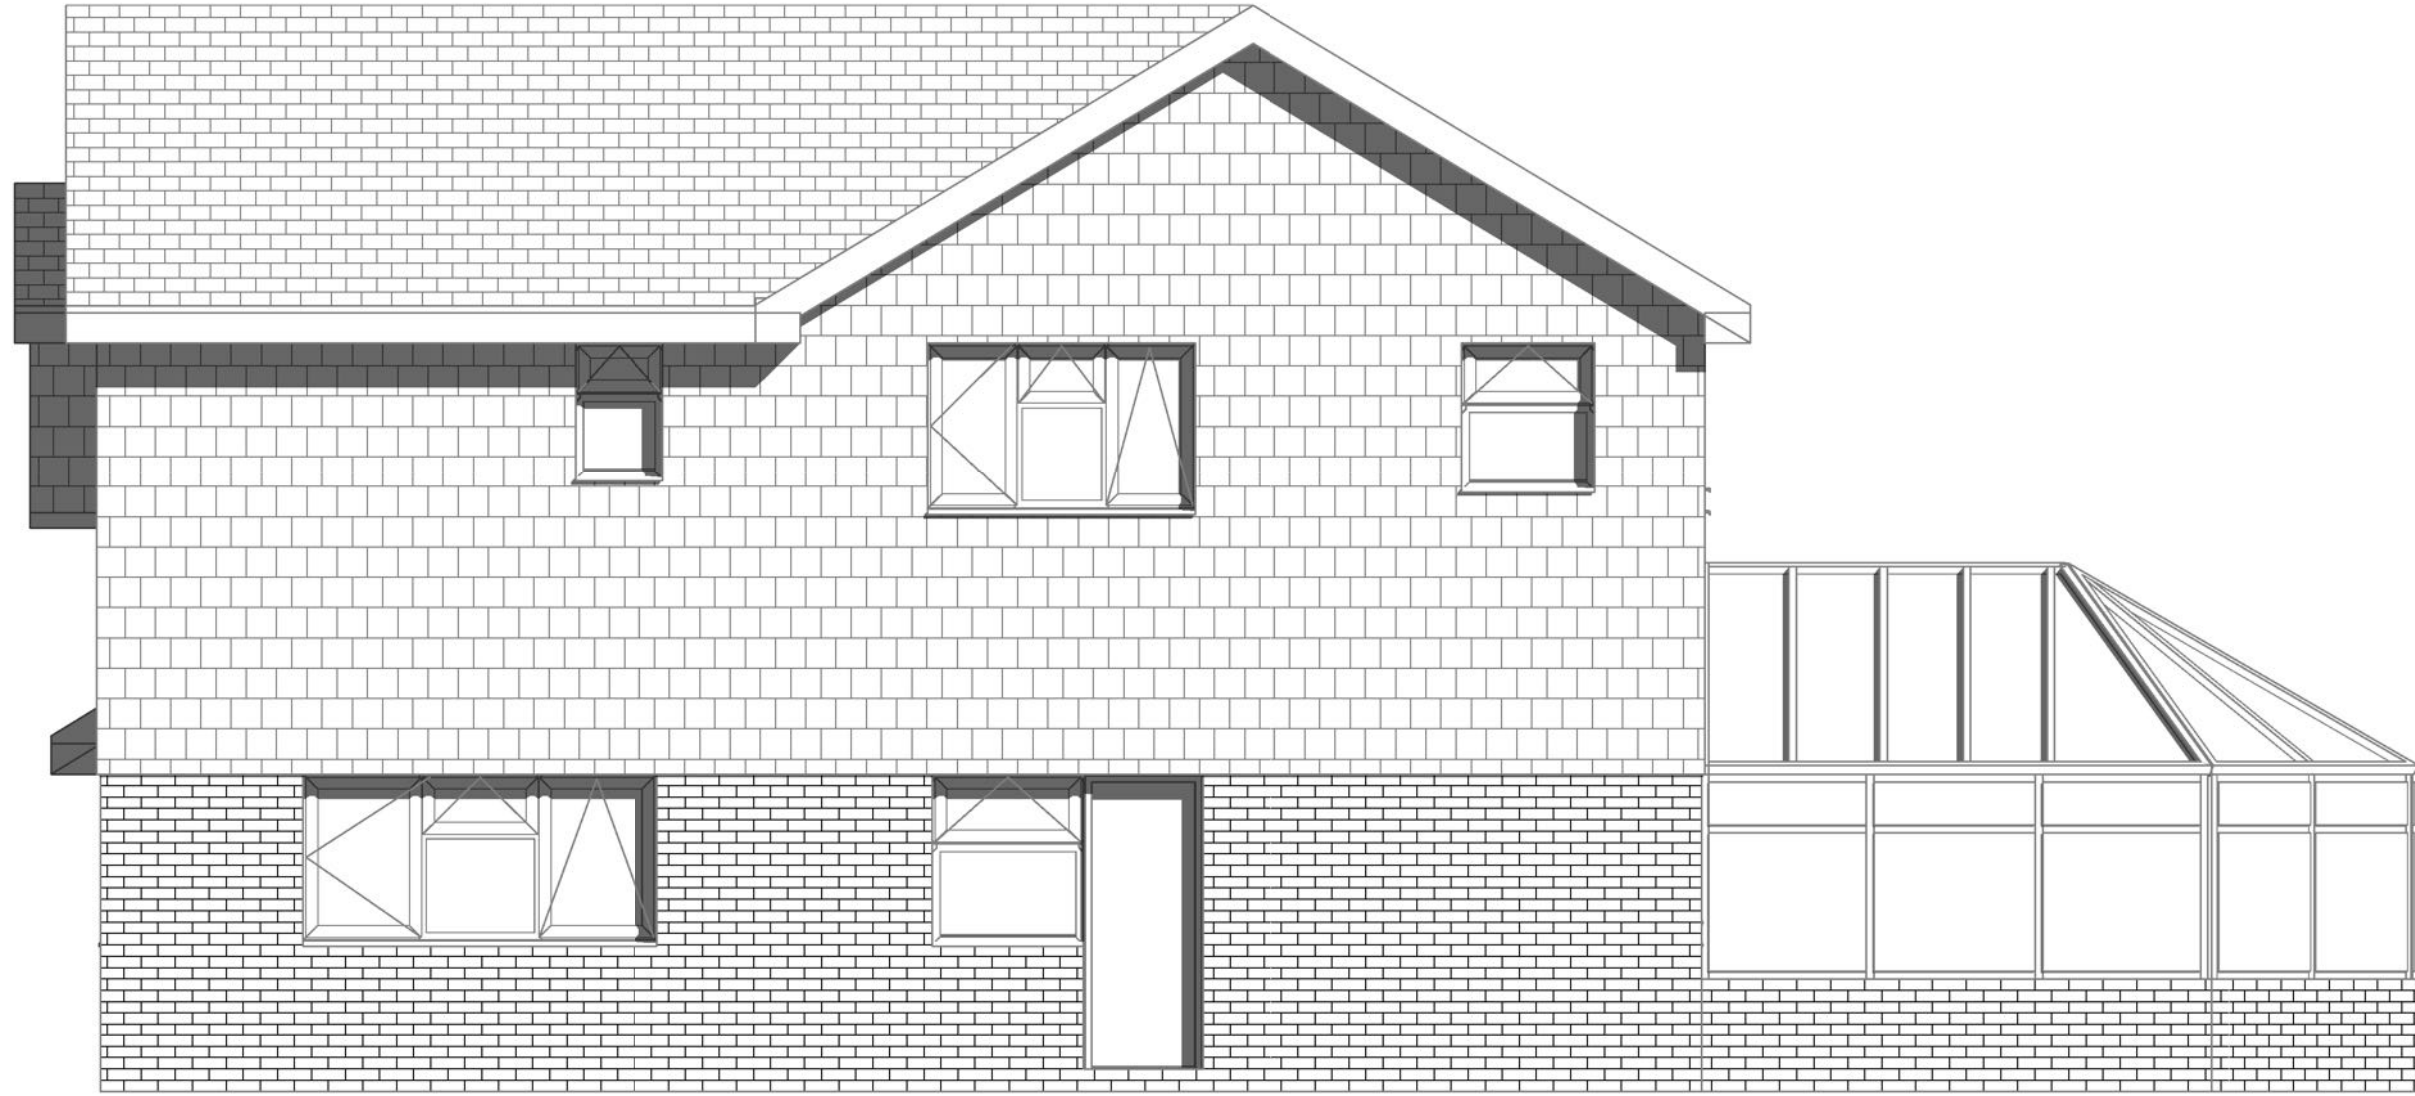

4 Existing South
1 : 50

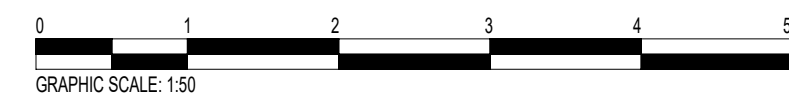

REV	DATE	DESCRIPTION

CLIENT	Mr and Mrs Beach		
SITE ADDRESS	Highdown, West Walberton Lane Arundel BN18 0QS		
PROJECT TITLE	Proposed two storey front and rear extension and internal alterations		
STATUS	PRELIMINARY		
DATE	19th May 2021	DRAWN BY	EL
DRAWING TITLE	EXISTING ELEVATIONS		
SCALE	1 : 50 @A1	DRAWING NO.	A102