


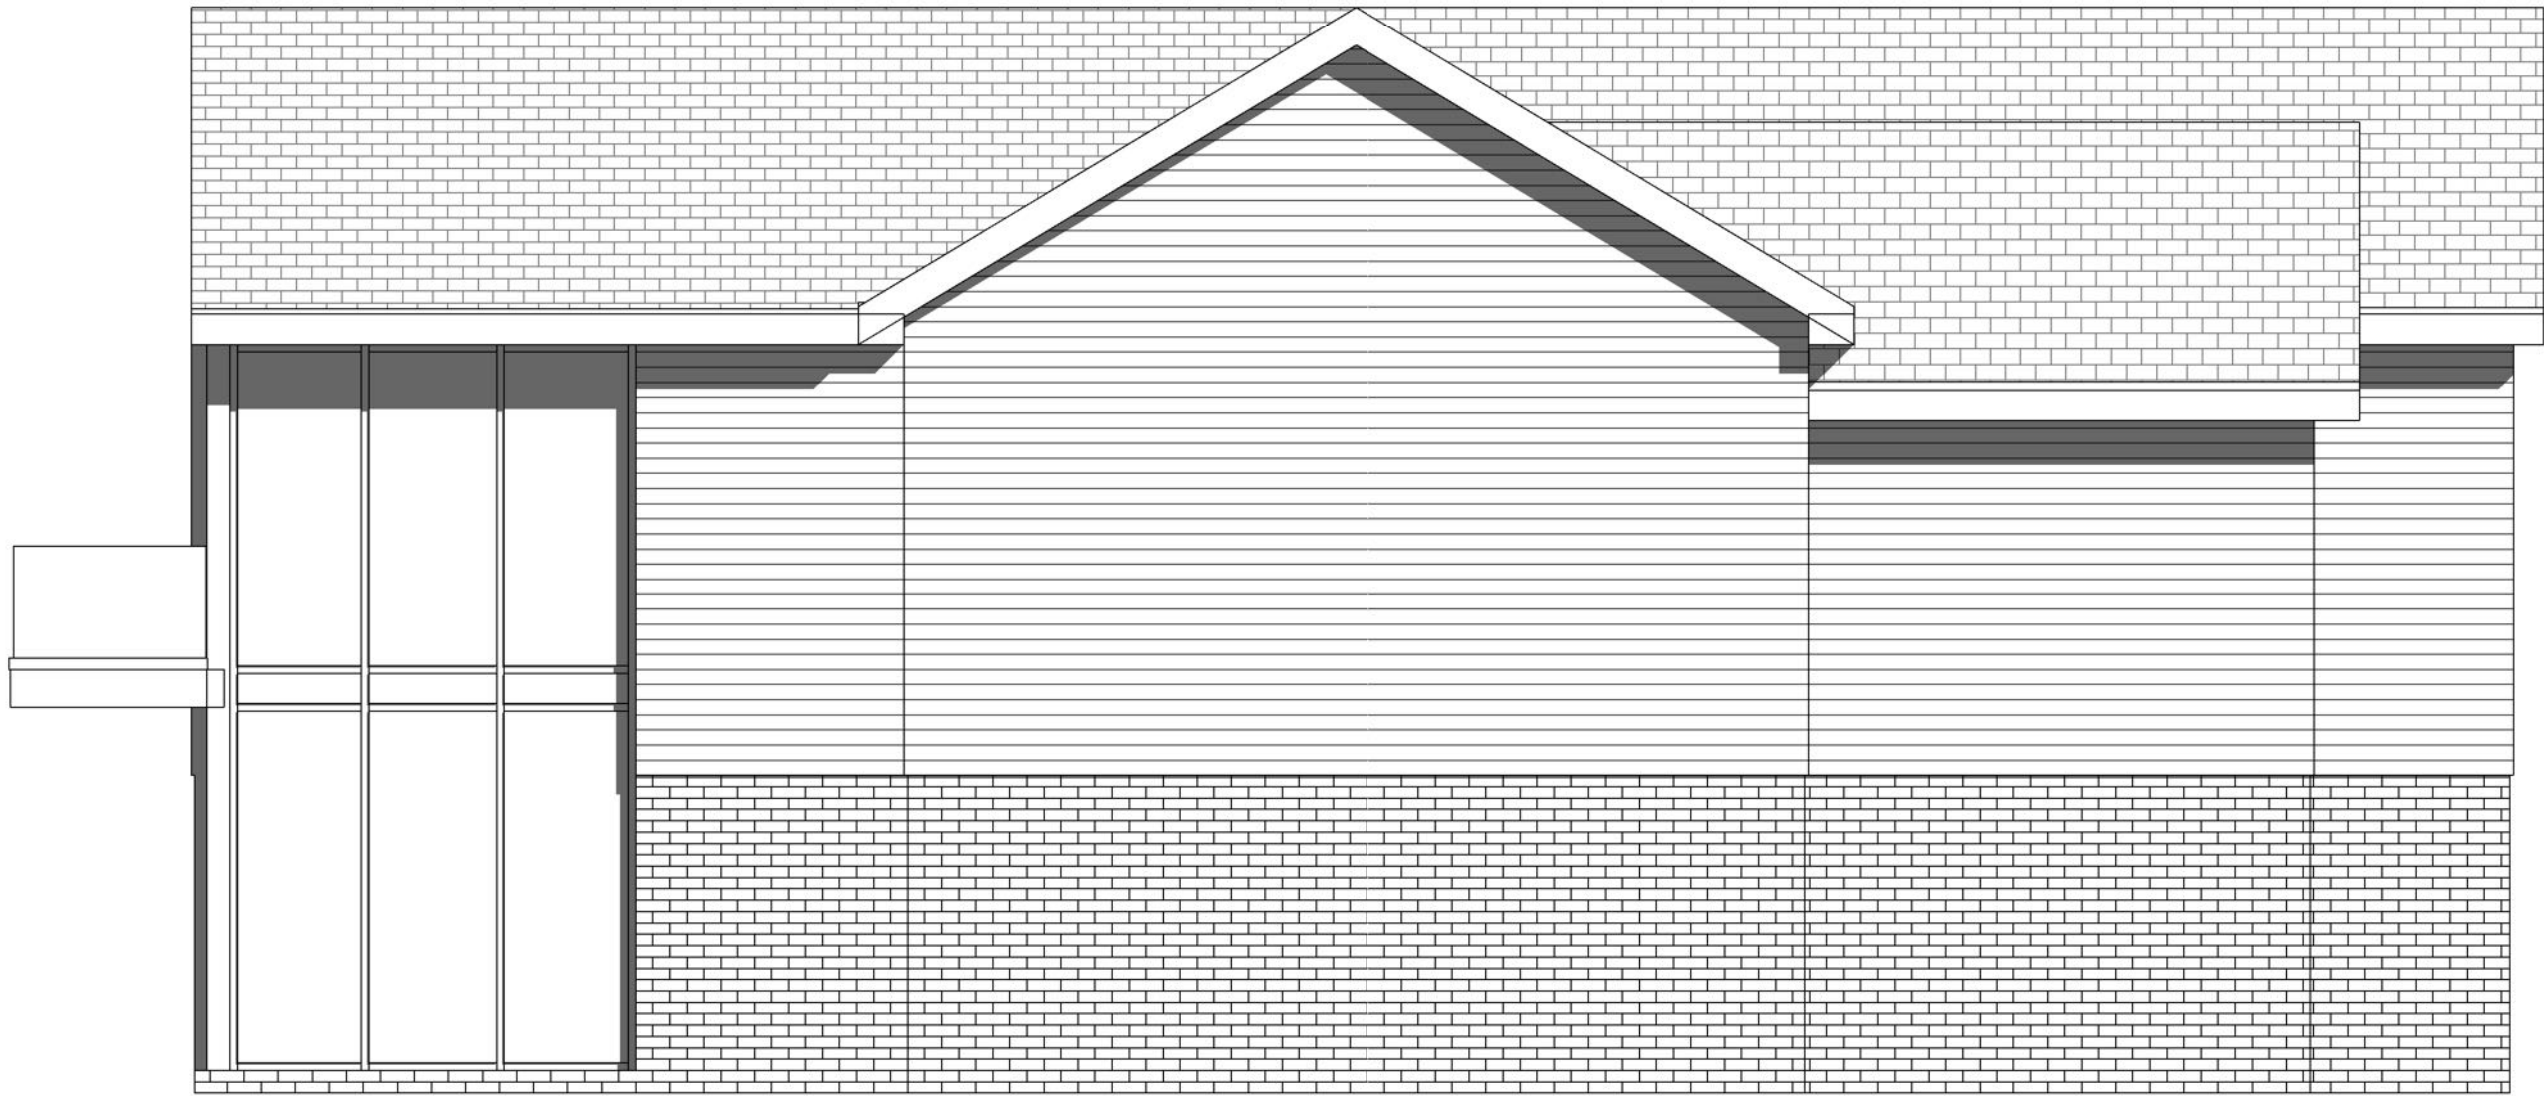

1 Proposed West
1 : 50




2 Proposed North
1 : 50




3 Proposed East
1 : 50



4 Proposed South
1 : 50

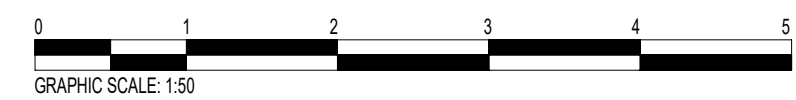

REV	DATE	DESCRIPTION

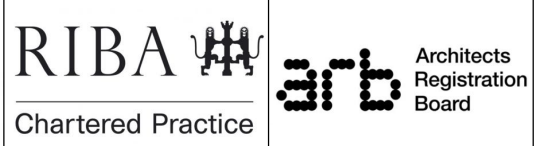

CLIENT	Mr and Mrs Beach		
SITE ADDRESS	Highdown, West Walberton Lane Arundel BN18 0QS		
PROJECT TITLE	Proposed two storey front and rear extension and internal alterations		
STATUS	PRELIMINARY		
DATE	22nd Jul 2021	DRAWN BY	EL
DRAWING TITLE	PROPOSED ELEVATIONS		
SCALE	1 : 50 @A1	DRAWING NO.	P202